
©Design Copyright reserved. Written consent must be obtained before copying or reproducing this drawing. Do not scale from this drawing, use dimensioned figures only. Contractors are responsible for taking and checking site dimensions. Any discrepancy must be reported to Stepford Homes Ltd immediately.

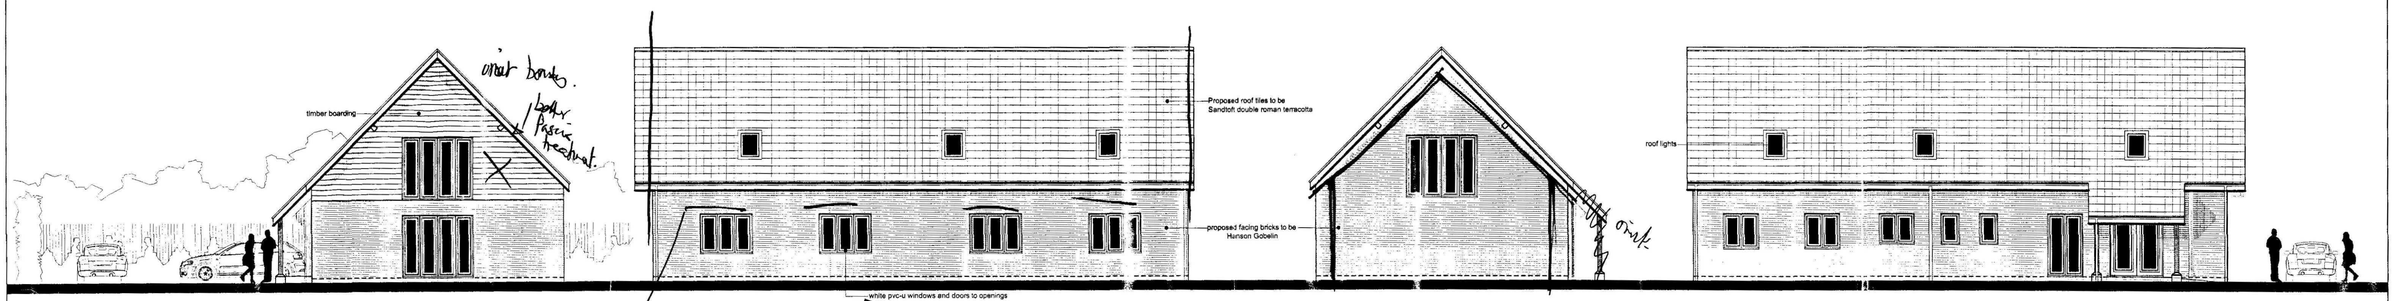


Front Elevation - from Mallard Road


Side Elevation

Rear Elevation


Side Elevation

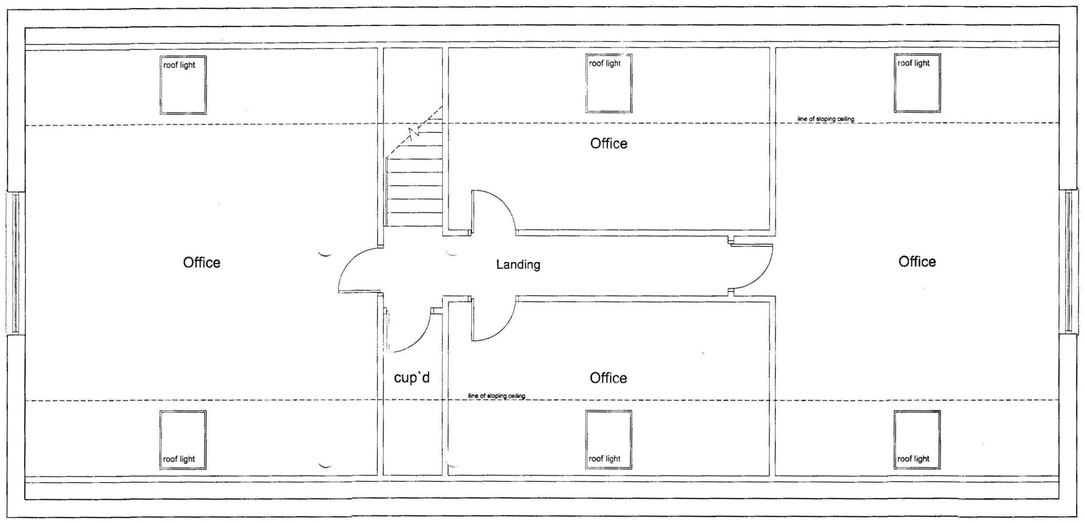

First Floor Layout

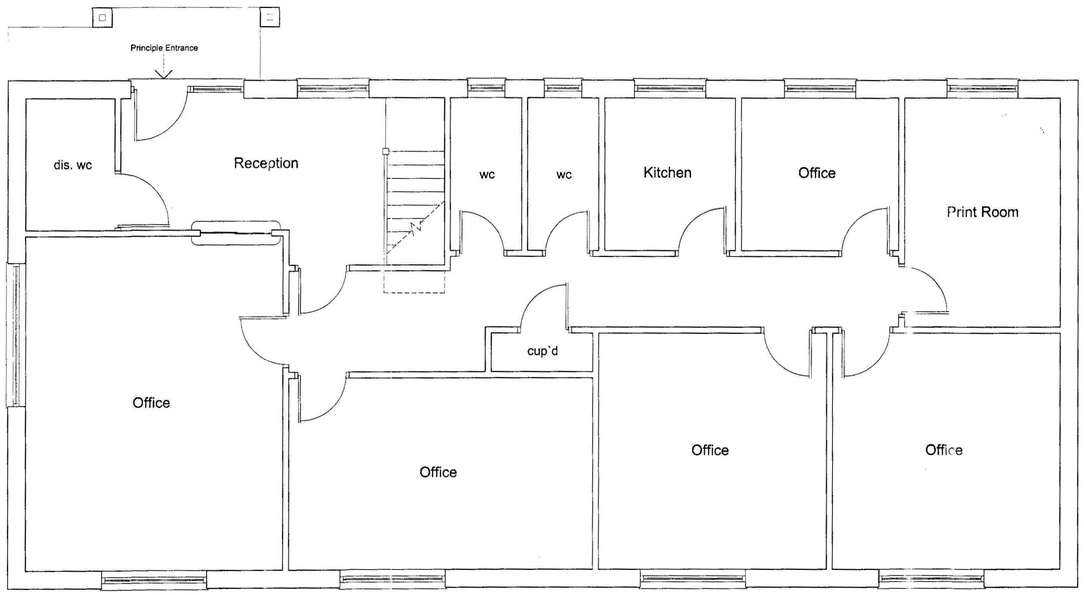

Ground Floor Layout

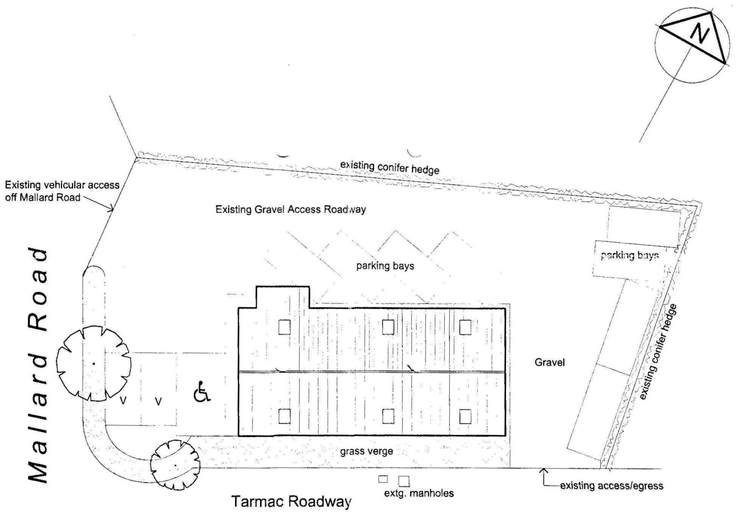

Block Plan - 1:200 scale (approx)

Planning
10 FEB 2009
Ref: 09/0095/09

Rev	Description	Date

stepfordhomes

Heatherdown Elm Lane Low Fulney Spalding Lincs PE12 6EQ
T: 01775 720995 F: 01775 720996
www.stepfordhomes.com

Project:
New Offices at:
Mallard Road,
Low Fulney, Spalding,
Lincolnshire.
PE12 6ND

Scale: 1:50, 1:100, 1:200


Date: Feb 2009

Drawing No: 08/013/002

Title: Planning Drawing
Layouts, Elevations & Block Plan

Revision:


©Design Copyright reserved. Written consent must be obtained before copying or reproducing this drawing. Do not scale from this drawing, use dimensioned figures only. Contractors are responsible for taking and checking site dimensions. Any discrepancy must be reported to Stepford Homes Ltd immediately.

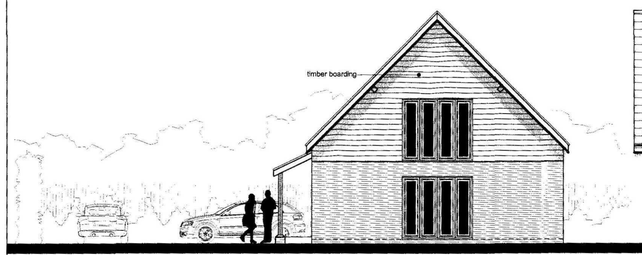


Front Elevation - from Mallard Road




Side Elevation

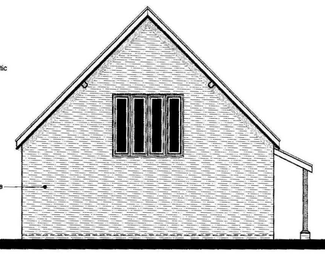


Rear Elevation

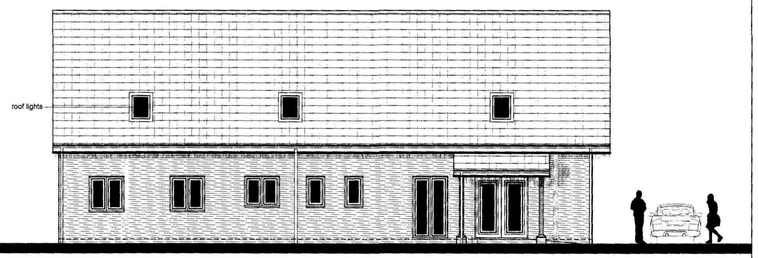


Side Elevation

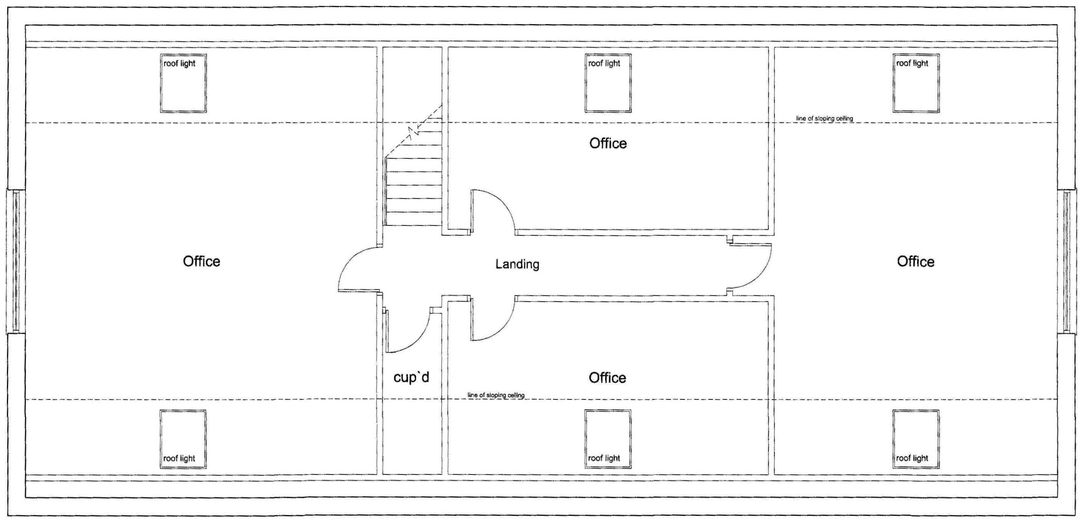

First Floor Layout

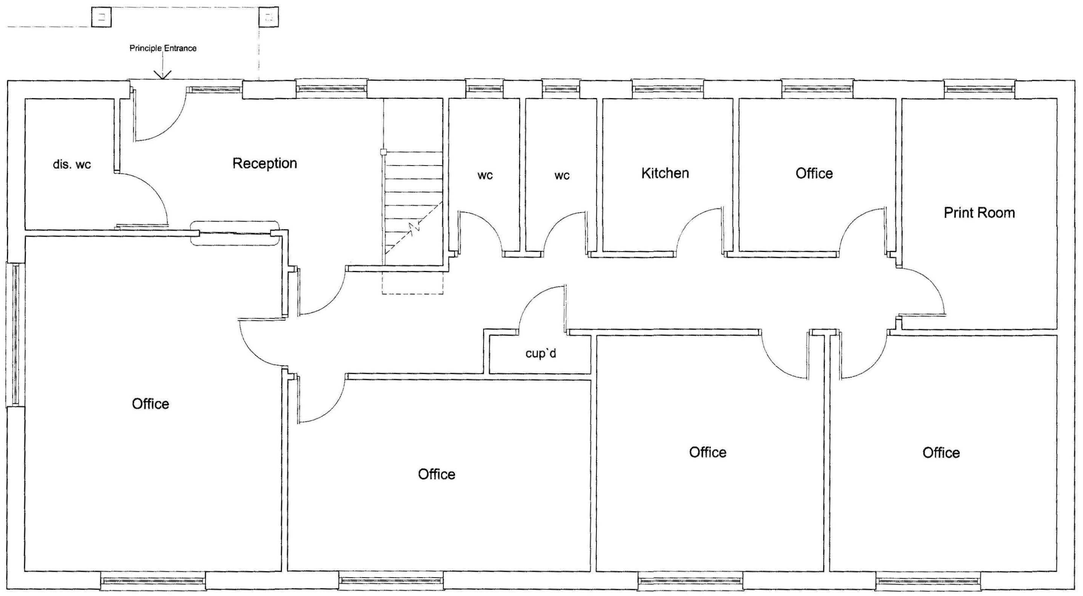

Ground Floor Layout

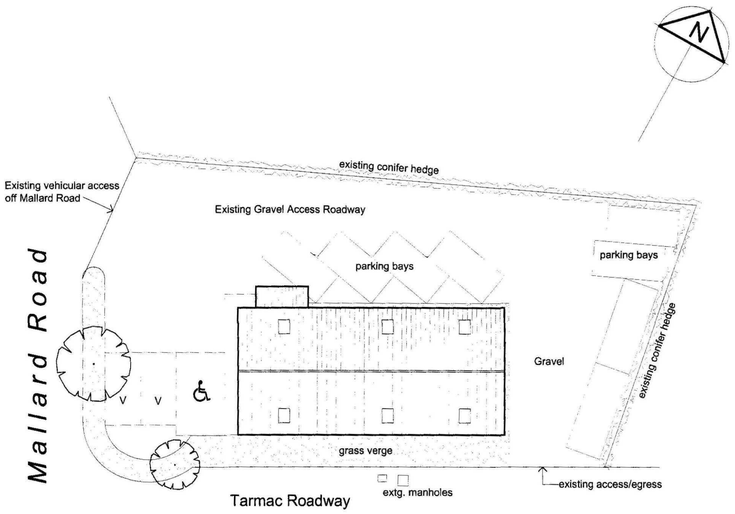

Block Plan - 1:200 scale (approx)

DETERMINED PLAN

AMENDED PLAN
Ref. A1

SHDC Planning & Development
12 MAY 2009
Ref: 09/0191

Rev	Description	Date
A	Entrance canopy amended, as requested by SHDC planning services	11.5.09

stepfordhomes

Heatherdown Elm Lane Low Fulney Spalding Lincs PE12 6EQ
T: 01775 720995 F: 01775 720996
www.stepfordhomes.com

Project:
New Offices at:
Mallard Road,
Low Fulney, Spalding,
Lincolnshire.
PE12 6ND

Scale: 1:50, 1:100, 1:200


Date: Feb 2009

Drawing No: 08/013/002


Title: Planning Drawing
Layouts, Elevations & Block Plan

Revision: A


©Design Copyright reserved. Written consent must be obtained before copying or reproducing this drawing. Do not scale from this drawing, use dimensioned figures only. Contractors are responsible for taking and checking site dimensions. Any discrepancy must be reported to Stepford Homes Ltd immediately.

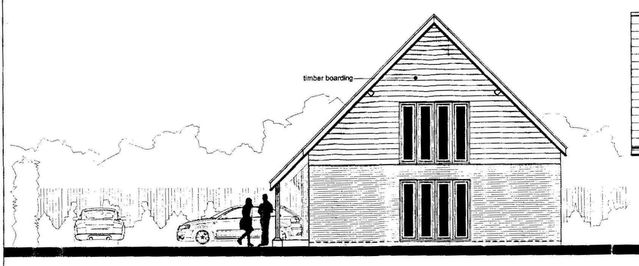


Front Elevation - from Mallard Road

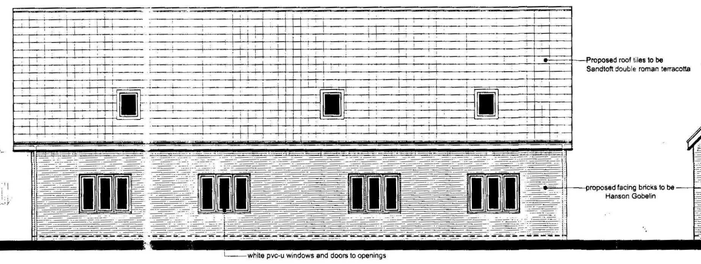

Side Elevation

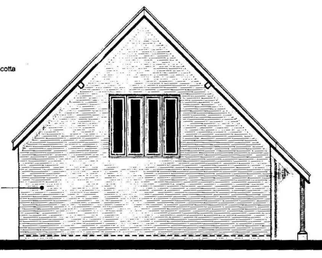


Rear Elevation

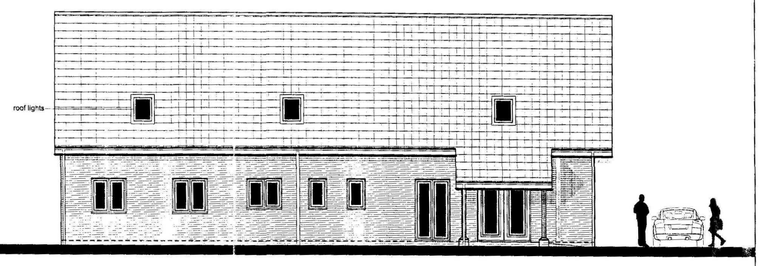


Side Elevation


SUPERSEDED

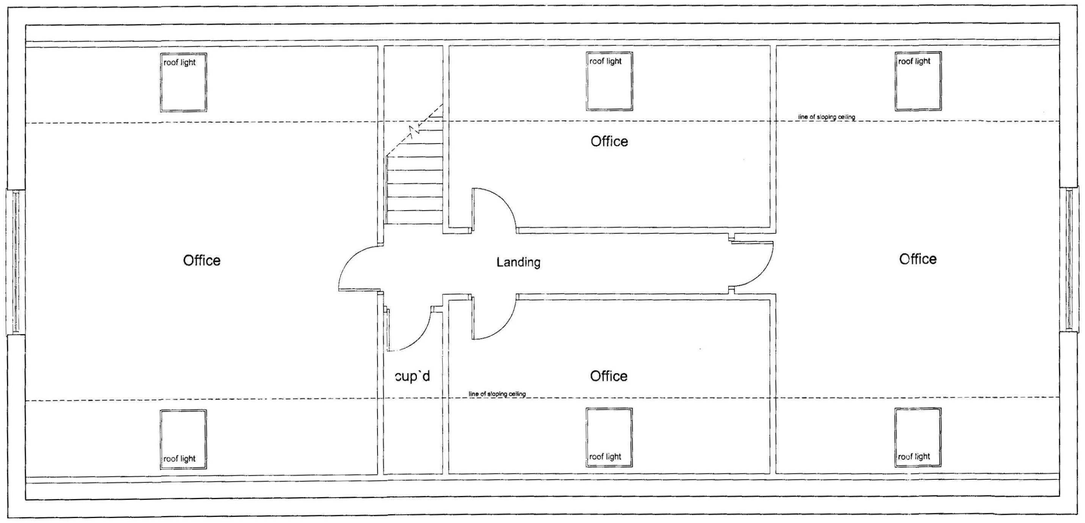

First Floor Layout

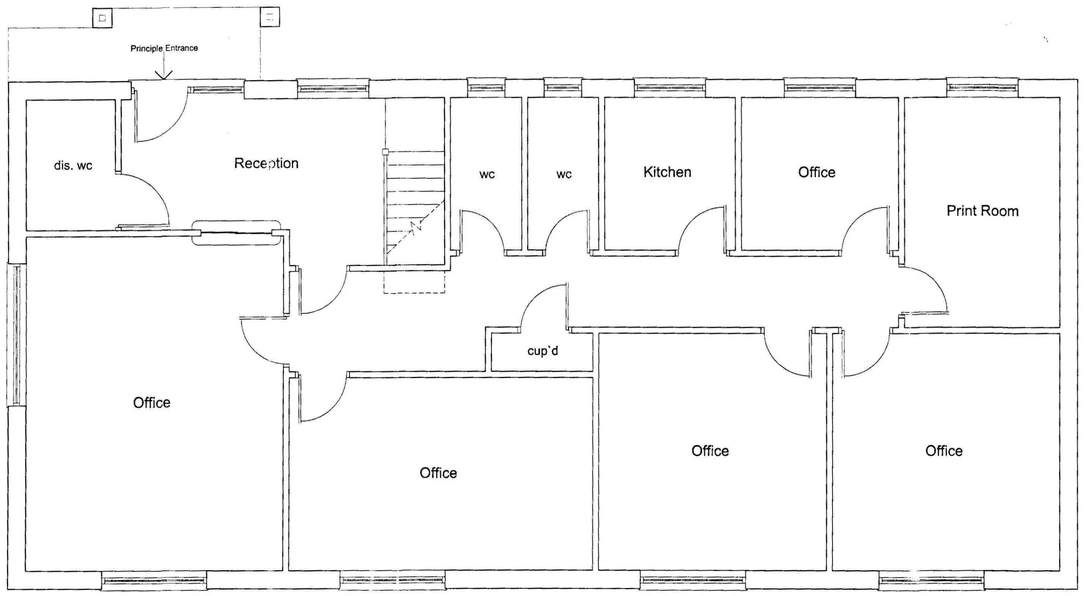

Ground Floor Layout

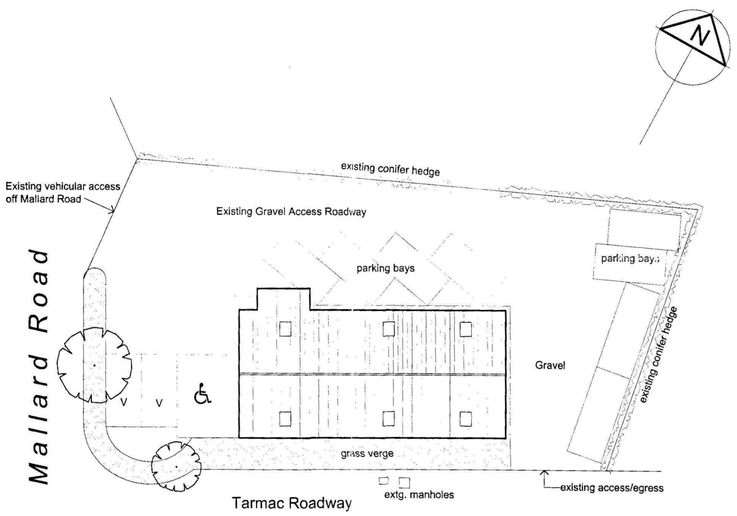

Block Plan - 1:200 scale (approx)

Planning 3K22
10 FEB 2009
Ref: 09/0109

SUPERSEDED

Rev	Description	Date

stepfordhomes

Heatherdown Elm Lane Low Fulney Spalding Lincs PE12 6EQ
T: 01775 720995 F: 01775 720996
www.stepfordhomes.com

Project:
New Offices at:
Mallard Road,
Low Fulney, Spalding,
Lincolnshire.
PE12 6ND

Scale: 1:50, 1:100, 1:200


Date: Feb 2009

Drawing No: 08/013/002

Title:
Planning Drawing
Layouts, Elevations & Block Plan


Revision:

©Design Copyright reserved. Written consent must be obtained before copying or reproducing this drawing. Do not scale from this drawing, use dimensioned figures only. Contractors are responsible for taking and checking site dimensions. Any discrepancy must be reported to Stepford Homes Ltd immediately.

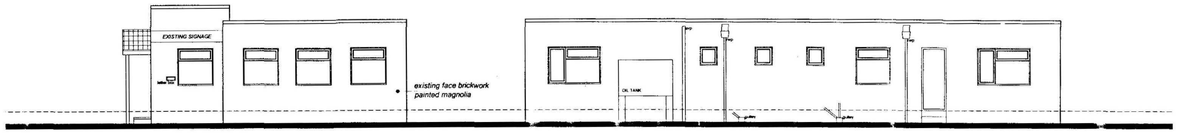


Front Elevation - from Mallard Road

Side Elevation

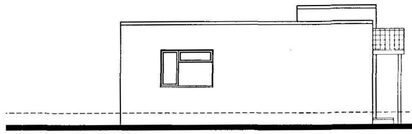


Rear Elevation

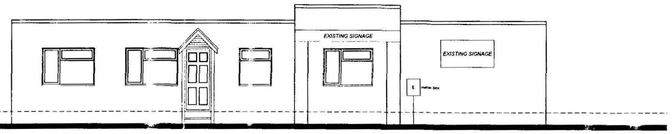

Side Elevation

Gravel Access & Parking Area

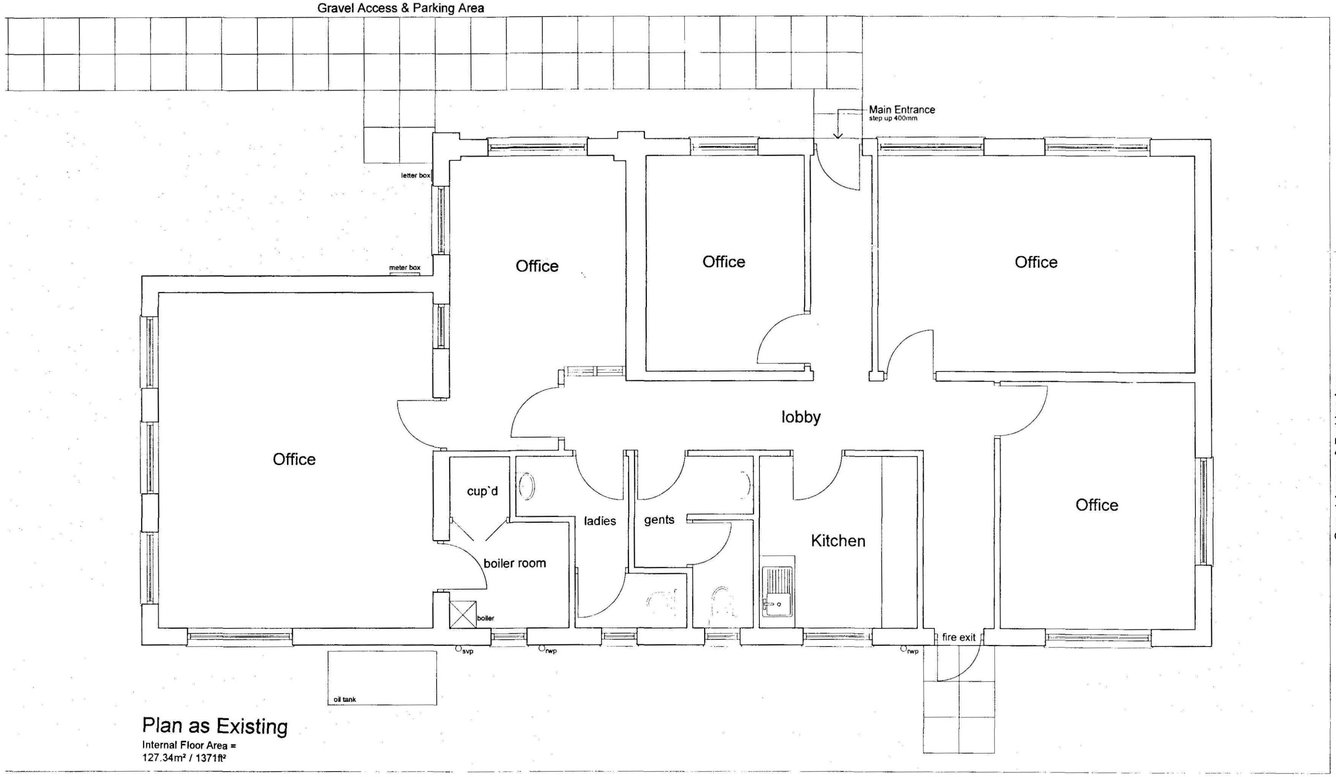

Plan as Existing


Internal Floor Area =
127.34m² / 1371ft²

Tarmac Roadway





Gravel Access & Parking Area

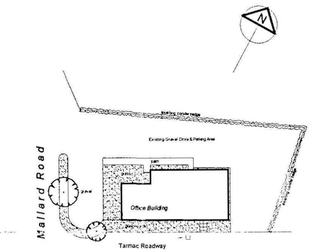

Block Plan - 1:500 scale



DETERMINED PLAN

Rev	Description	Date

STEPFORD HOMES
Everything a Home Should Be

Heatherdown - Elm Lane - Low Fulney - Spalding - Lincs - PE12 6EQ
Telephone 01775 720995 Fax 01775 720996
www.stepfordhomes.com

Project

Existing Offices at:
Mallard Road,
Low Fulney, Spalding,
Lincolnshire.
PE12 6ND

Scale
1:50, 1:100

Date
Oct 2008

Drawing No.
08/13/01

Title
Existing Survey

Revision