


LOCATION PLAN. SCALE 1/2500.
CROWN COPYRIGHT R.N. CON.

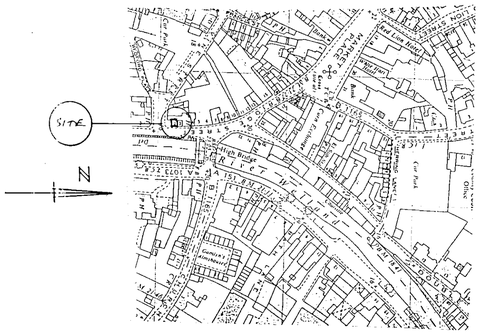


• SECTION A.A. •


• ELEVATION TO BRIDGE STREET AS EXISTING •

• ELEVATION TO BRIDGE STREET AS PROPOSED •

NOTE: ALL EXISTING WINDOWS to REMAIN.

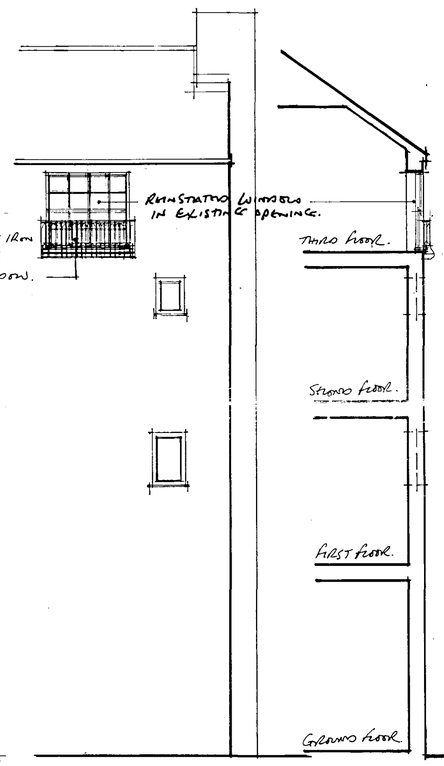

• REAR ELEVATION • (INCLUDING REINSTATED WINDOW).

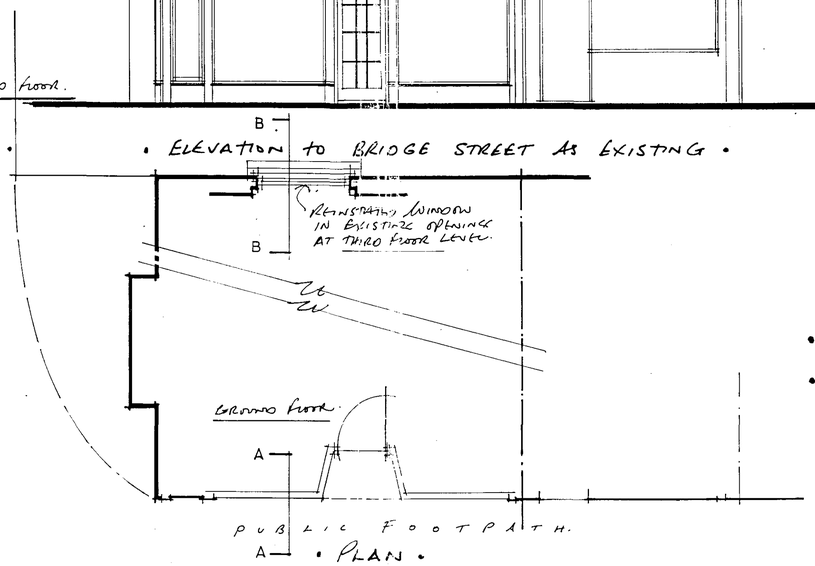

• PLAN •

• SECTION B.B • (INCLUDING REINSTATED WINDOW).

• PROPOSED ALTERATIONS TO FRONT ELEVATION AND REINSTATEMENT OF WINDOW TO REAR. •

• 2. BRIDGE STREET • SPALDING • LINCOLNSHIRE • for: MR. TONY HARRISON •

• DRAWING NO. 9338/1A • SCALE 1:50 • DATE. JANUARY 1994. •

REVISIONS. A. ALL EXISTING WINDOWS TO REMAIN. (NOTE ADDED)

• R.N. CONLINCO. M.B.I.A.T. • ARCHITECTURAL CONSULTANT • 22. OAKLEY DRIVE • SPALDING. LINC. PE11 2BN. • TEL: (0775) 723876 •

SPDC PLANNING & DEVELOPMENT 27 JAN 1994 Ref. 0096/94

DETERMINED PLAN