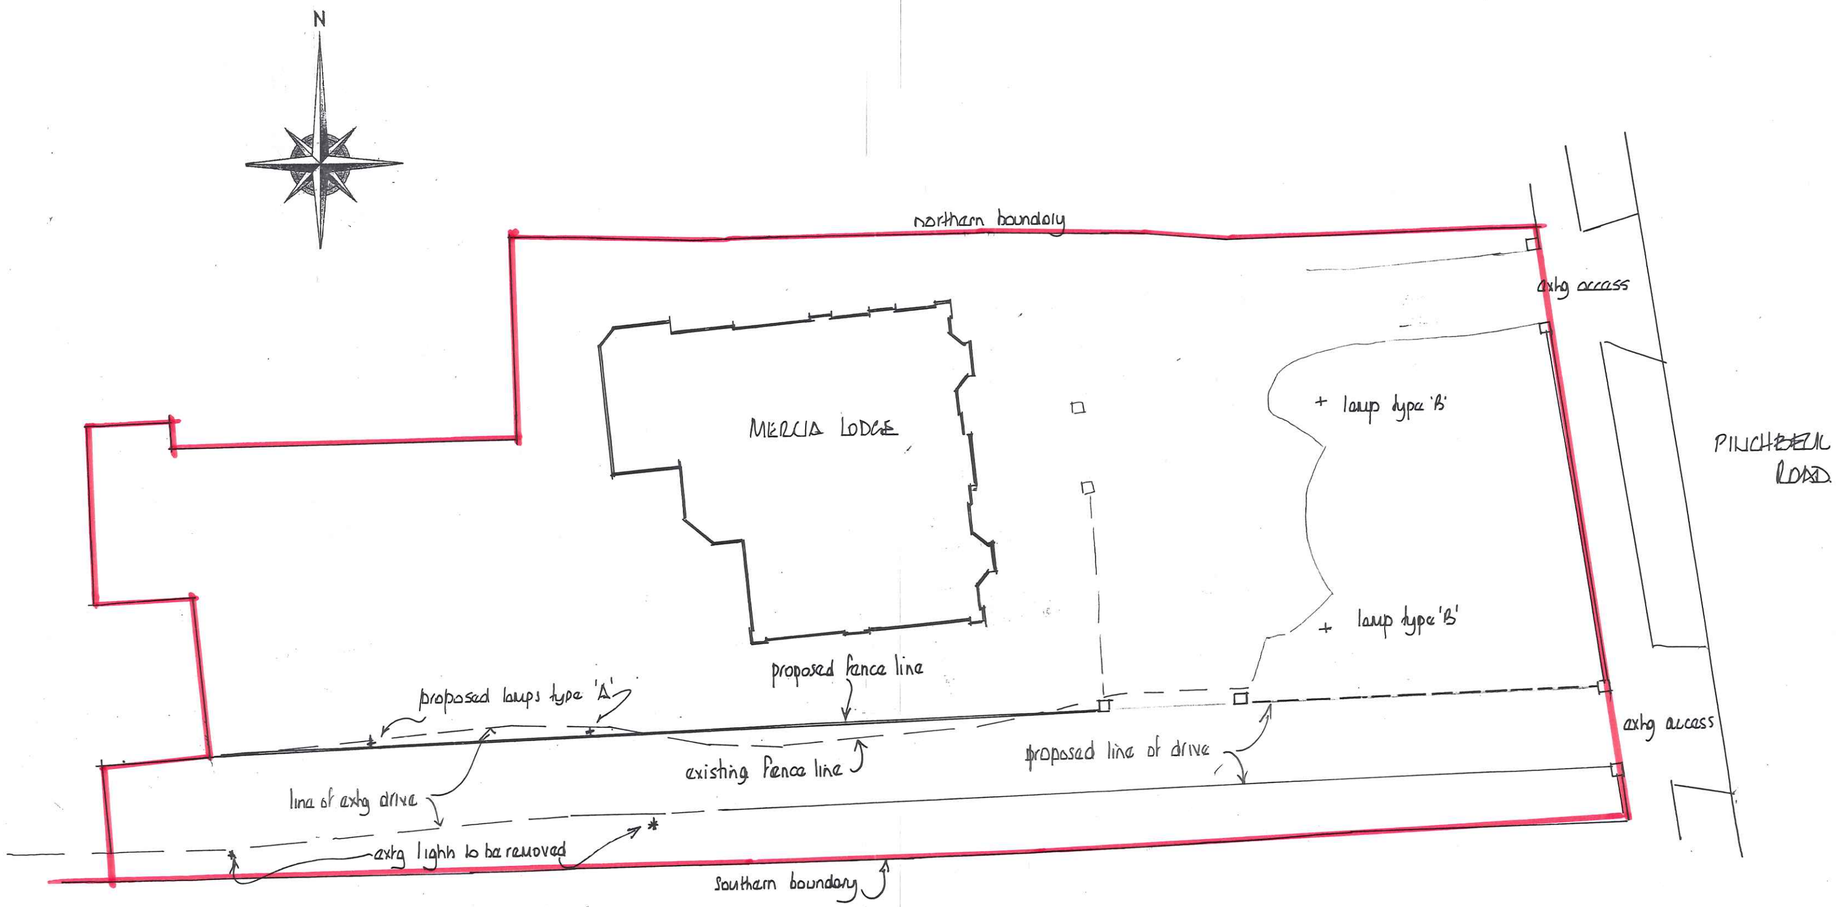

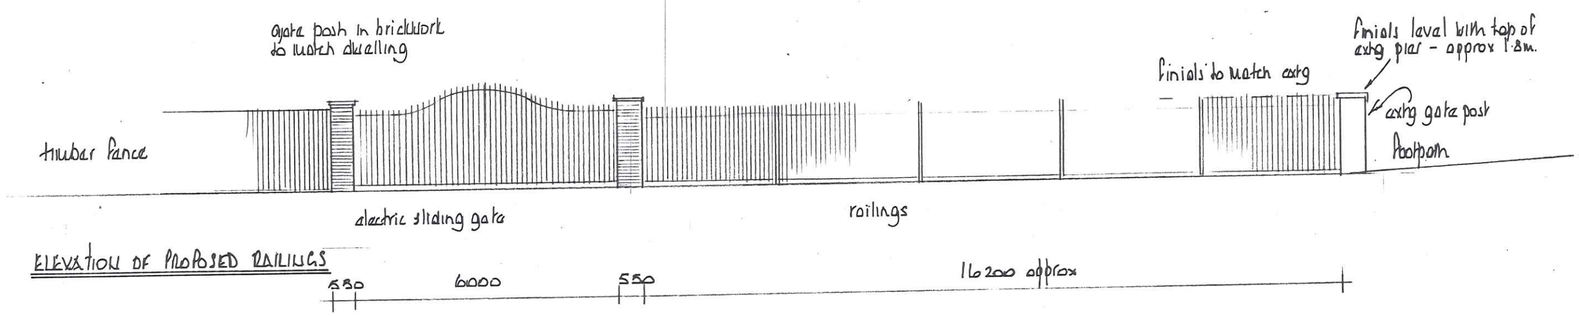

EAST MIDLANDS DESIGN ASSOC.

Architectural Consultants

Willow Lodge
Horseshoe Road
Spalding
Lincs
PE11 3JA

Tel :- 01775 767968
E;mail :- willowlodge@talktalk.net
Mobile phone :- 07710 815044

Client
Mr M Benjamin

Project
Mercia Lodge
65 Pinchbeck Road
Spalding
Lincs
PE11 1QF

Drawing
Site plan showing re-aligned drive and fence, railings & gate and proposed lighting columns

Scale
1 : 100 & 1 : 200 :

Date
February 2024

Drawn
AL

Dwg No.

Rev

1217/06