


E L E V A T I O N S

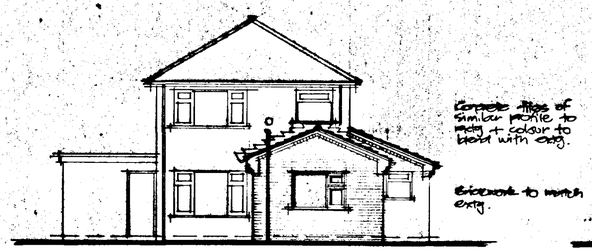

REAR

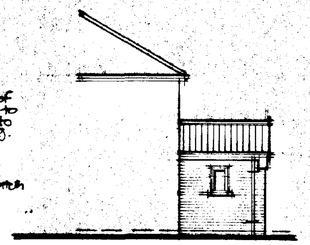


SIDE

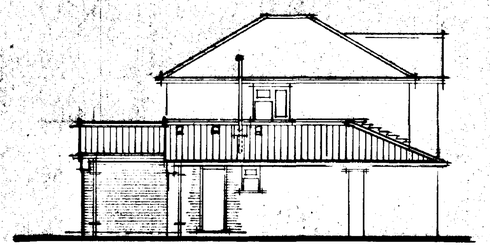


SIDE




FRONT

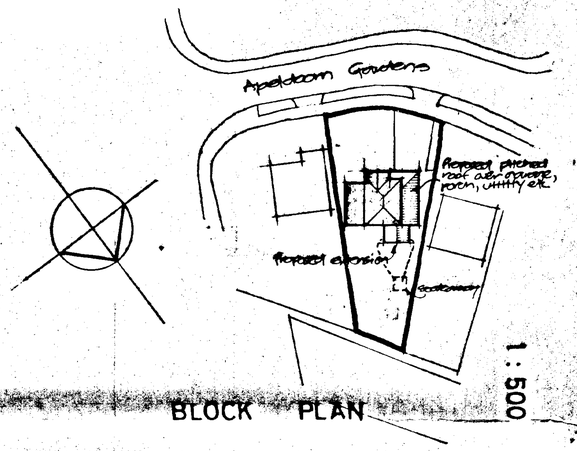

BLOCK PLAN 1:500

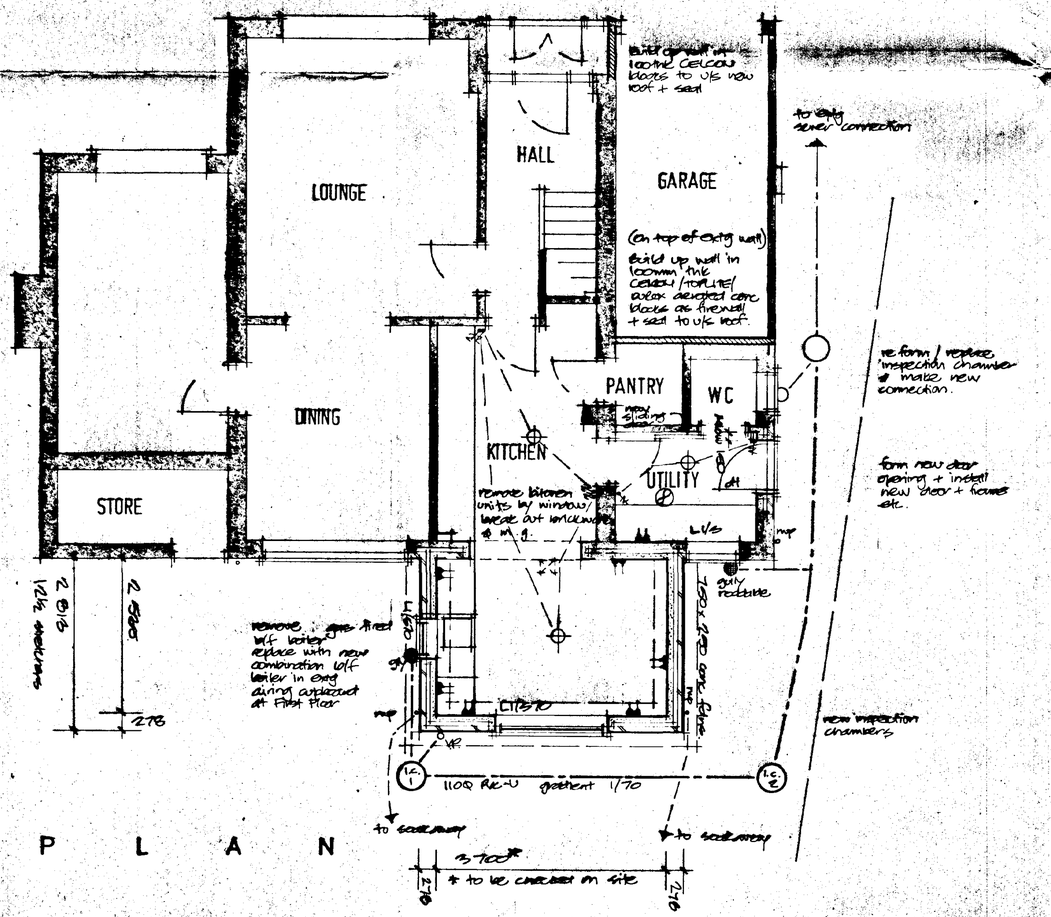

P L A N

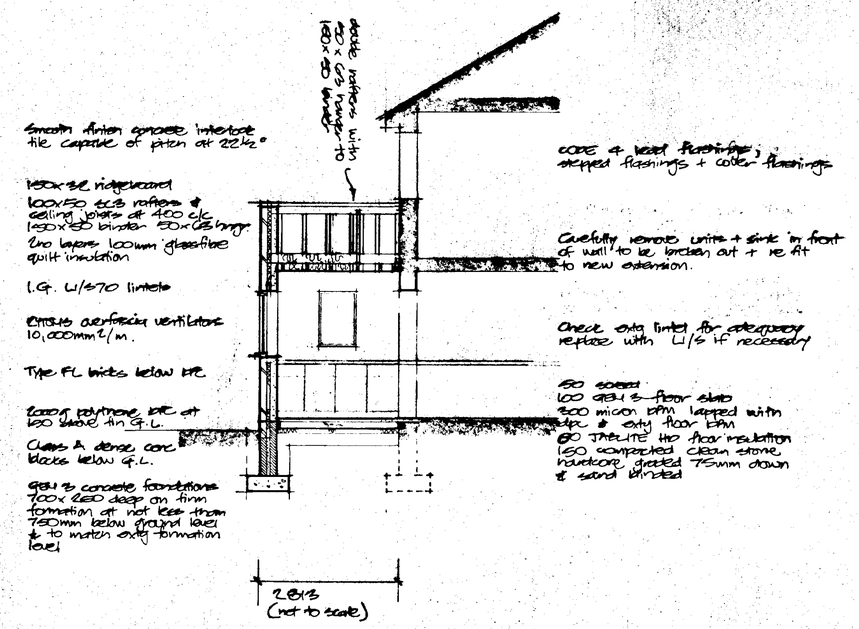

S E C T I O N

SOUTH HOLLAND DC
HOUSING & PLANNING
03 FEB 1999
Ref: 0077/97

THIS DRAWING IS TO BE READ IN CONJUNCTION WITH THE SEPARATE SPECIFICATION NOTES DOCUMENT
ALL DIMENSIONS TO BE CHECKED ON SITE BY BUILDER AND ANY DISCREPANCIES REPORTED TO THE ARCHITECTURAL CONSULTANT IMMEDIATELY UPON DISCOVERY
THIS DRAWING IS THE COPYRIGHT OF L A BUILDING DESIGN AND MAY NOT BE COPIED OR REPRODUCED IN ANY FORM WITHOUT EXPRESS CONSENT

L. A. BUILDING DESIGN
Architectural and Surveying Practice
55 Hamram Boulevard
Spalding
Lincolnshire
PE11 1LB
Tel/Fax (01775) 711437
Peter S. Lithgow MCIOB MBIAT
Member of the Chartered Institute of Building and Member of the British Institute of Architectural Technologists

project
PROPOSED EXTENSION TO KITCHEN AT
8 APELDOORN GARDENS
SPALDING
LINCOLNSHIRE

client
MR & MRS J D LYON

drawing
GROUND FLOOR PLAN, ELEVATIONS AND SECTION

scale 1:50 & 1:100

DETERMINED
PLAN

date DECEMBER 98

job no 98/35

drg no

revisions