



EXISTING FRONT ELEVATION @1:50

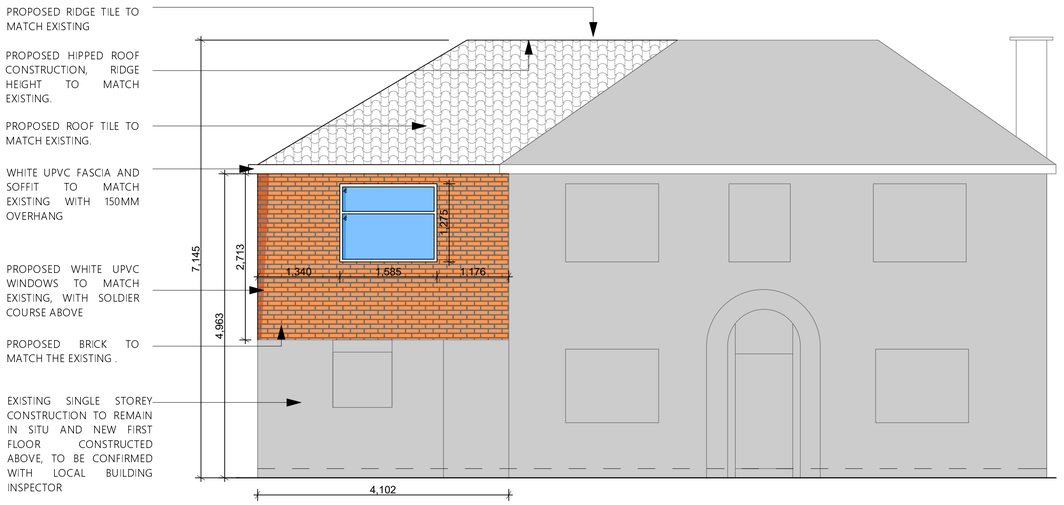

PROPOSED FRONT ELEVATION @1:50



EXISTING REAR ELEVATION @1:50

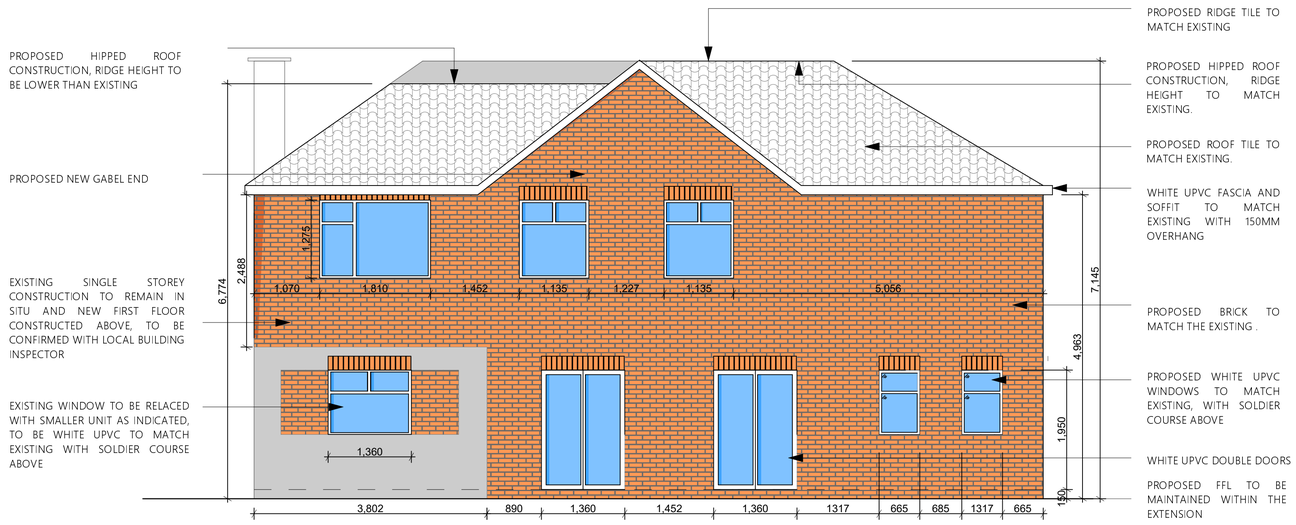

PROPOSED REAR ELEVATION @1:50

DC ARCHITECTURAL SERVICES LTD

ARCHITECTURAL AND PLANNING SERVICES

THE BARN, PARTNEY MILL, SPILSBY,LINCOLNSHIRE, PE23 4PE

TEL NO. 07601 900536; MOB. NO.07776227893

E-mail - dcarchitectural@btconnect.com

Client: David and Amanda Burgin

Project: Extension to Existing Dwelling, Modena, Low Road, Spalding, Lincs.

copyright reserved ©

Drawing Title: PROPOSED

Drawing number: dc/410B/03

Scale: 1:100 Drawn: DB

Date: MARCH 16 Checked:

Revision: