LOCATION PLAN for OPPERMAN PLANTS LTD., LOW FULNEY



SOUTH HOLLAND DISTRICT COUNCIL

Council Offices, Priory Road, Spalding, Lincolnshire PE11 2XE


This copy has been produced specifically for the map return scheme purposes only. No further copies may be made.

Scale: 1:2500


This map is reproduced from Ordnance Survey material with permission of Ordnance Survey on behalf of Her Majesty's Stationery Office (c) Crown copyright. Unauthorised reproduction infringes Crown copyright and may lead to prosecution or civil proceedings. South Holland District Council LA079413 2001

H16/0100/01


BLOCK PLAN SCALE 1:500 OPPERMAN PLANTS LTD. LOW FULNEY

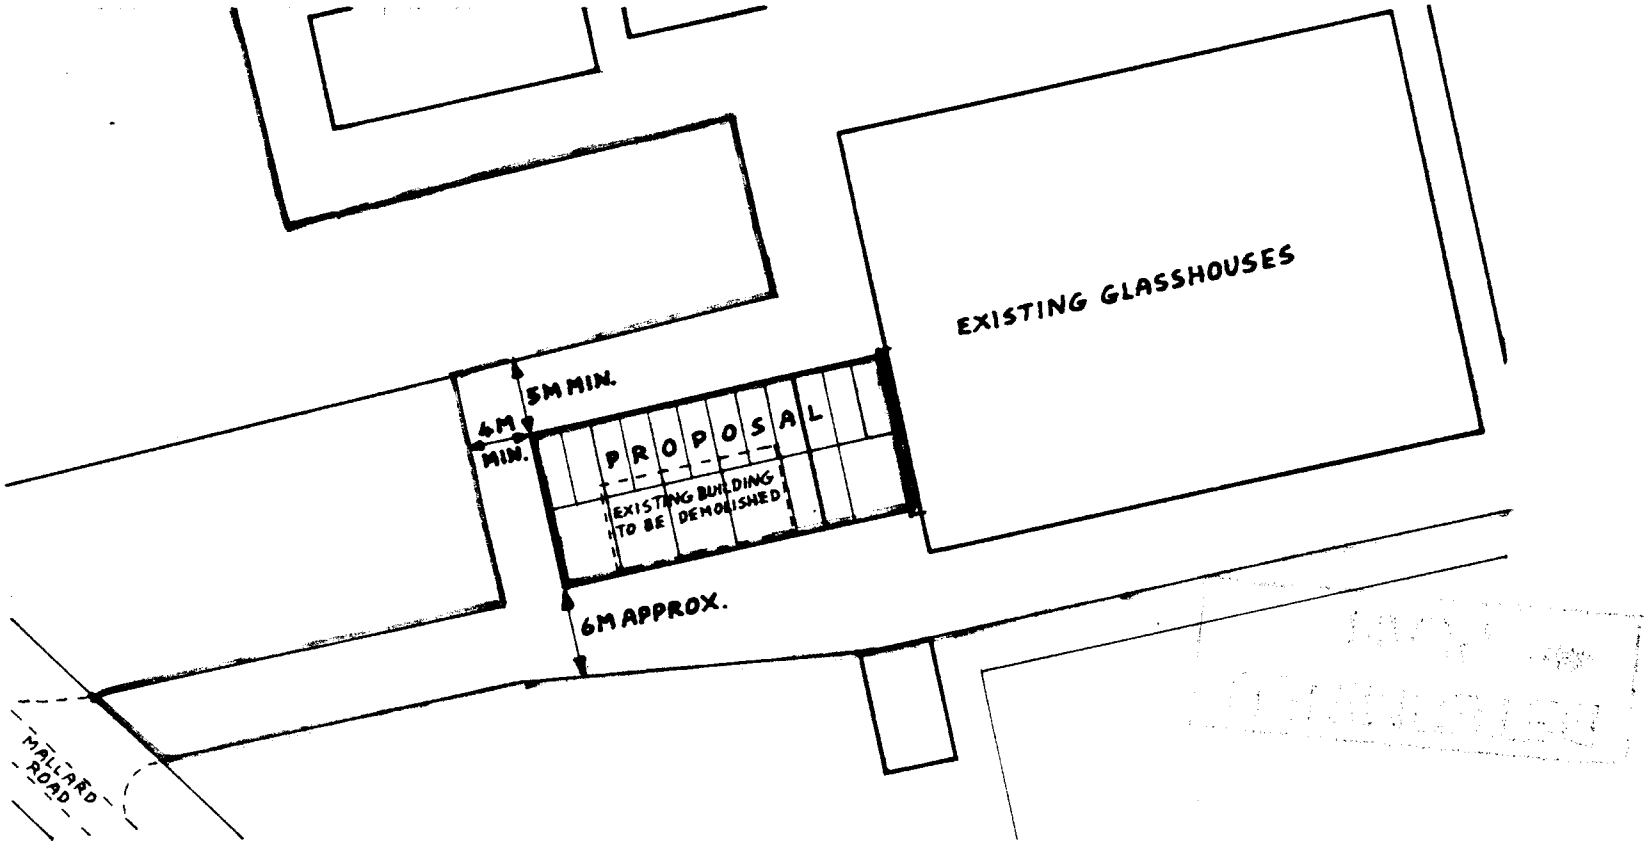

H161010101

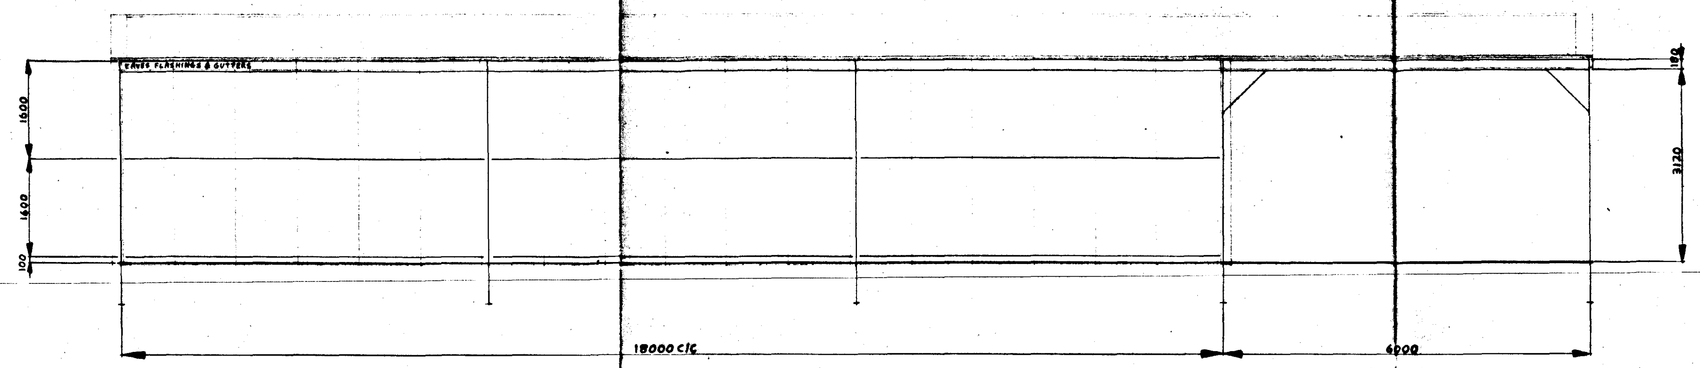


FRONT ELEVATION

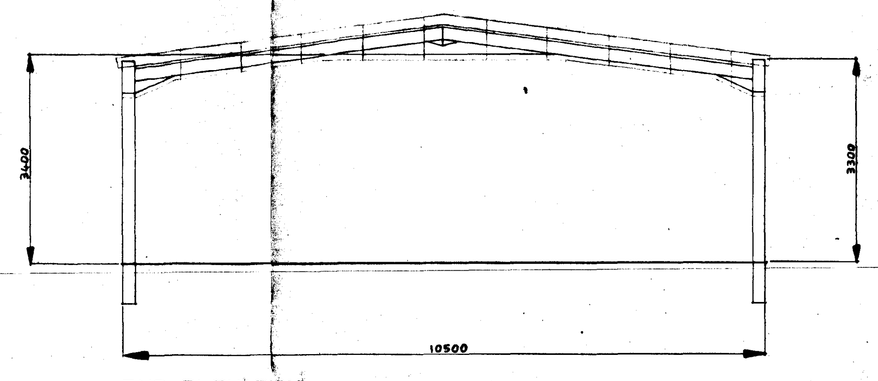


END ELEVATION


MOORLAND GREEN BS12B21 'PLASTISOL' COATED PROFILED STEEL ROOF SHEETS & BARGEBOARDS WITH OLIVE GREEN BS 12B27 'PLASTISOL' COATED PROFILED STEEL SIDE SHEETS & CORNERS ETC.

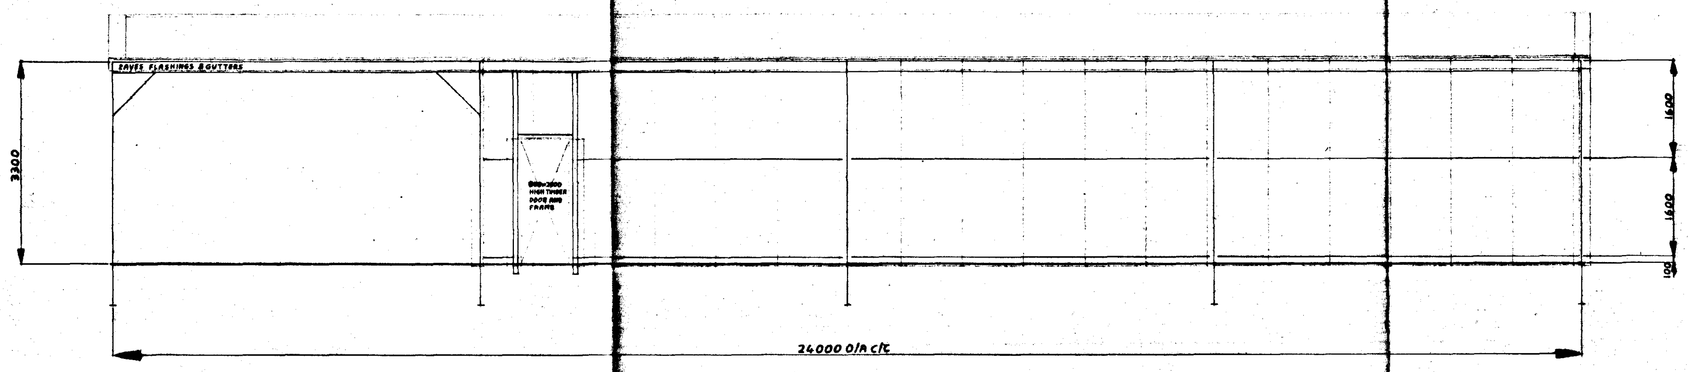


REAR ELEVATION

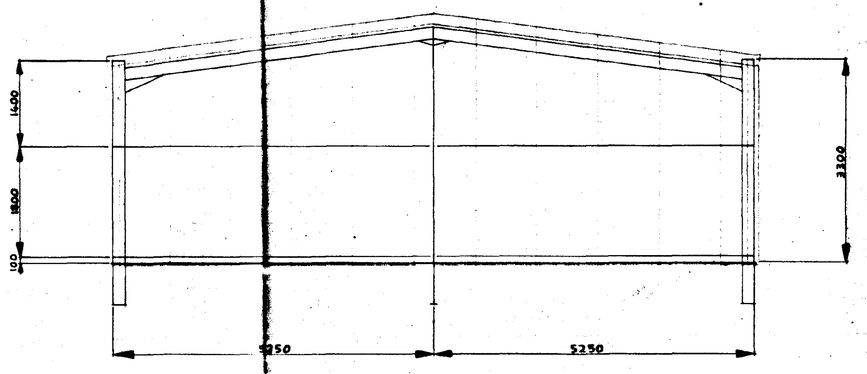


END ELEVATION

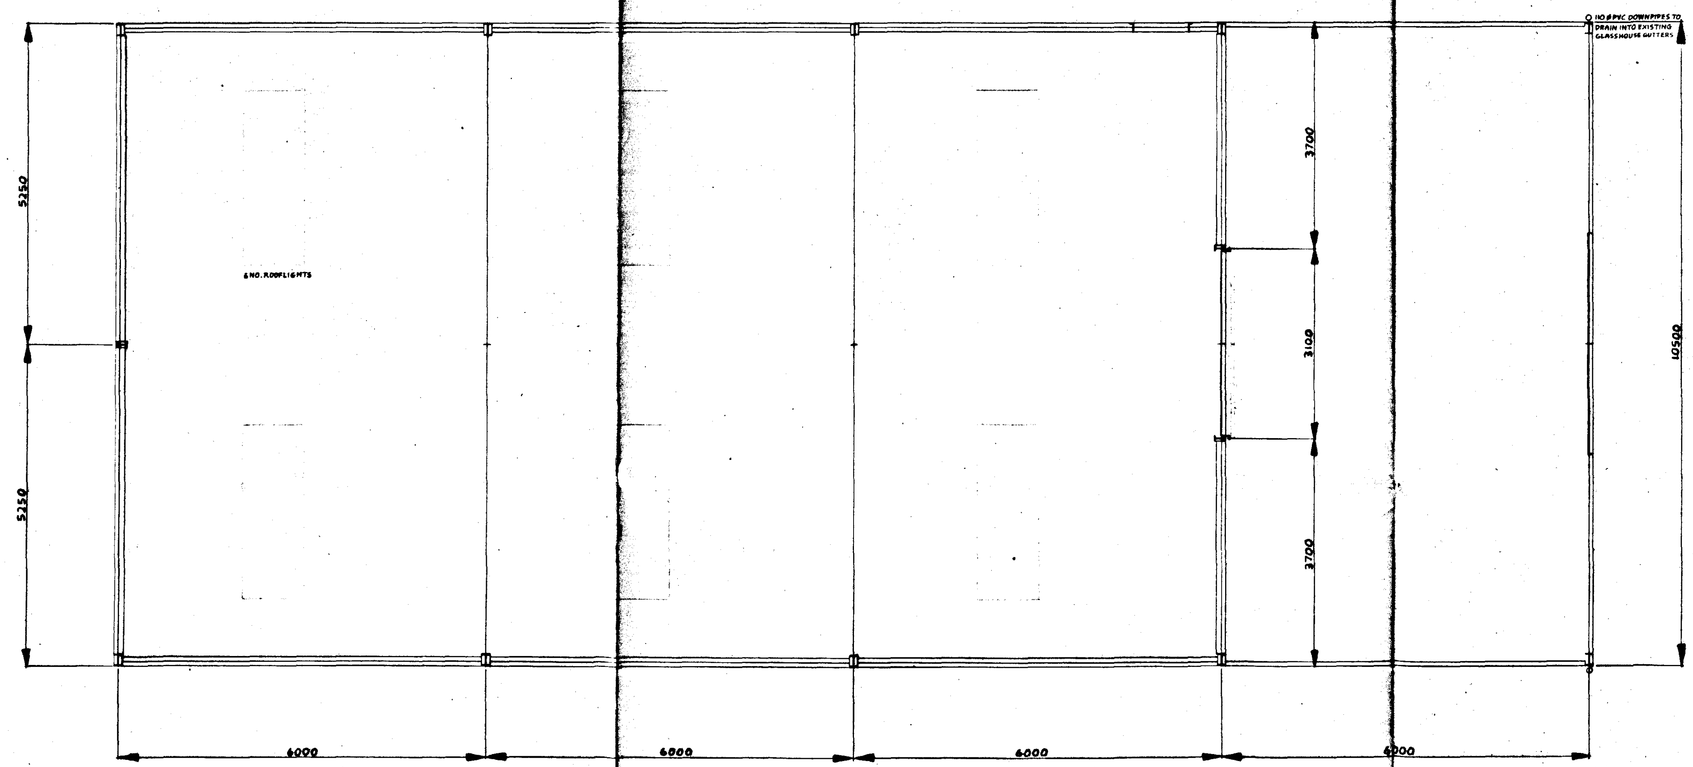

PLAN

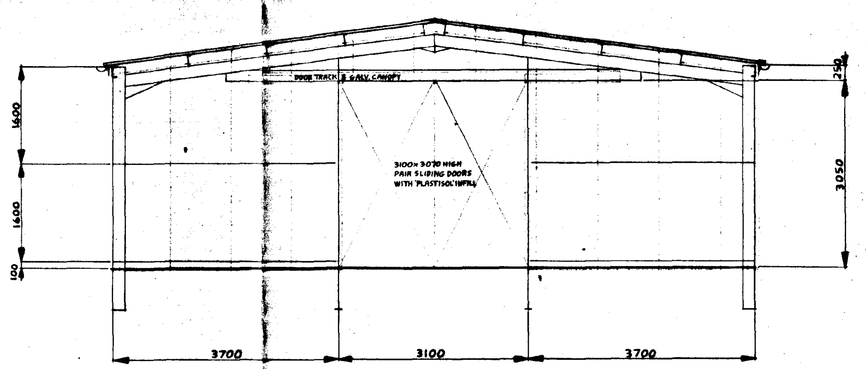

INTERNAL ELEVATION

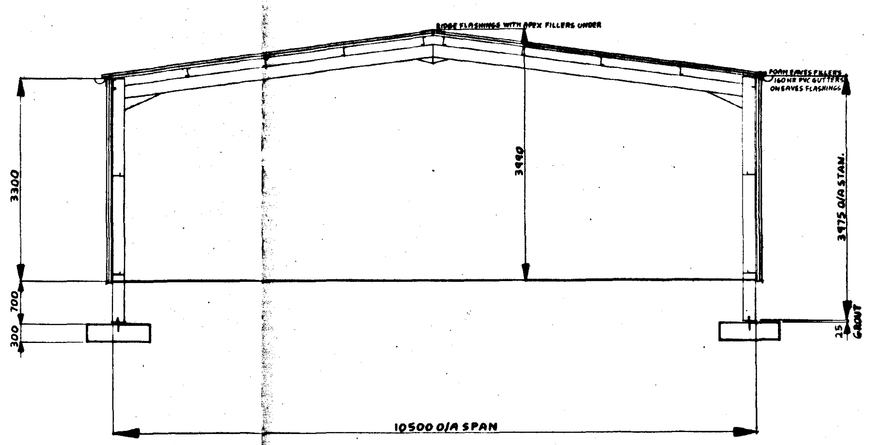

SECTION

DETERMINED PLAN

ELITE STEEL SERVICES LTD
Salts Road, Walton Highway, Wisbech, Cambs PE14 7DU
Telephone : (01945) 585100
Fax : (01945) 589160

© ELITE STEEL SERVICES LTD
"No reproduction or publication of this drawing may be made and no article may be manufactured or assembled in accordance with this drawing without prior written consent. Rights reserved under Copyright Act 1956 as amended by the Design Copyright Act 1968."

HEALTH & SAFETY CDM REGULATIONS 1995

The client/developer and building contractor/sub-contractor are advised to acquaint themselves with the implications and requirements under this law. Elite Steel Services Ltd. cannot be held as main or principal contractor and in certain cases the client must employ a planning supervisor. If you are not aware of the implications Elite Steel Services Ltd can supply you with a leaflet showing the basic requirements

G.P. BUILDING & LOADING BAY, FOR OPPERMAN PLANTS LTD., AT 13 MALLARD RD., LOW FULNEY, SPALDING

DRAWN R. W. VINCENT	JOB. No. ES 148
DATE 25/1/01	
REVISIONS	DRAWING No. WD 2028
Main Scale 1:50	
Detail Scale	