
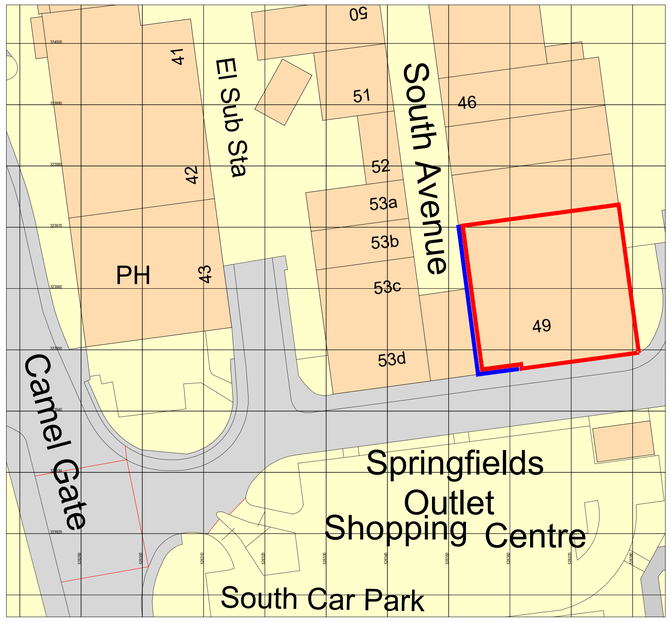


Ordnance Survey, (c) Crown Copyright 2018. All rights reserved. Licence number 100022432

NORTH

LOCATION PLAN
SCALE 1:500

0 25m

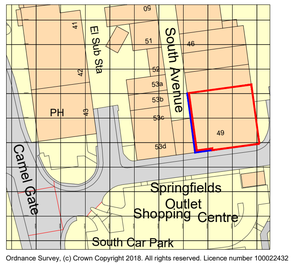

Ordnance Survey, (c) Crown Copyright 2018. All rights reserved. Licence number 100022432

NORTH

BLOCK PLAN
SCALE 1:1250

0 50m

OLD GAP OUTLET LOGO
NTS

NEW GAP OUTLET LOGO
NTS





EXISTING PHOTOS - BLADE SIGN
NTS



EXISTING PHOTOS - WEST ELEVATION
NTS



EXISTING PHOTOS - SOUTH ELEVATION
NTS

cad reference	revision
GAP OUTLET SPALDING	~

QUADRANT DESIGN
23 KINGS ROAD,
READING, RG1 3AR
T: 0118 9591 581
E: studio@qdesign.co.uk
W: quadrantdesign.co.uk

APPLICATION BOUNDARY

SITE DEMISE

NO.	DATE	ISSUE	BY
~	22.01.18	PLANNING ISSUE	ER

PLANNING ISSUE

STORE NO.: STORE NO.:

CLIENT:
GAP UK STORE DESIGN
CASTLE MOUND WAY
RUGBY
WARWICKSHIRE. CV23 0WA
ENGLAND
TEL : +44 (0) 1788 818 300
FAX : +44 (0) 1788 866 475

PROJECT LOCATION:
GAP SPALDING
UNIT 49 SPRINGFIELD
CAMELGATE
SPALDING
PE12 6EU

PROJECT NO.: J000951
DATE: NOV 2017

SHEET TITLE:
EXISTING LOCATION AND BLOCK PLAN

SCALE: AS STATED @ A1
DRAWN BY: ER

SHEET NO.:
J000951-A0-00