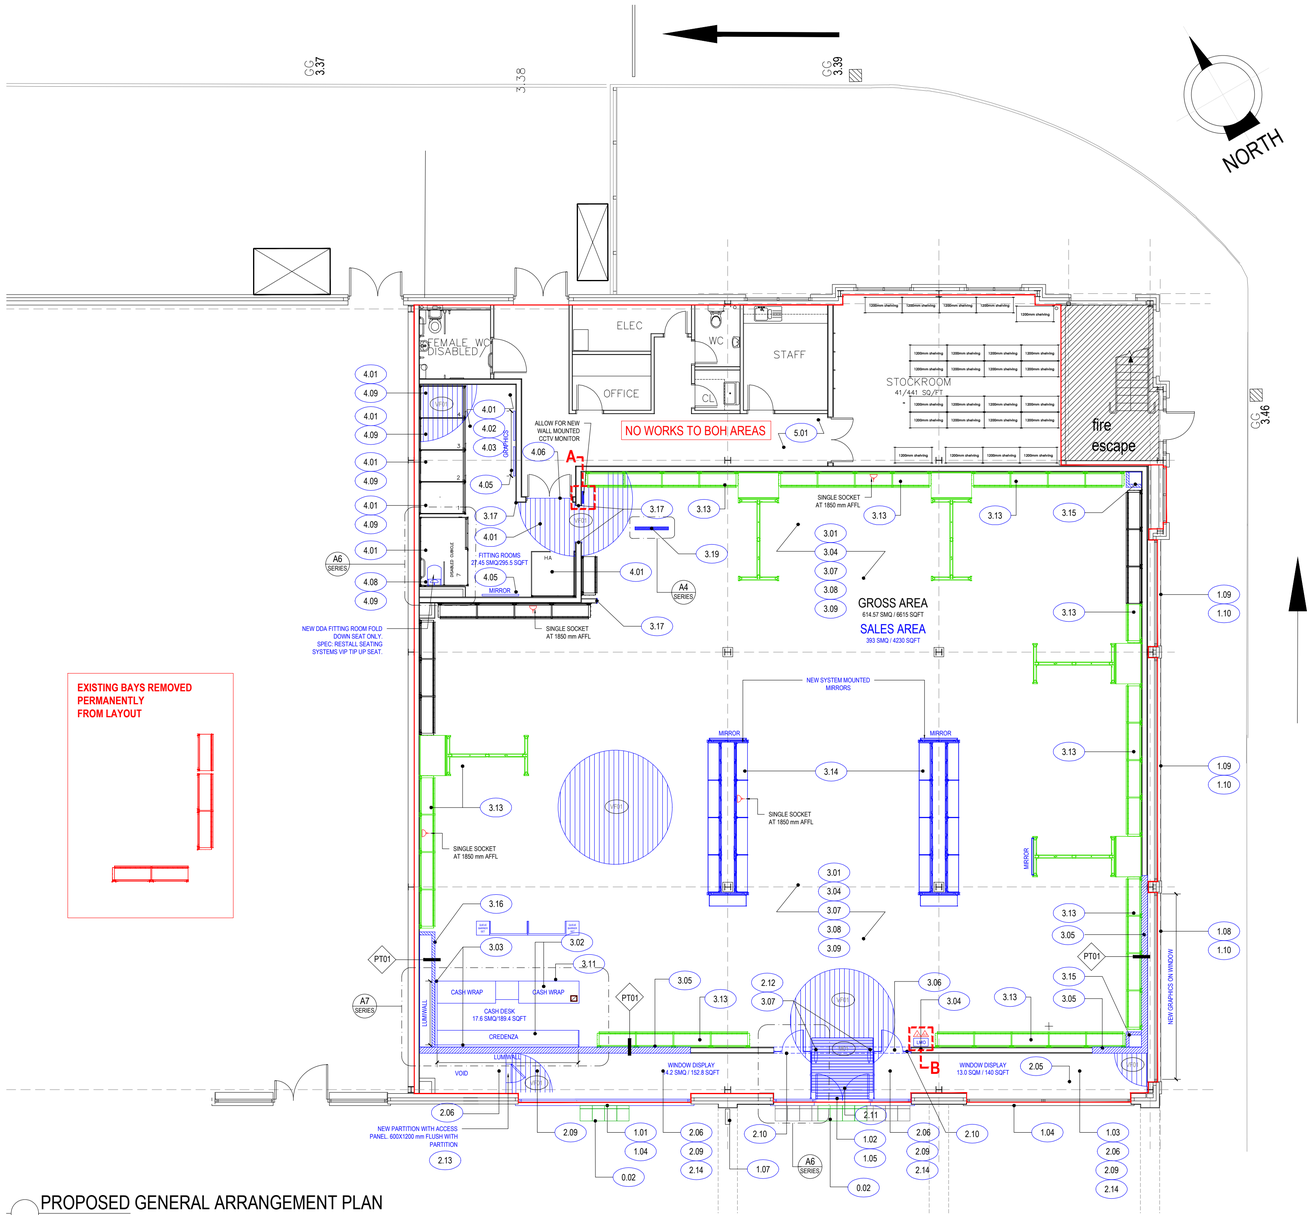


EXISTING BAYS REMOVED PERMANENTLY FROM LAYOUT

PROPOSED GENERAL ARRANGEMENT PLAN
SCALE 1:100

0 5m

1.00	SHOPFRONT
1.01	New display window to LHS of west elevation. Windows to match LLs Dark Green. **MC to provide manufacturing drawings for approval.**
1.02	New shopfront entrance with glazed double doors to match LL Dark Green. MC to **provide manufacturing drawings for approval.**
1.03	Existing display window RHS of west elevation to be retained.
1.04	2 No. new fascia panels to be installed above window displays either side of entrance.
1.05	New internally illuminated 'GAP OUTLET' fascia sign to be installed above relocated entrance. Allow for new power location
1.06	1 No. new internally illuminated 'GAP OUTLET' sign to be installed at high level to shopfront west elevation on existing brackets.
1.07	2 No. New 'GAP OUTLET' logos to be installed to existing LL blade sign on west elevation.
1.08	1 No. internally illuminated 'GAP OUTLET' fascia sign to be installed above south elevation LHS windows to replace the existing
1.09	2no. Exisiting fascia panels on south elevation to be retained.
1.10	All south elevation windows to receive new vinyl graphics.
1.11	Allow for full cleaning of shopfront once works are complete.

DETAIL A



INDICATIVE LOCATION OF NEW CCTV MONITOR SHOWN ON EXISTING FITTING ROOM ENTRANCE

FINISHES KEY:

FLOOR FINISHES :

** 100 mm HIGH PAINTED WHITE SKIRTING THROUGHOUT

M01 CORAL DUO. COLOUR BLACK DIAMOND.9MM THICKNESS. REF: 9730 BY FORBO FLOORING

VF01 METROFLOOR FADED SLATE, ARTICLE: 1326001, ASPECTA ONE (DRYBACK/GLUE DOWN) FORMAT: 7,25" X 48" (1219,20 X 184,15 X 2,5MM/0,55 MM WEAR-LAYER), PATTERN: FADED SLATE, FINISH: "CB" (CERAMIC BEAD), BEVEL: 4 EDGE-MICRO BEVEL.

WALL AND CEILING FINISHES :

PAINT - PF01 ICI DULUX TRADE, COLOUR REF: 0000N (WHITE) VINYL - **WALLS**
PAINT - PF02 ICI DULUX TRADE, COLOUR REF: 0000N (WHITE) MATT - **CEILINGS**
PAINT - PF03 ICI DULUX TRADE, COLOUR REF: 0000N (WHITE) GLOSS - **SKIRTINGS / DOORS**
PAINT - PF04 ICI DULUX TRADE, COLOUR REF: DULUX 00YY 40043 (GREY) - **WALLS**

** **NO DECORATIONS TO OPEN CEILINGS**
** **NO DECORATIONS ABOVE CABLE TRAY, EXCEPT FOR NEW FULL HEIGHT PARTITIONS THAT WILL BE DECORATED IN ITS FULL EXTENT**
** **NO DECORATIONS TO BOH**


PARTITION TAGS :

PT01 NEW JUMBO PARTITION TO BE INSTALLED IN ACCORANCE TO BRITISH GYPSUM WHITE BOOK - SEE **A6-00** FOR PLYLINING SETTING OUT AND REQUIREMENTS

MUSIC KEY:

DS100SE DS16SE VOLUME CONTROL (CASH)

DETAIL B

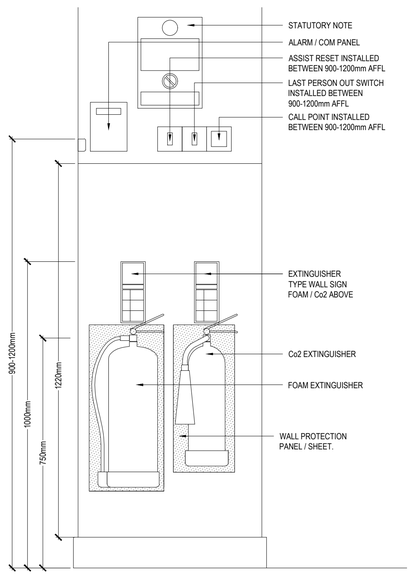

TYPICAL FIRE EXTINGUISHER SETTING OUT
SCALE 1:10

cad reference	revision
GAP OUTLET SPALDING	E

QUADRANT DESIGN
23 KINGS ROAD, READING, RG1 3AR
T: 0118 9591 581
E: studio@qdesign.co.uk
W: quadrantdesign.co.uk

EXISTING FITTINGS RETAINED

REMOVED

RELOCATED FITTINGS

NEW

NO.	DATE	ISSUE	BY
A	22.11.17	16' WALL INTO 12' WALL BY CASH DESK	GR
B	27.11.17	3X 16' WALL TO REAR OF STORE	GR
C	29.11.17	16' & 12' WALLS ON LHS OF STORE	GR
D	22.01.18	TENDER ISSUE	ER
E	22.01.18	PLANNING ISSUE	ER

STORE NUMBER - Project **GAP OUTLET SPALDING**
FLOOR LEVEL - GROUND FLOOR

AREA TABLE	SQM	**TOTAL** SQFT
MENS	0	0
WOMENS	0	0
GAP SALES TOTAL	0	0.0
BOYS	0	0
GIRLS	0	0
GAP KIDS SALES TOTAL	0	0
BABY SALES TOTAL	0	0
BODY SALES TOTAL		0
MATERNITY SALES TOTAL		0
NET SALES TOTAL	400.5	4311
WINDOW DISPLAY TOTAL	26.5	283
CASHWRAP TOTAL	15.7	169
FITTING ROOM TOTAL	27.45	295
CIRCULATION	3.94	42
OTHER	0	0
COMBINED SALES TOTAL	474.09	5103
STOCK AREA	41	441
FALLOW SPACE	3.45	37
OTHER IMPROVED	59	635
UNIMPROVED	40.48	436
DEMISE GROSS TOTAL AREA	614.57	6615
ALL AREAS ABOVE ARE ON A PER FLOOR BASIS		

ALL AREAS BELOW ARE COMBINED FLOOR STORE TOTALS		
STORE NET SALES TOTAL	400.5	4311
STORE COMBINED SALES TOTAL	474.09	5103
STORE DEMISE GROSS TOTAL	614.57	6615

PLANNING ISSUE

STORE NO.: STORE NO.:

CLIENT:
GAP UK STORE DESIGN
CASTLE MOUND WAY
RUGBY
WARWICKSHIRE. CV23 0WA
ENGLAND
TEL : +44 (0) 1788 818 300
FAX : +44 (0) 1788 866 475

PROJECT LOCATION:
GAP SPALDING
UNIT 49 SPRINGFIELD
CAMELGATE
SPALDING
PE12 6EU

PROJECT NO.: J000951
DATE: NOV 2017

SHEET TITLE:
PROPOSED GENERAL ARRANGEMENT PLAN

SCALE: 1:100 @ A1 DRAWN BY: GR

SHEET NO.:
J000951-A2-00-E