
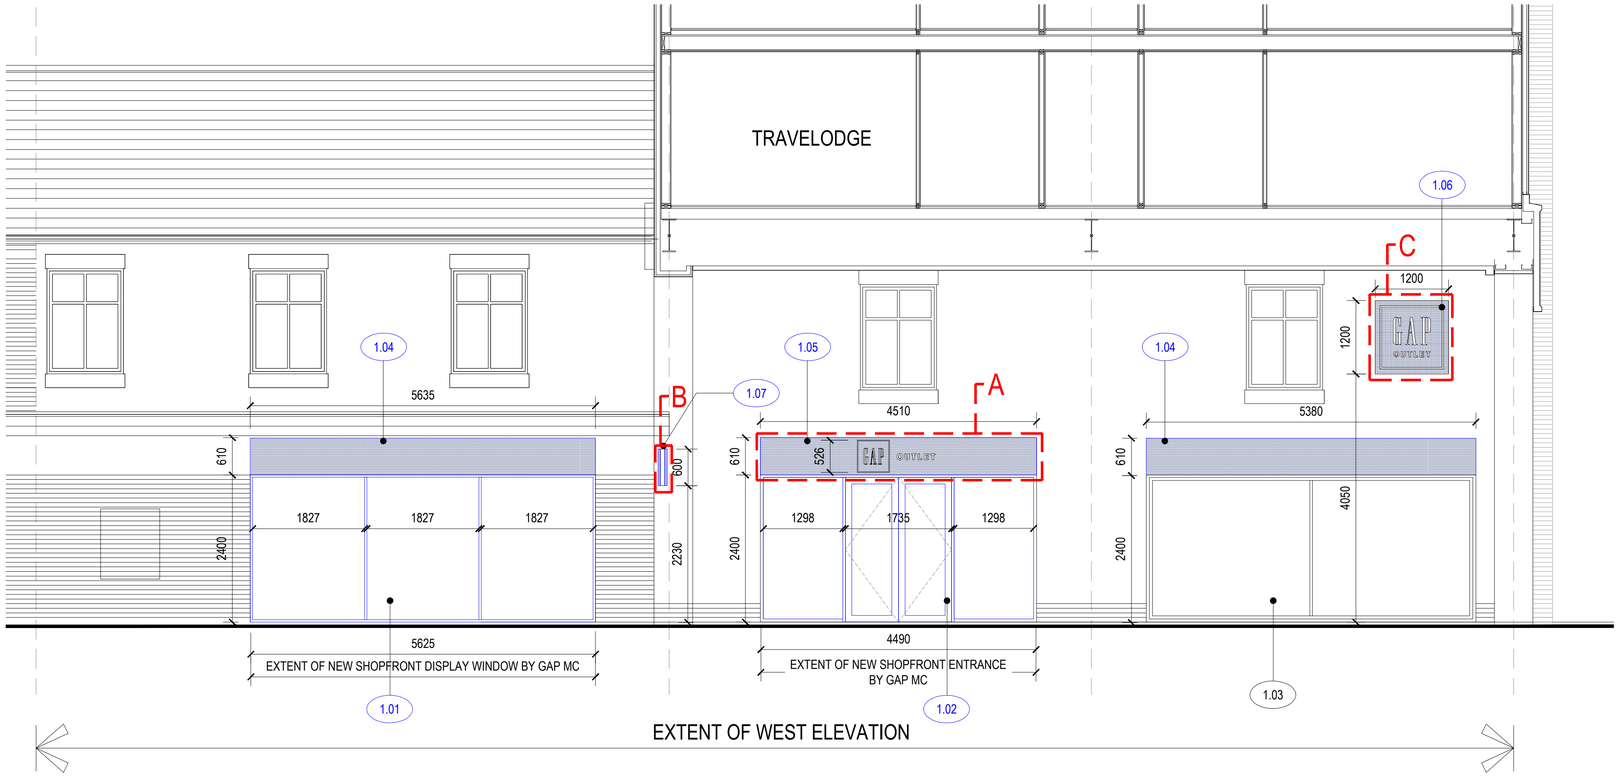



PROPOSED SHOPFRONT ELEVATION - WEST
SCALE 1:50

0 2.5m

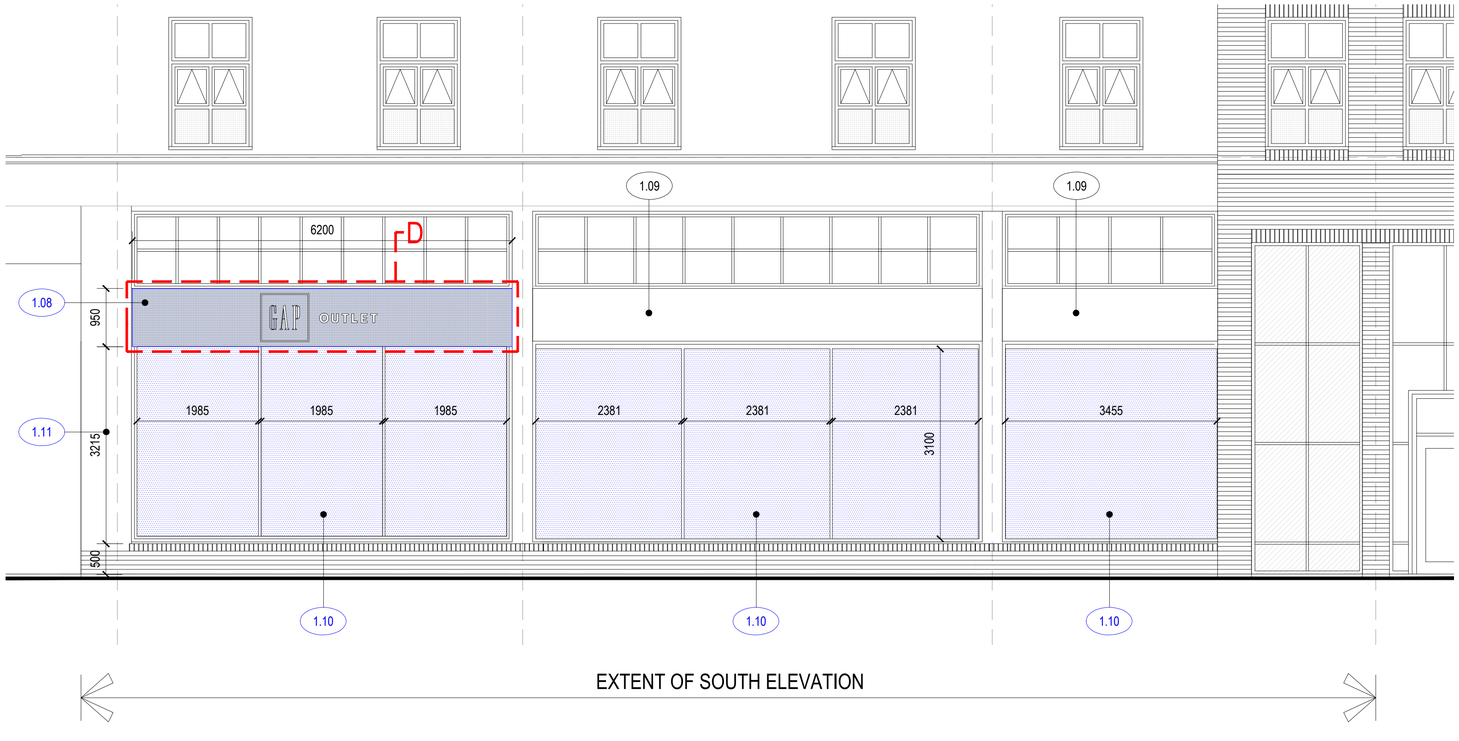

PROPOSED SHOPFRONT ELEVATION - SOUTH
SCALE 1:50

0 2.5m

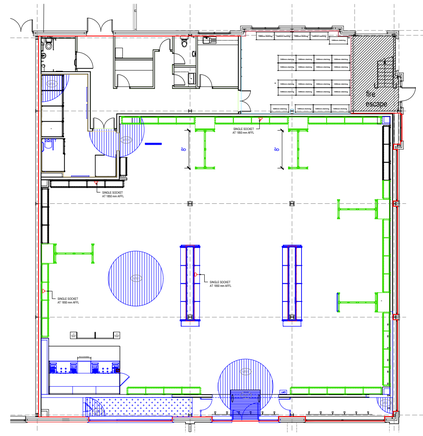

1.00	**SHOPFRONT**
1.01	New display window to LHS of west elevation. Windows to match LLs Dark Green. **MC to provide manufacturing drawings for approval.**
1.02	New shopfront entrance with glazed double doors to match LL Dark Green. MC to **provide manufacturing drawings for approval.**
1.03	Existing display window RHS of west elevation to be retained.
1.04	2 No. new fascia panels to be installed above window displays either side of entrance.
1.05	New internally illuminated 'GAP OUTLET' fascia sign to be installed above relocated entrance. Allow for new power location
1.06	1 No. new internally illuminated 'GAP OUTLET' sign to be installed at high level to shopfront west elevation on existing brackets.
1.07	2 No. New 'GAP OUTLET' logos to be installed to existing LL blade sign on west elevation.
1.08	1 No. internally illuminated 'GAP OUTLET' fascia sign to be installed above south elevation LHS windows to replace the existing
1.09	2no. Exisiting fascia panels on south elevation to be retained.
1.10	All south elevation windows to receive new vinyl graphics.
1.11	Allow for full cleaning of shopfront once works are complete.

cad reference	revision
GAP OUTLET SPALDING	C

QUADRANT DESIGN
23 KINGS ROAD,
READING, RG1 3AR
T: 0118 9591 581
E: studio@qdesign.co.uk
W: quadrantdesign.co.uk

EXISTING/RETAINED

NEW GAP WORKS

DETAILS - REFER TO **A4-02**

NO.	DATE	ISSUE	BY
~	04.12.17	FEASIBILITY ISSUE	GR
A	12.01.18	TENDER ISSUE - RED LINE	ER
B	22.01.18	TENDER ISSUE	ER
C	22.01.18	PLANNING ISSUE	ER

PLANNING ISSUE

STORE NO.: STORE NO.:

CLIENT:
GAP UK STORE DESIGN
CASTLE MOUND WAY
RUGBY
WARWICKSHIRE. CV23 0WA
ENGLAND
TEL : +44 (0) 1788 818 300
FAX : +44 (0) 1788 866 475

PROJECT LOCATION:
GAP SPALDING
UNIT 49 SPRINGFIELD
CAMELGATE
SPALDING
PE12 6EU

PROJECT NO.: J000951
DATE: DEC 2017

SHEET TITLE:
PROPOSED SHOPFRONT INFORMATION

SCALE: 1:50 @ A1
DRAWN BY: GR

SHEET NO.:
J000951-A4-01-C