


SIGN #1 INTERNALLY ILLUMINATED POWDER COATED ALUMINUM SIGNAGE. BLUE TO MATCH RAL 5013. WHITE LASER CUT LETTERS AND SURROUND. FRAME BY BOLTON SIGNS. POWER BY MAIN CONTRACTOR

A SIGN #1
SCALE 1:20

0 1m

600 APPROX


SIGN #2 LOGOS TO MATCH EXISTING TO BE INSTALLED TO EXISTING LANDLORD'S BLADE SIGN ON WEST ELEVATION. **SIZE TO SUIT SITE DIMENSION**

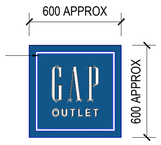


600 APPROX

B SIGN #2
SCALE 1:20

0 1m

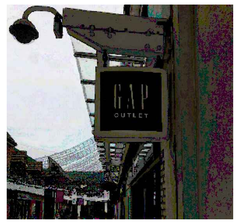


EXISTING BLADE SIGN PHOTO
NTS

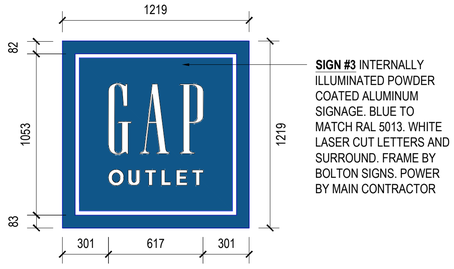

SIGN #3 INTERNALLY ILLUMINATED POWDER COATED ALUMINUM SIGNAGE. BLUE TO MATCH RAL 5013. WHITE LASER CUT LETTERS AND SURROUND. FRAME BY BOLTON SIGNS. POWER BY MAIN CONTRACTOR

C SIGN #3
SCALE 1:20

0 1m

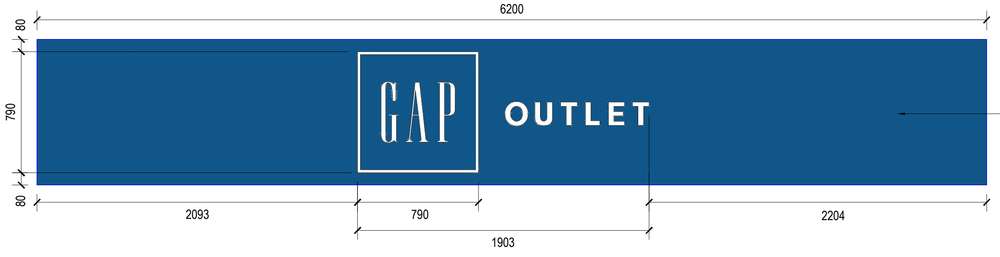

SIGN #4 INTERNALLY ILLUMINATED POWDER COATED ALUMINUM SIGNAGE. BLUE TO MATCH RAL 5013. WHITE LASER CUT LETTERS AND SURROUND. FRAME BY BOLTON SIGNS. POWER BY MAIN CONTRACTOR

D SIGN 4
SCALE 1:20

0 1m

cad reference	revision
GAP OUTLET SPALDING	B

QUADRANT DESIGN
23 KINGS ROAD,
READING, RG1 3AR
T: 0118 9591 581
E: studio@qdesign.co.uk
W: quadrantdesign.co.uk

NOTE:
ALL DIMENSIONS ARE APPROX AND TO BE CONFIRMED ON SITE

NO.	DATE	ISSUE	BY
-	12.01.18	TENDER ISSUE - RED LINE	ER
A	22.01.18	TENDER ISSUE	ER
B	22.01.18	PLANNING ISSUE	ER

PLANNING ISSUE

STORE NO.: STORE NO.:

GAP | GAP KIDS | baby GAP

CLIENT:
GAP UK STORE DESIGN
CASTLE MOUND WAY
RUGBY
WARWICKSHIRE. CV23 0WA
ENGLAND
TEL : +44 (0) 1788 818 300
FAX : +44 (0) 1788 866 475

PROJECT LOCATION:

GAP SPALDING
UNIT 49 SPRINGFIELD
CAMELGATE
SPALDING
PE12 6EU

PROJECT NO.: J000951
DATE: JAN 2018

SHEET TITLE:
PROPOSED SHOPFRONT - SIGNAGE DETAILS & DISPLAY GRID

SCALE: AS STATED @ A1
DRAWN BY: ER

SHEET NO.:
J000951-A4-02-B