



PROPOSED FRONT ELEVATION




PROPOSED REAR ELEVATION

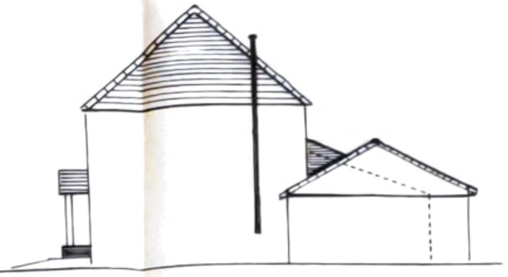


PROPOSED SIDE ELEVATIONS

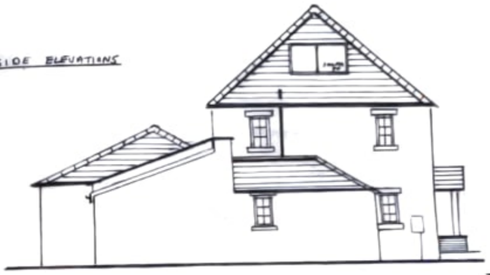

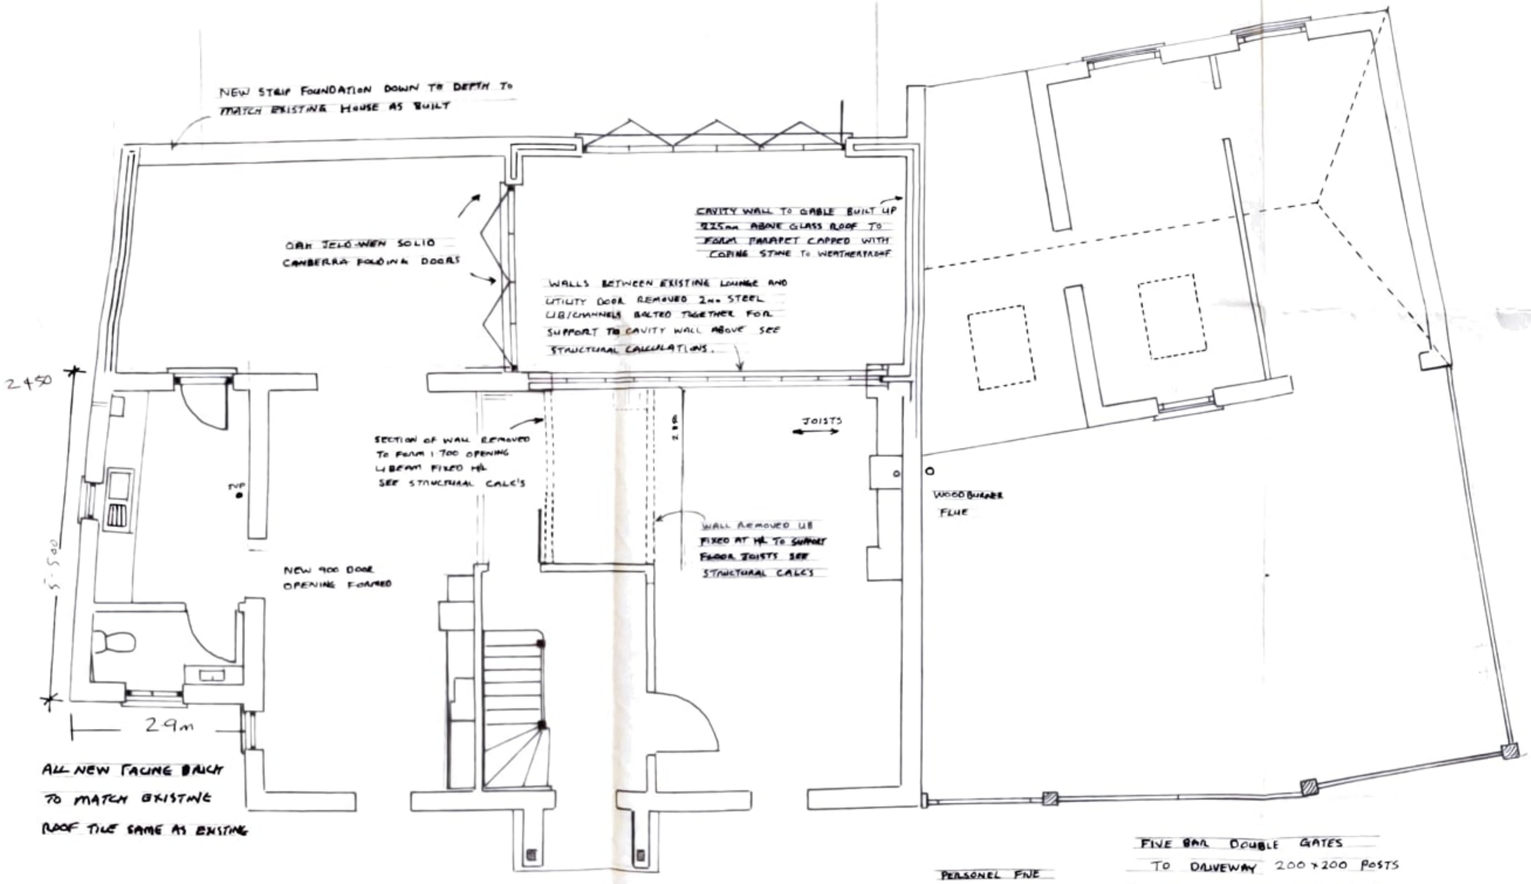

GROUND FLOOR

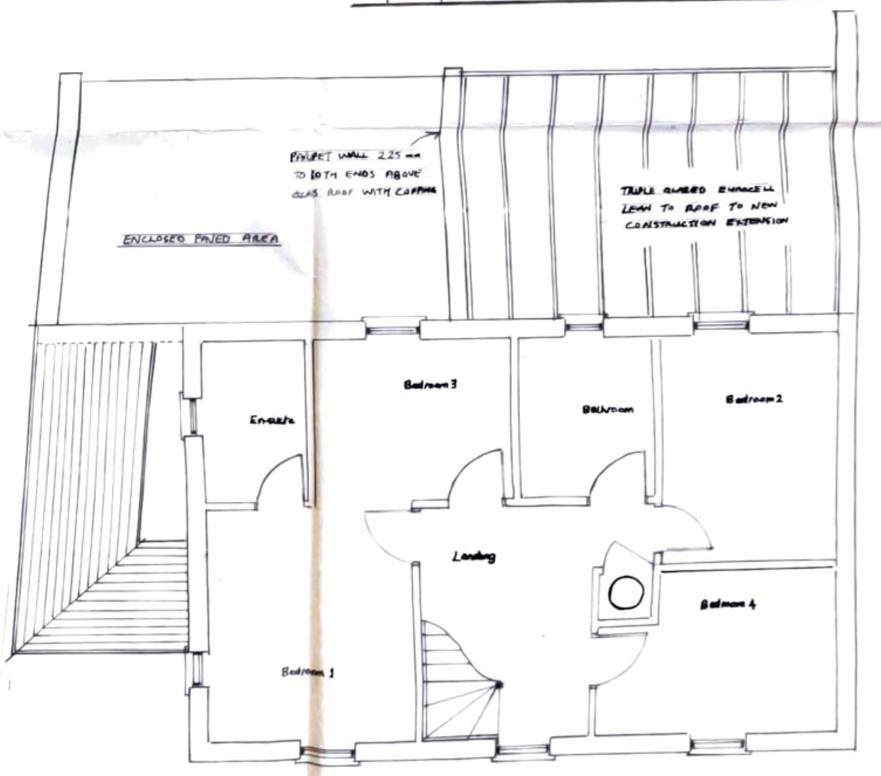

FIRST FLOOR

PROPOSED ELEVATION AND PLANS Scale 1:50 1:100

No. 20 MELVILLE WAY SPALDING LINCOLNSHIRE PE11 1YH

FOR MR GARRY THURSTON & MRS ELAINE THURSTON

PLAN B