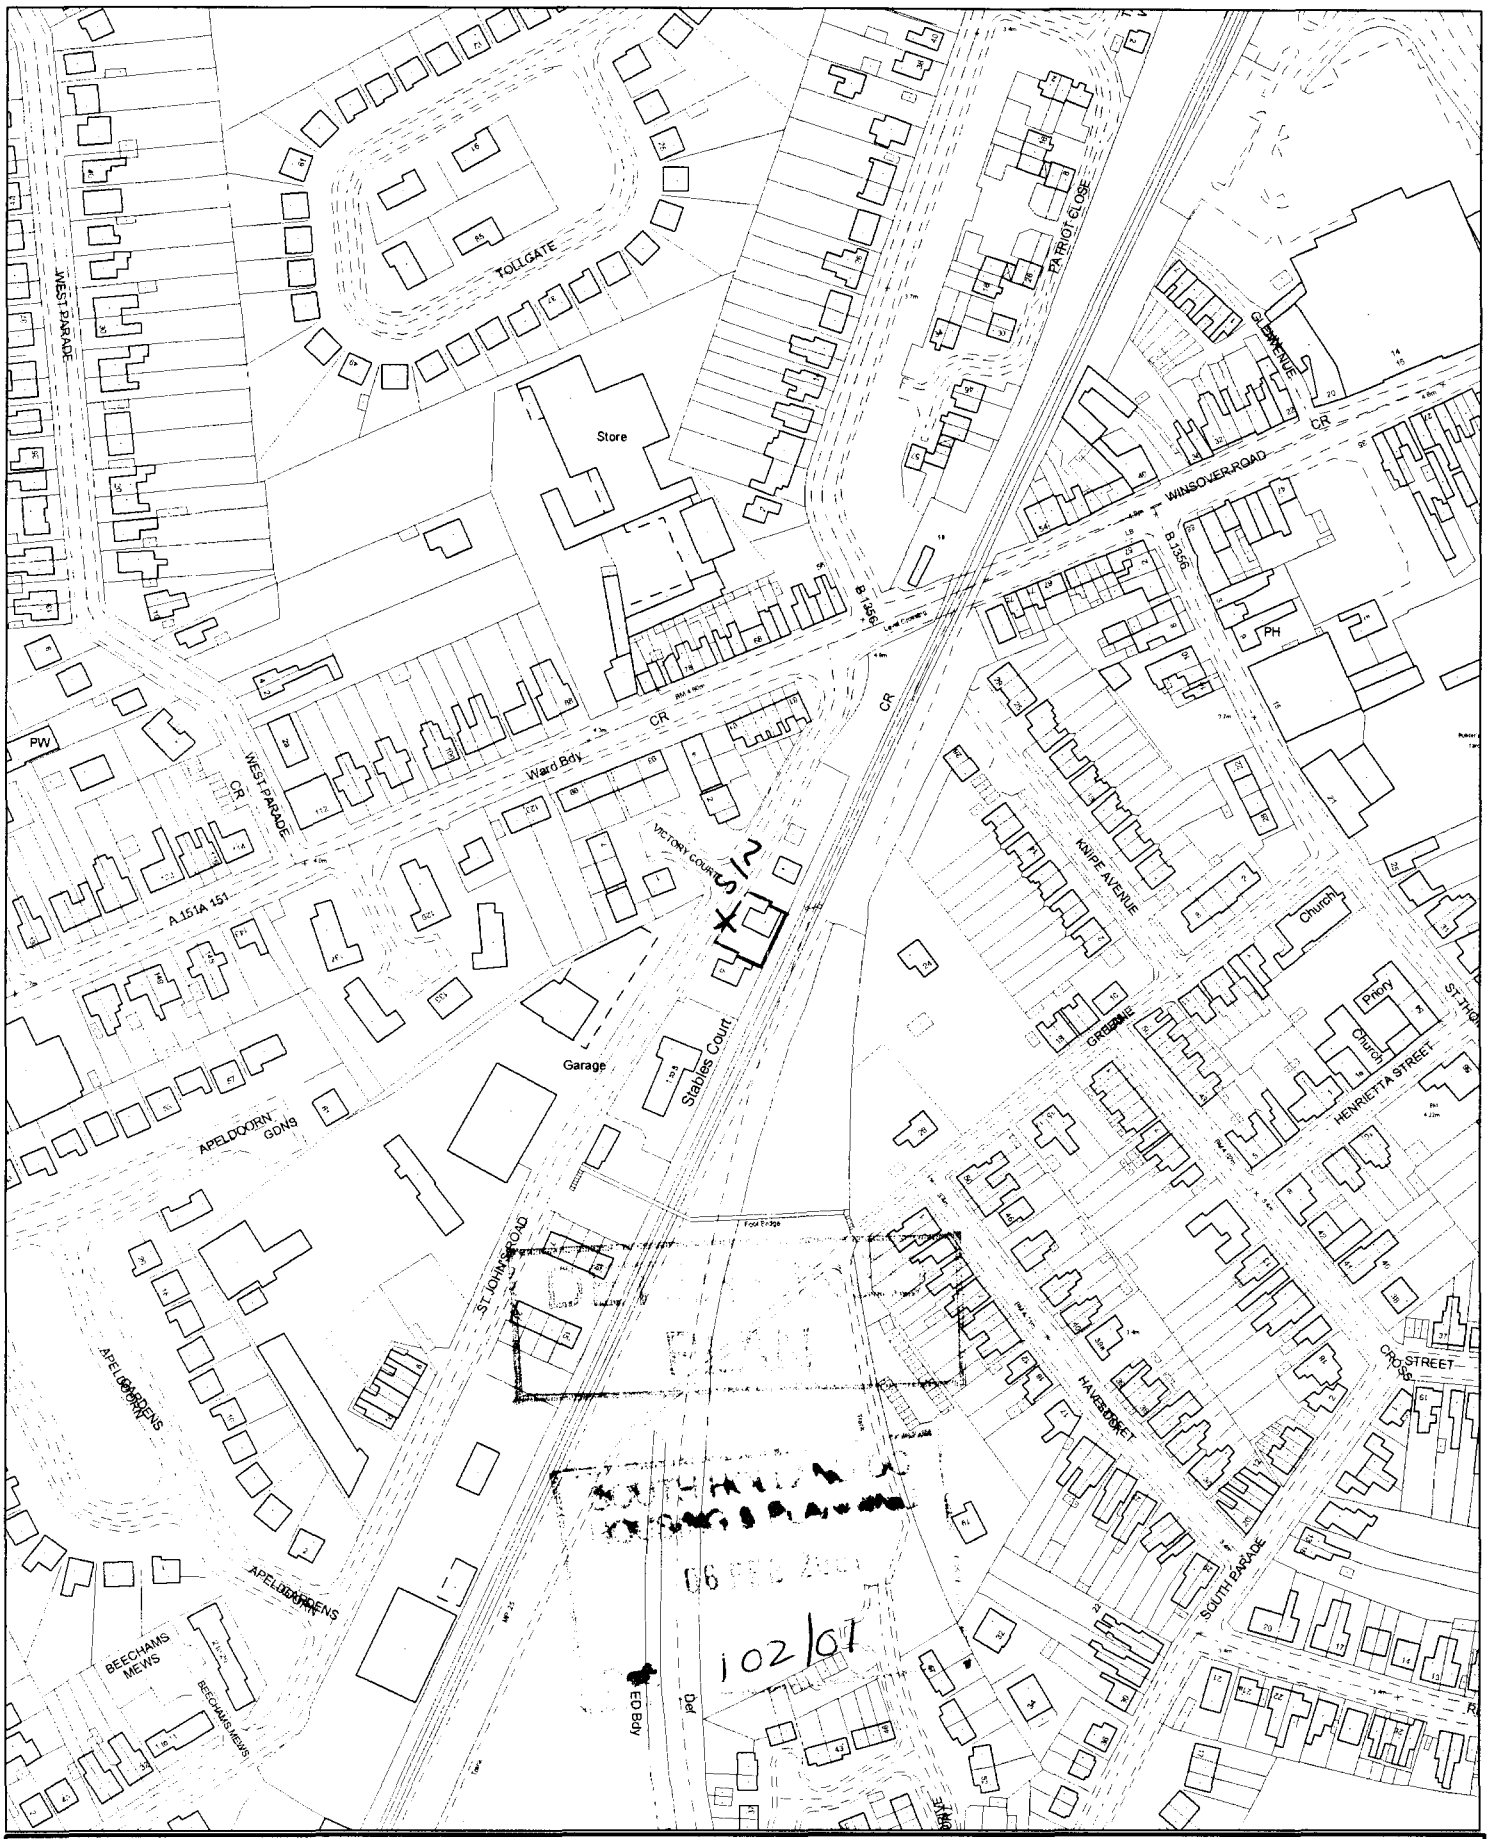



SOUTH HOLLAND DISTRICT COUNCIL

Council Offices, Priory Road, Spalding, Lincolnshire PE11 2XE

This copy has been produced specifically for the map return scheme purposes only. No further copies may be made.


Scale: 1:2500

This map is reproduced from Ordnance Survey material with permission of Ordnance Survey on behalf of Her Majesty's Stationery Office (c) Crown copyright. Unauthorised reproduction infringes Crown copyright and may lead to prosecution or civil proceedings. South Holland District Council LA079413 2001

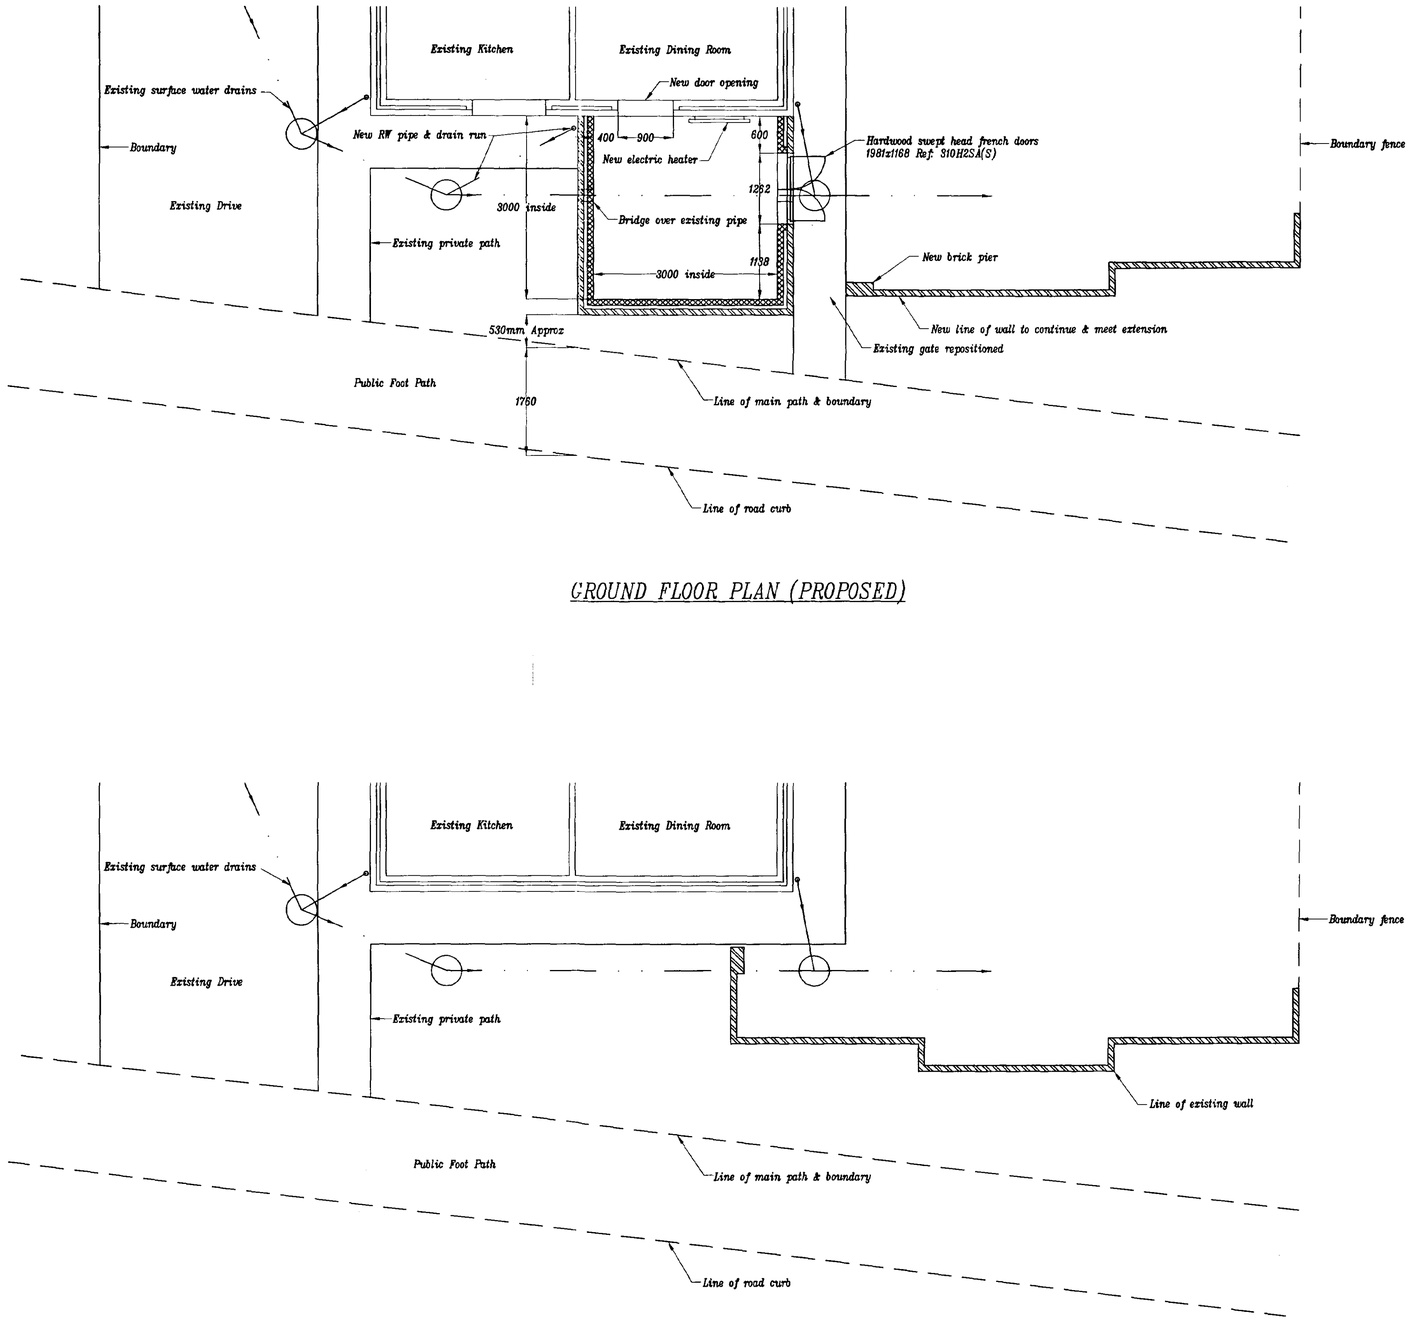

GROUND FLOOR PLAN (PROPOSED)

EXISTING PART GROUND FLOOR PLAN

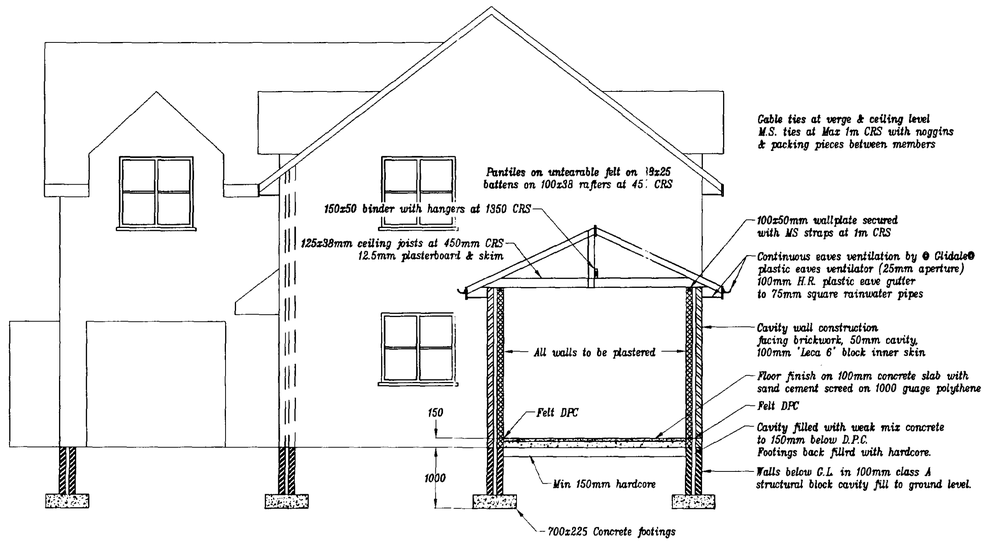

SECTION THROUGH (PROPOSED)

DETERMINED PLAN

H1616161

ZETEC SERVICES

Client
Mr & Mrs CREEK
No.3 St. JOHNS ROAD

Contract
No.3 St. JOHNS ROAD
SPALDING
LINCS

Title
PROPOSED SINGLE STOREY
HOUSE EXTENSION

Drawn By	Checked By
N.C.	
Date	Scale
28/01/01	1:50
Contract No.	Drawing No.
PSSHE-01	DWG/02
	Rev.

ZETEC SERVICES
3 St. JOHNS ROAD
SPALDING
LINCOLNSHIRE
PE11 1JB
TEL 07803 632796
FAX 01775 766390