




FRONT ELEVATION

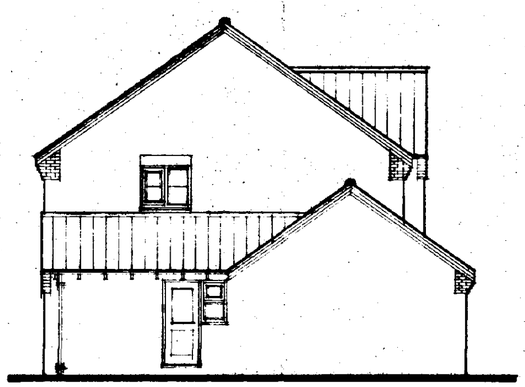


SIDE ELEVATION

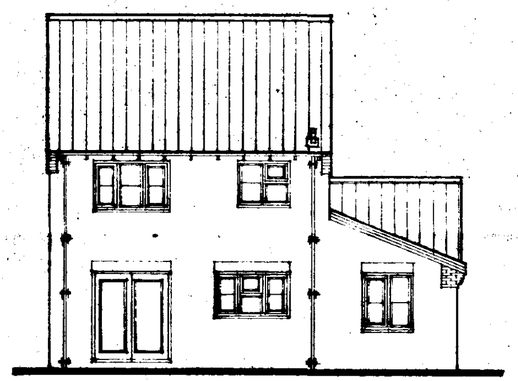


REAR ELEVATION

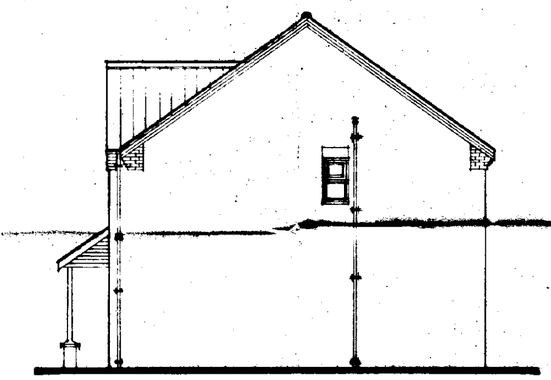

SIDE ELEVATION

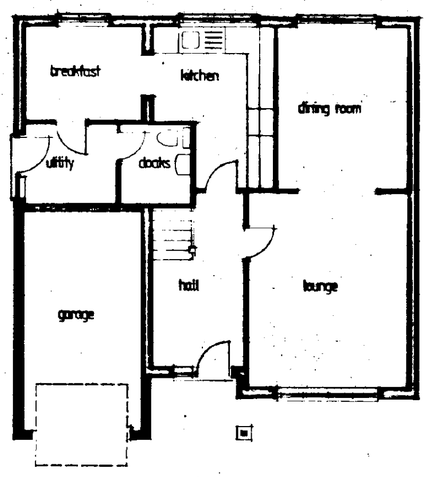

GROUND FLOOR PLAN

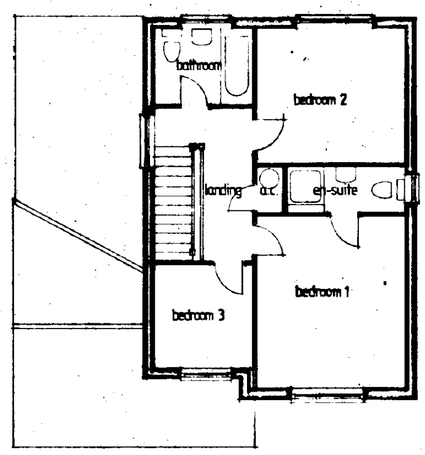

FIRST FLOOR PLAN

SOUTH HOLLAND D.C.
PLAN DEPT.
03 FEB 1995
REF 0104/95

DETERMINED
PLAN

Date:	Description:

REVISIONS


ALLISON
HOMES
Swallow House, Banbury Close, West Elloe Avenue
Spalding, Lincs. PE11 2BS
Telephone (0775) 724781 Fax (0775) 762153
ALLISON HOMES is a trading name of SWALLOW HOMES LTD

Project:
The Berwick

Drawing Title:
Design Sheet

Reference No:	Scales: 1:100
	Date: 27/1/95
Drawing No: P/H3/204	Drawn: M Stanley
Revision:	

Do not scale directly from this drawing. All discrepancies to be brought to the attention of the above office.

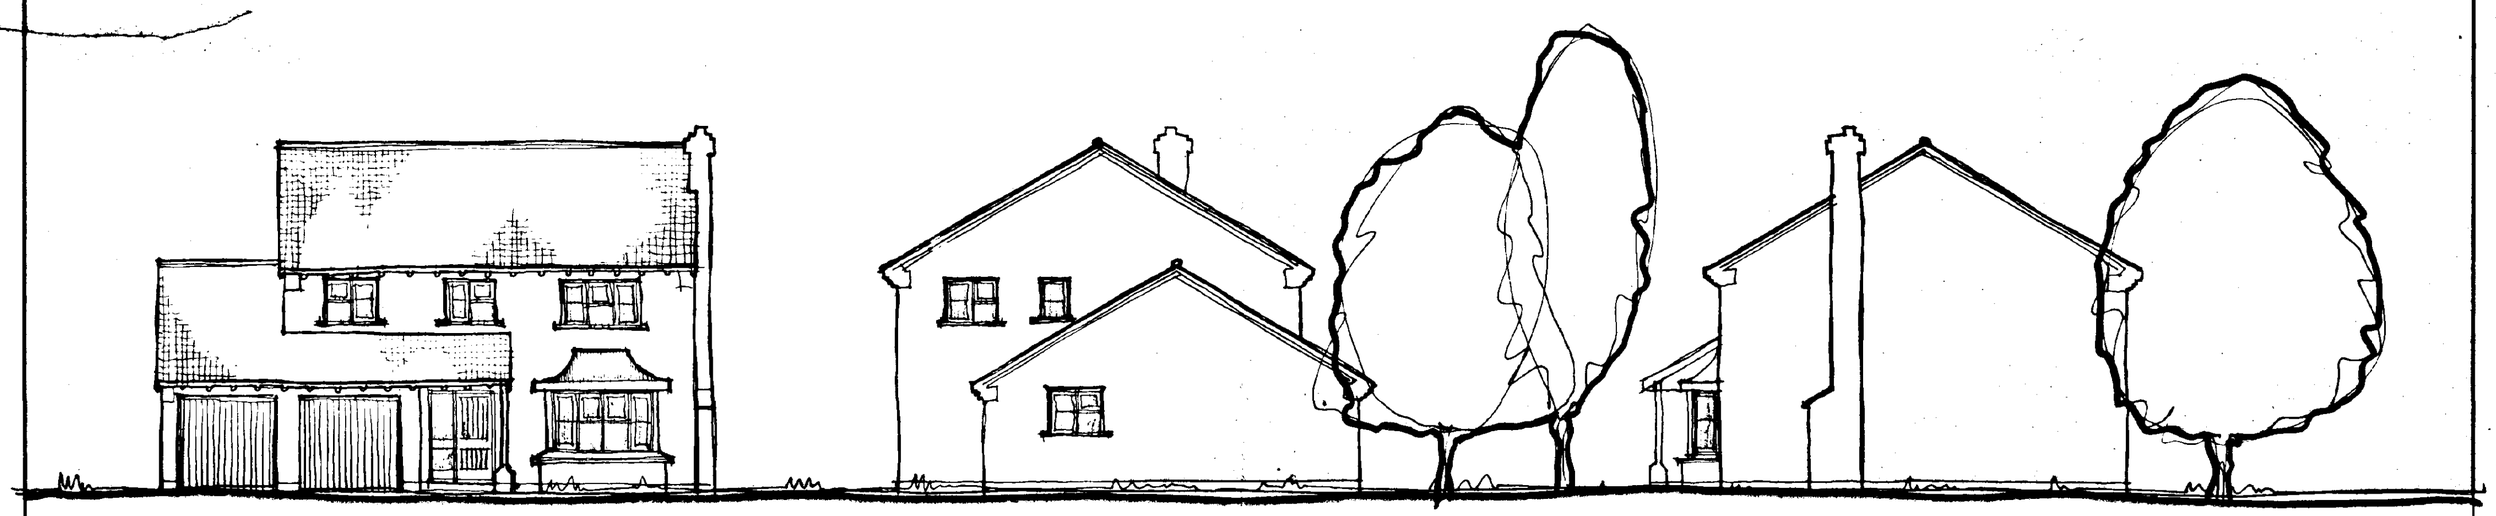


front elevation

side elevation


side elevation



rear elevation

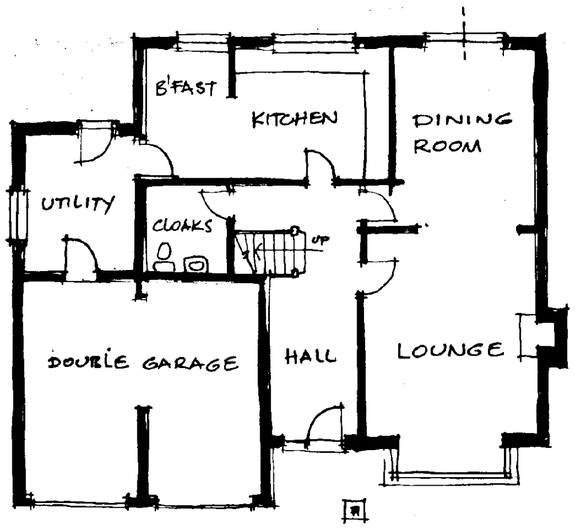

ground floor plan

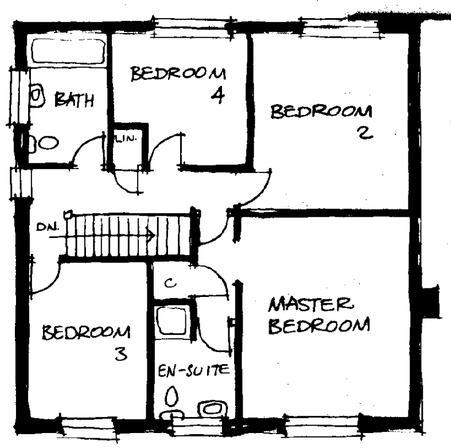

first floor plan

SOUTH HOLLAND D.C.
PLAN DEPT.
03 FEB 1995
REF ...0104.195..

DETERMINED
PLAN

ALLISON
HOMES


project
THE GLOUCESTER

drawing title
DESIGN SHEET

scale 1:100	drawing no.
date 21.5.91	P/H4/210
drawn GWW	




FRONT ELEVATION

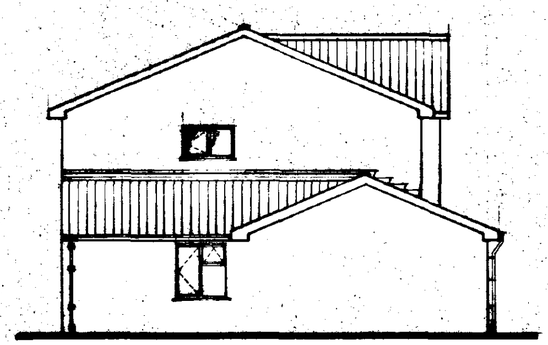


SIDE ELEVATION




REAR ELEVATION

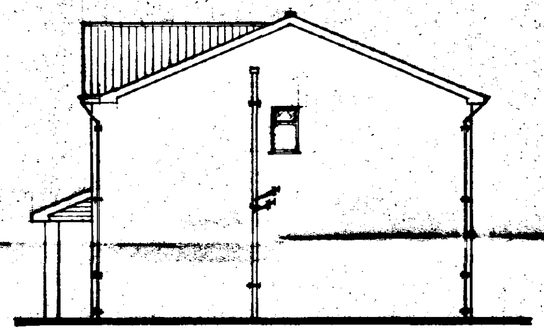

SIDE ELEVATION

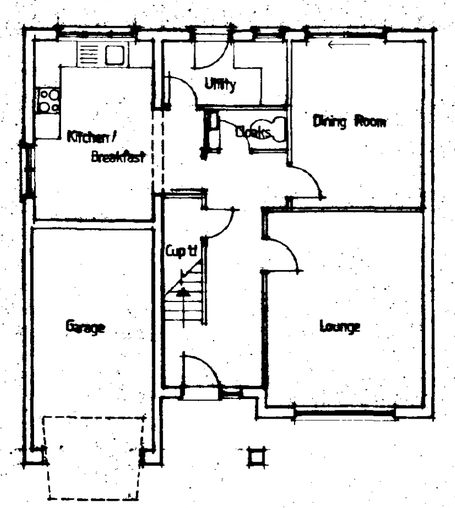

GROUND FLOOR PLAN

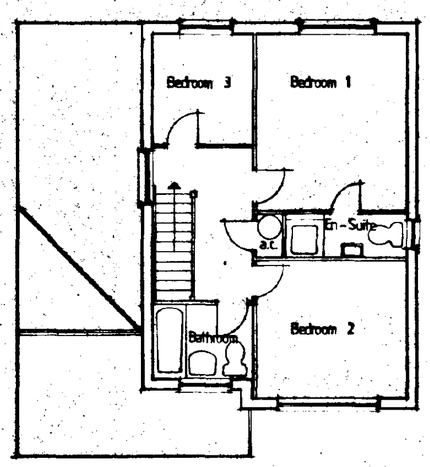

FIRST FLOOR PLAN

SOUTH HOLLAND D.C.
PLAN DEPT.
03 FEB 1995
REF ...0104/95...

DETERMINED PLAN

Date:	Description:

R E V I S I O N S

ALLISON HOMES

Swallow House, Banbury Close, West Elloe Avenue
Spalding, Lincs. PE11 2BS
Telephone (0775) 724781 Fax (0775) 762153
ALLISON HOMES is a trading name of SWALLOW HOMES LTD


Project:
The Banbury
1170 SQFT

Drawing Title:
Design Sheet


Reference No:	Scales: 1:100
	Date: 1st Jan 95
Drawing No: P / H3 / 100 (V1)	Drawn: J.R.B.
Revision:	

Do not scale directly from this drawing. All discrepancies to be brought to the attention of the above office.


SUMMIT D.O.S. 941231

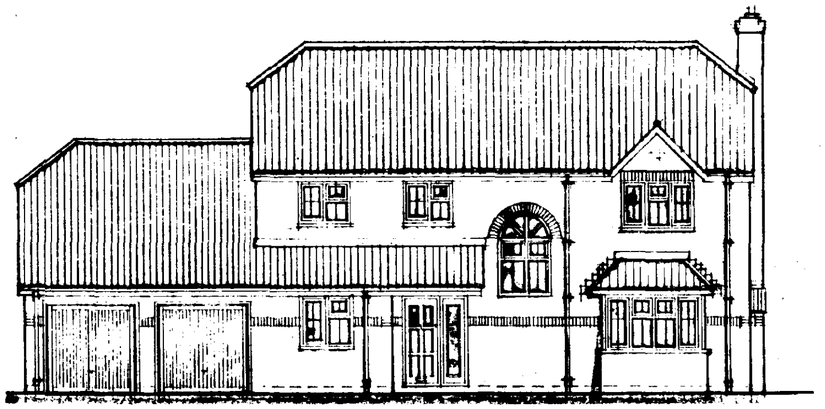


FRONT ELEVATION

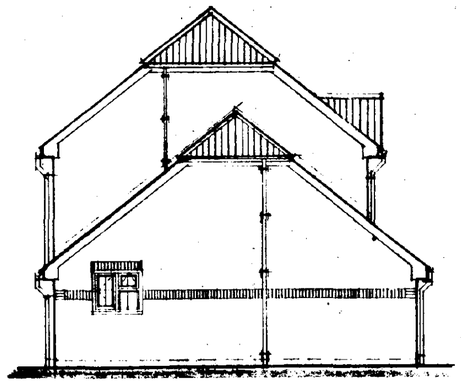


SIDE ELEVATION

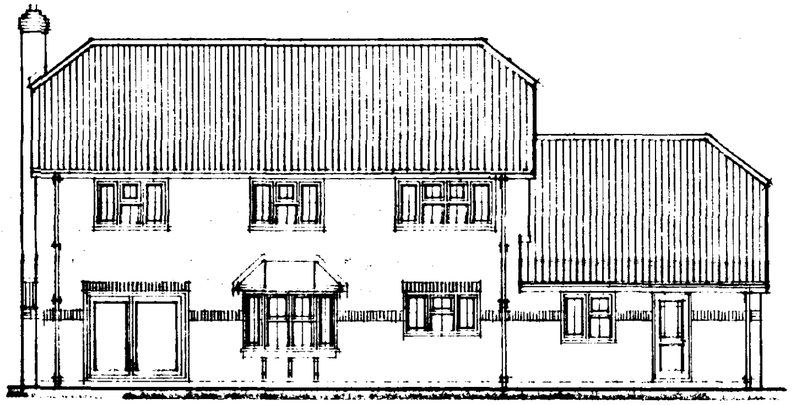


REAR ELEVATION

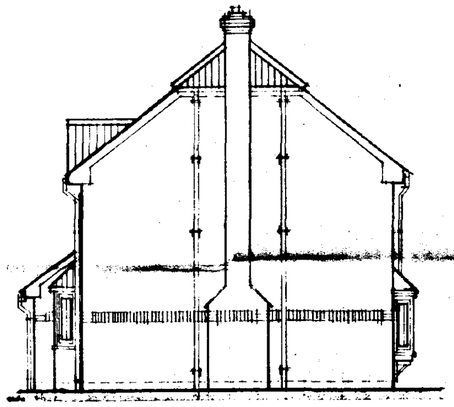

SIDE ELEVATION

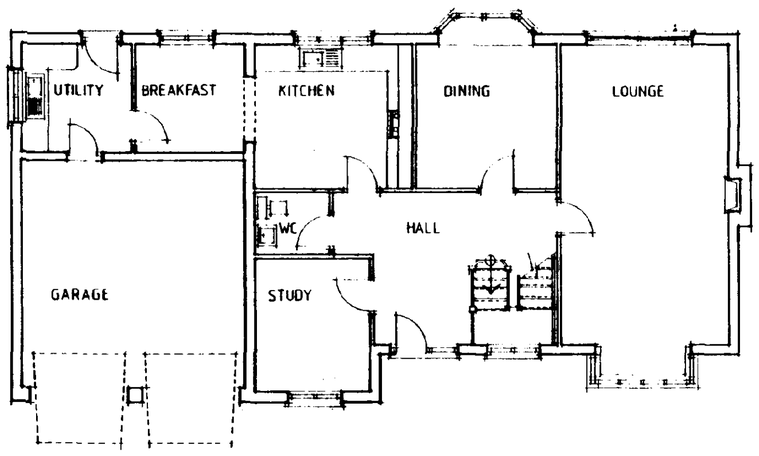

GROUND FLOOR PLAN

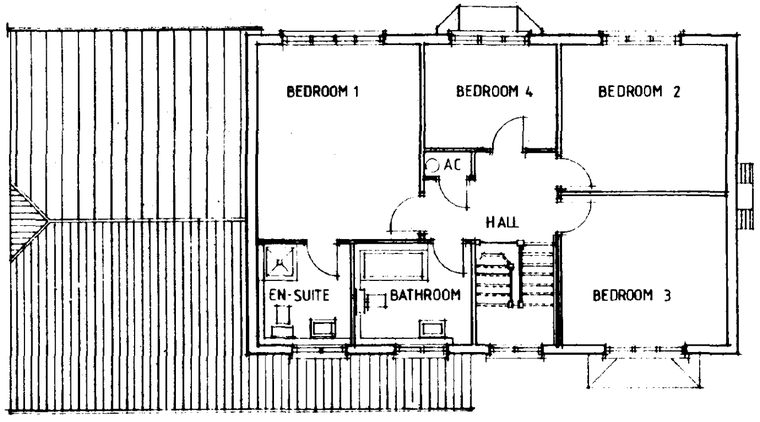

FIRST FLOOR PLAN

SOUTH HOLLAND D.C.
PLAN DEPT.
03 FEB 1995
REF ....0104/95..

DETERMINED PLAN

Date:	Description:

R E V I S I O N S

ALLISON
HOMES

Swallow House, Banbury Close, West Elloe Avenue
Spalding, Lincs PE11 2BS
Telephone (0775) 724781 Fax (0775) 762153
ALLISON HOMES is a trading name of SWALLOW HOMES LTD

Project:
A-RANGE HOUSE TYPE
4 BED
1820 SQ FT.

Drawing Title:
DESIGN SHEET
ROYALE
P/H4/131

Reference No:	Scale: 1:100
	Date: 07-07-94
Drawing No:	Drawn: S.Reads.
Revision:	

Do not scale directly from this drawing.
All discrepancies to be brought to the attention of the above office.




FRONT ELEVATION




SIDE ELEVATION




REAR ELEVATION

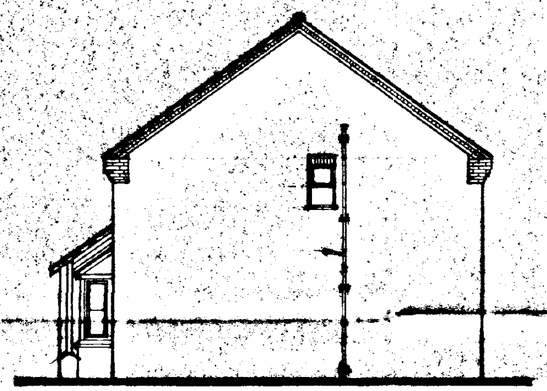

SIDE ELEVATION

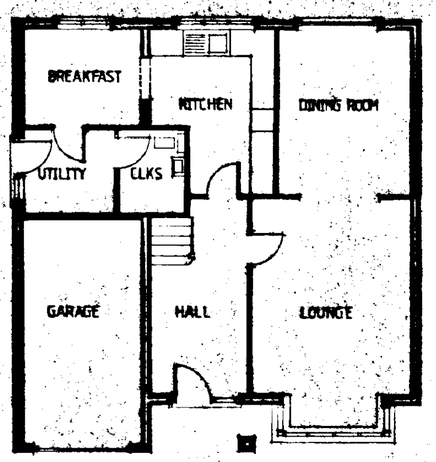

GROUND FLOOR PLAN

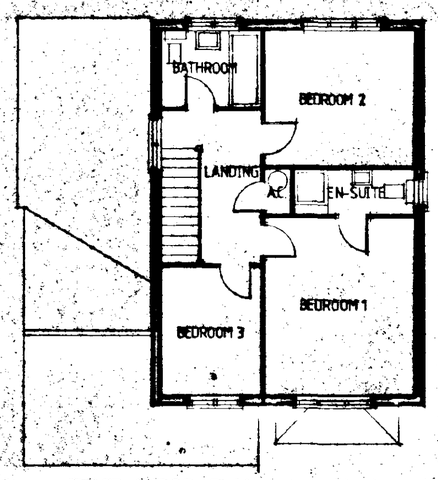

FIRST FLOOR PLAN

SOUTH HOLLAND D.C.
PLAN DEPT.
03 FEB 1995
REF ...0104/95...

DETERMIN
PLAN

Date:	Description:

R E V I S I O N S

ALLISON HOMES

Swallow House, Banbury Close, West Elloe Avenue
Spalding, Lincs. PE11 2BS
Telephone (0775) 724701 Fax (0775) 762153
ALLISON HOMES is a trading name of SWALLOW HOMES LTD


Project:
A-RANGE HOUSE TYPE
3 BED
1200 SQ FT.

Drawing Title:
DESIGN SHEET
KINGSWOOD
P/H3/203a


Reference No:	Scales: 1:100
	Date: 8th July 1994
Drawing No:	Drawn: A. Shirley
Revision:	

Do not scale directly from this drawing. All discrepancies to be brought to the attention of the above office.


SUBMIT D.O.S. 941231

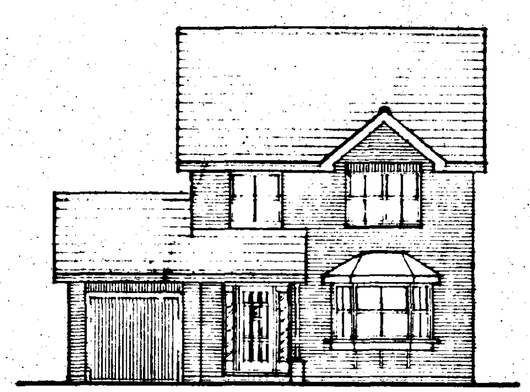


Front Elevation

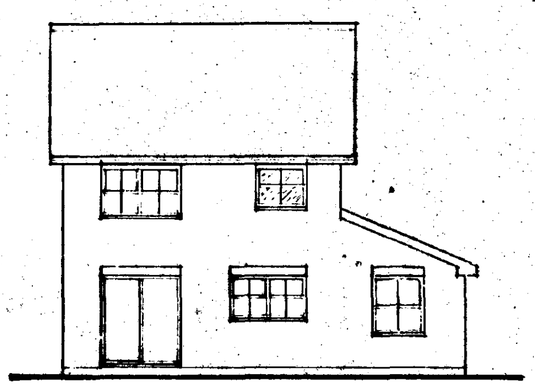


Rear Elevation

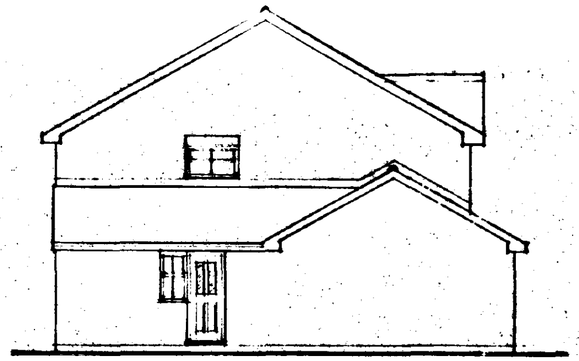


Side Elevation

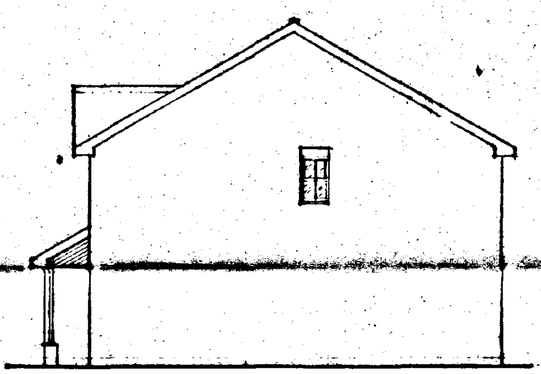

Side Elevation

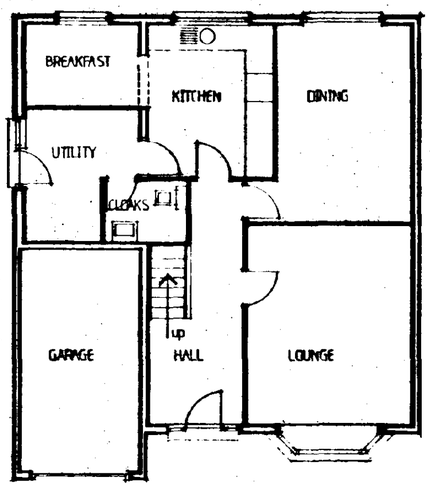

Ground Floor Plan

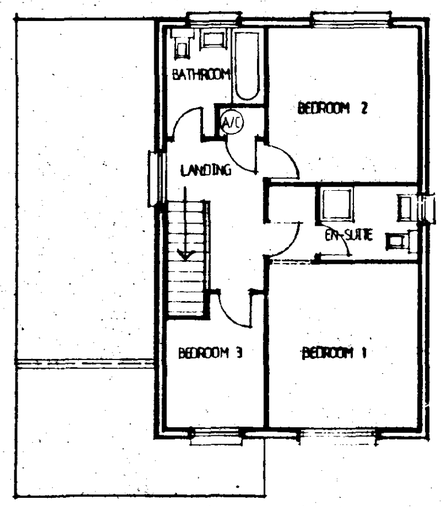

First Floor Plan

SOUTH HOLLAND D.C.
PLAN DEPT.
03 FEB 1995
REF ....H104/95....

DETERMINED PLAN

ALLISON HOMES

SWALLOW HOMES LTD
The Old Brewery
Cradge Bank, Spalding
Lincolnshire PE11 3AB
Tel: (0775) 724701
Fax: (0775) 762153

project
DESIGN SHEET

drawing title
The Keswick

scale 1/100	drawing n° P/H3/208
date NOV 92	
drawn	


2100.000E

2500.000E

2900.000E

1800.000N

1700.000N

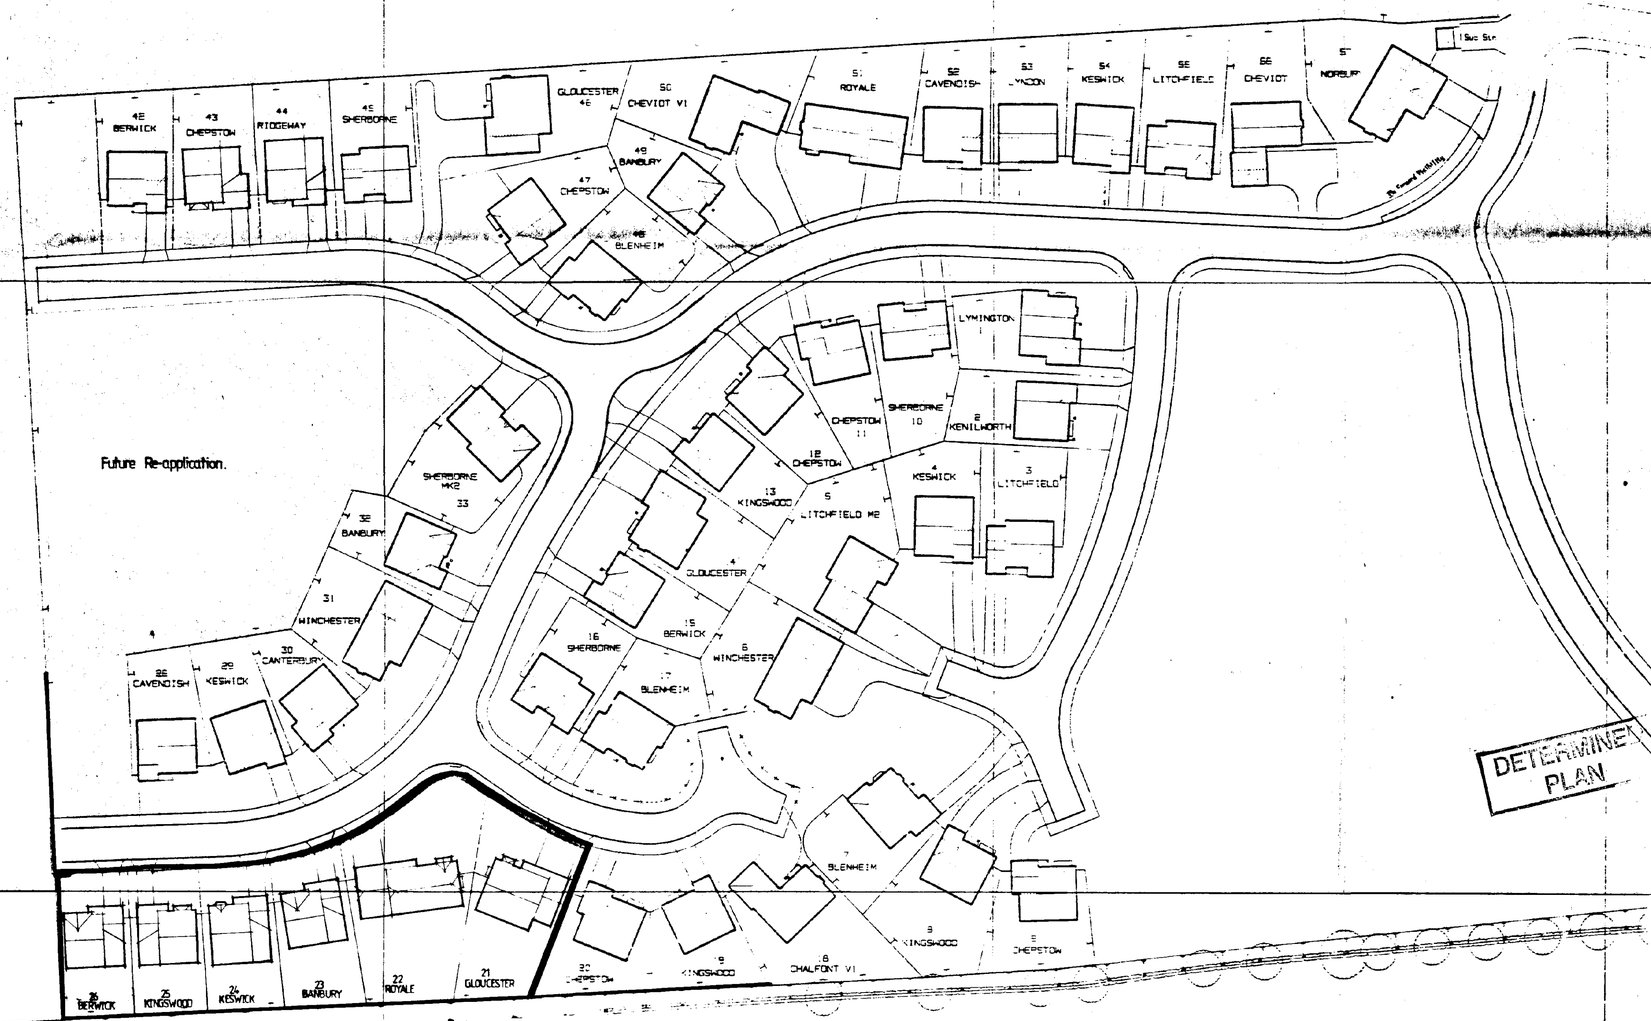

SOUTH HOLLAND D.C.
PLAN DEPT.
03 FEB 1995
REF ...0104.195

DETERMINED PLAN

Date: Description:

R E V I S I O N S

ALLISON HOMES

Swallow House, Bambury Close, West Elloe Avenue
Spalding, Lincs. PE11 2BS
Telephone (0775) 724781 Fax (0775) 761153
ALLISON HOMES is a trading name of SWALLOW HOMES LTD

Project:
Proposed Development at .
Woolram Wygate - Phase 3b

Drawing Title:
Amended Proposed Site layout.

Reference No: WW	Scales: 1:500
Drawing No: WW/S/03/SL/01	Date: Jan 95
Revision:	Drawn:

Do not scale directly fr
All discrepancies to be b
attention of the above



Written dimensions to be taken. Do not scale off the drawing.

Any discrepancies, written or scaled, should be brought to the attention of the Engineer immediately. (Tel. Biggleswade (0767) 317244); (Fax. Biggleswade (0767) 315434).

This drawing to be read in conjunction with the relevant Bills of Quantities and Local Authority Specification.

Rev. No.	REVISION	Date	Checked By
A	UPDATED	2/11/93	MD
B	UPDATED	7/7/94	GRJC
B	UPDATED DIST ROAD AMENDED TO SUIT PLANNING SUBMISSION	17/1/95	MD

Project

Wygate Park

SOUTH BEDS D.C.
PLAN DEPT.
03 FEB 1995
REF 0104/95

DETERMINED PLAN

Drawing Description

Phasing and Plot Numbers Plan

WORMALD, BURROWS PARTNERSHIP

Civil Engineering Consultants
12a & 14a Hitchin Street, Biggleswade. 317244
Fax. (0767)315434

Architect

Date 7.7.93
Drawn by M.D
Scales
Horizontal 1/1250
Vertical

Client

Drawing Number

363/11/C

Checked By
Date