

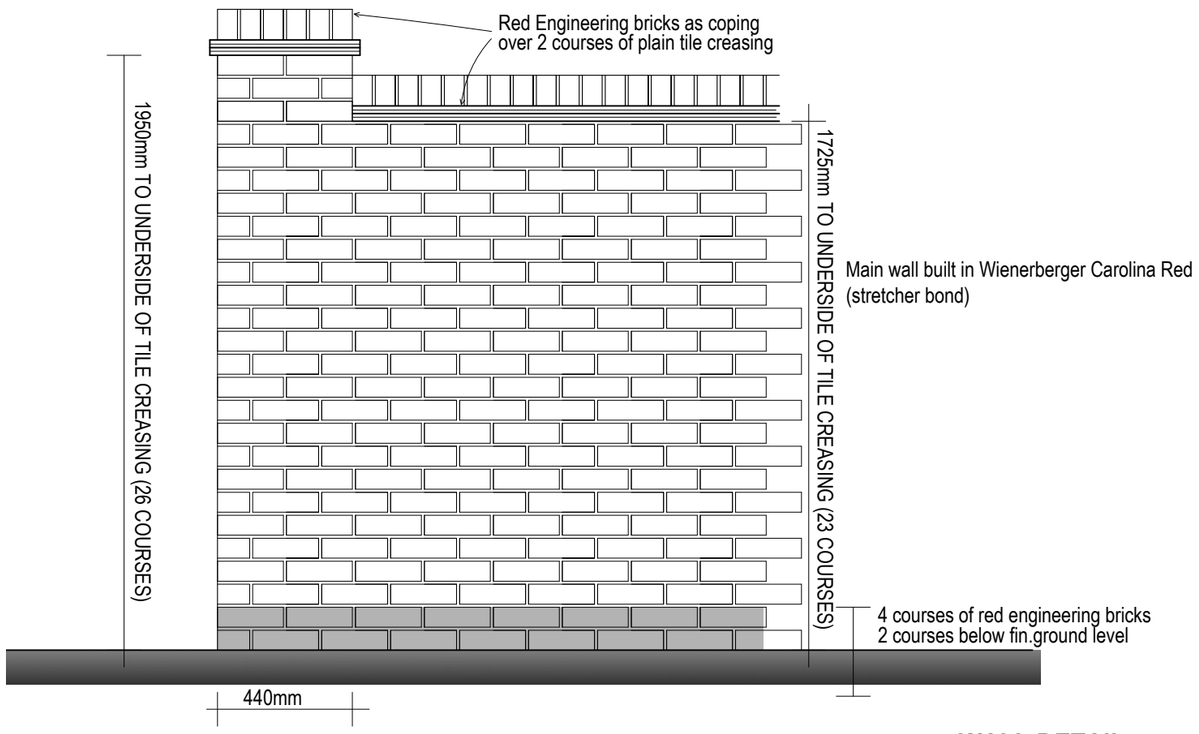



WALL DETAIL
1:20

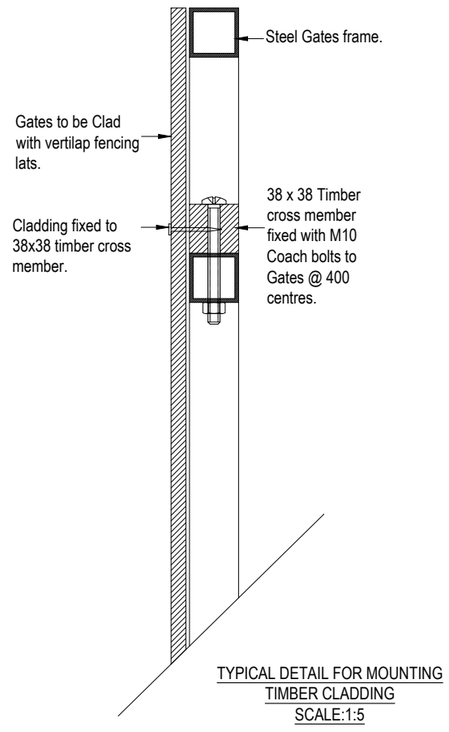

TYPICAL DETAIL FOR MOUNTING
TIMBER CLADDING
SCALE:1:5

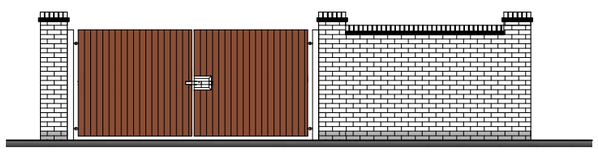


FRONT ELEVATION

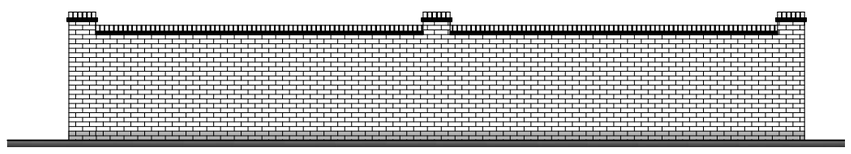


SIDE ELEVATION

REAR ELEVATION

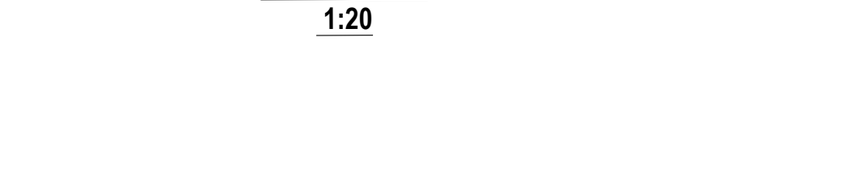


SIDE ELEVATION

SCALE 1:100

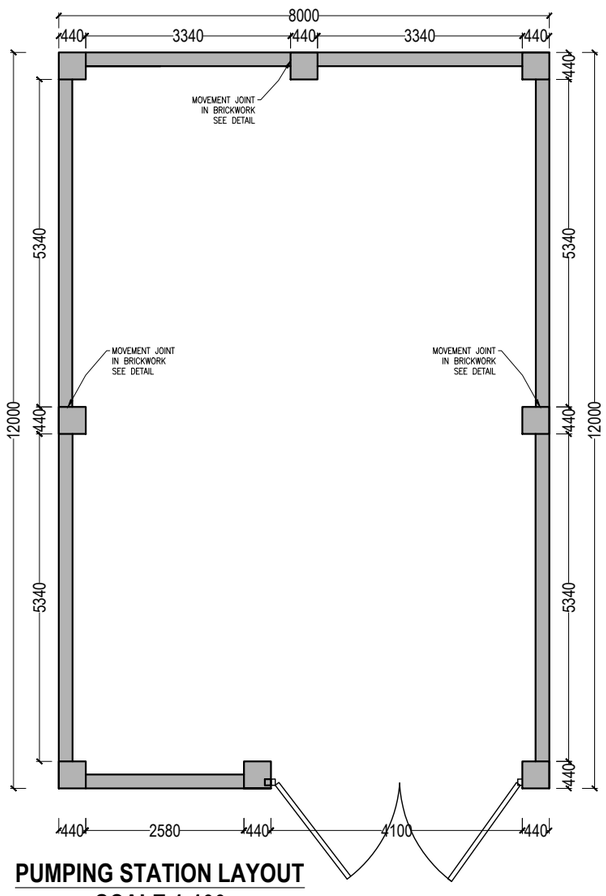

PUMPING STATION LAYOUT
SCALE 1:100

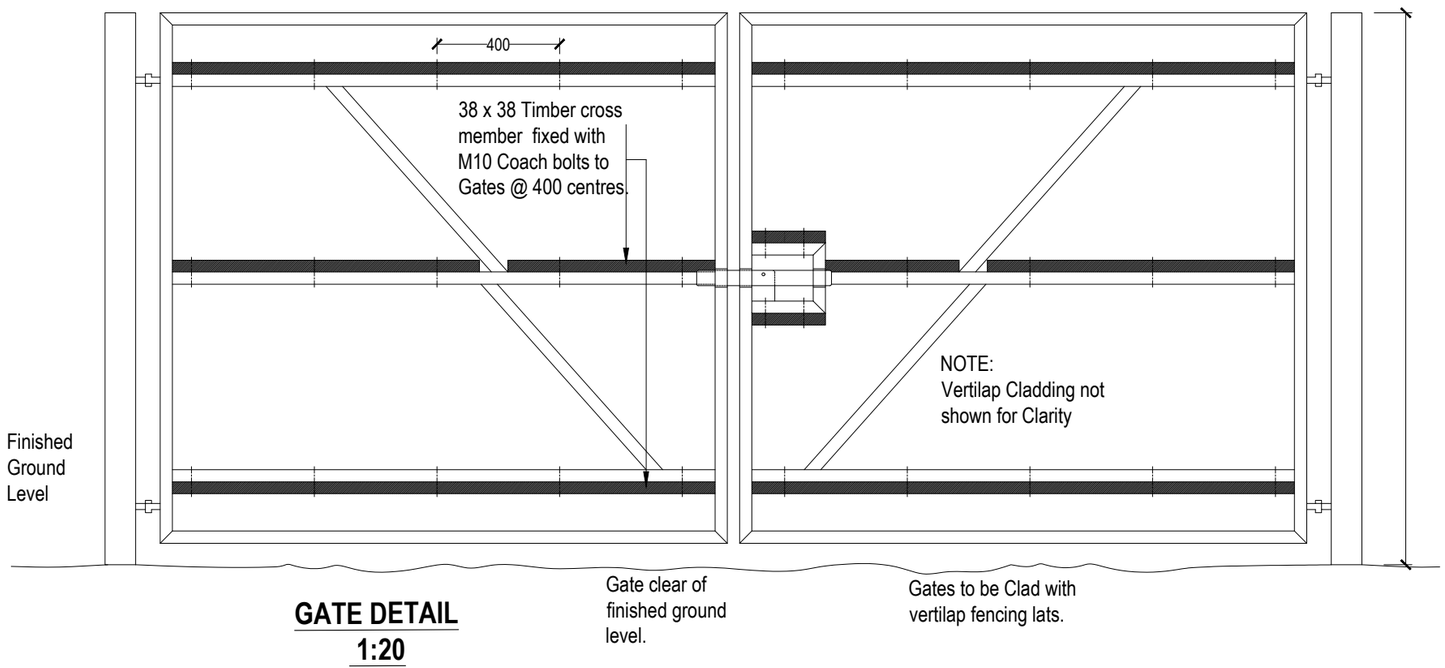

GATE DETAIL
1:20

Project Title.
Northern Neighbourhood
-Phase 2 Plots 313-462
St Johns View & Church View
Holland Park, Spalding.

Broadgate Homes Limited

Broadgate House,
Weston Hills,
Spalding, Lincs.
PE12 6DB
T: 01406 380 532
E: info@broadgate-homes.com
W: www.broadgate-homes.com

Drawing. Layout + Elevations of Pumping Station Compound

Drawn By : PM
Date : November 2022
Drawing No: **2101-RM-PSC**
Scale. Various
Rev: - Date:-