

Planning Front Elevation
Scale: 1 : 100



Planning Side Elevation.
Scale: 1 : 100






Planning Rear Elevation
Scale: 1 : 100




Planning Side Elevation..
Scale: 1 : 100

See Character Areas Plan 2101-RM-P2-CA for materials for all plots.

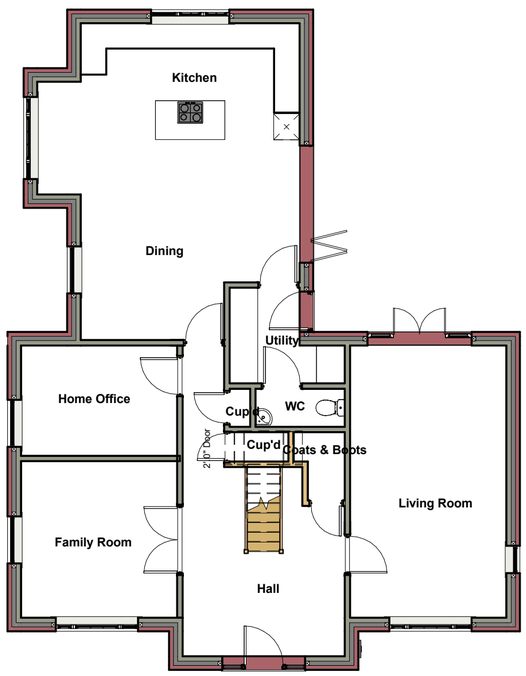

Ground floor Planning
Scale: 1 : 100

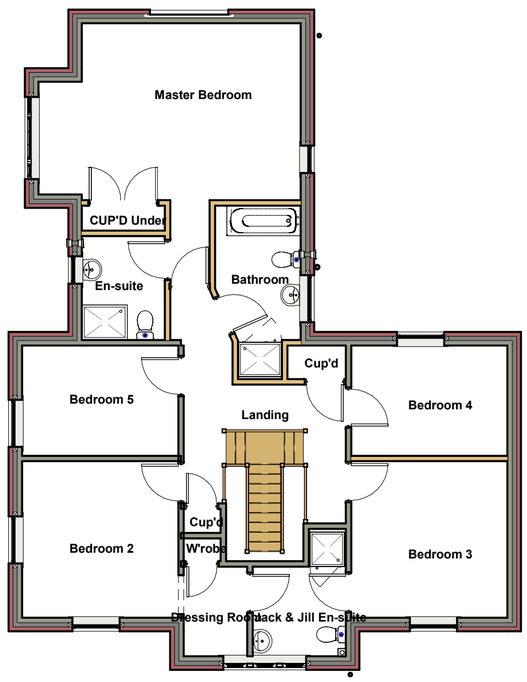

1st Floor Planning
Scale: 1 : 100

Rev	Description	Date

BROADGATE HOMES

BROADGATE HOMES LTD
Broadgate House, Weston Hills, Spalding, Lincs
PE12 6DB
Tel 01406 380 532
E-mail info@broadgate-homes.com
www.broadgate-homes.com

PROJECT
Plot448
Phase 2 Northern Neighbourhood

TITLE
Planning Drawing
Glenloaning

DRAWN BY		DATE
CW		11/11/21

SCALE (@ A2)	PROJECT NUMBER
1 : 100	2101

DRAWING NUMBER	REV
2101-448-PL	

13/01/2022 16:55:46