



GROUND FLOOR PLAN @ 1:100

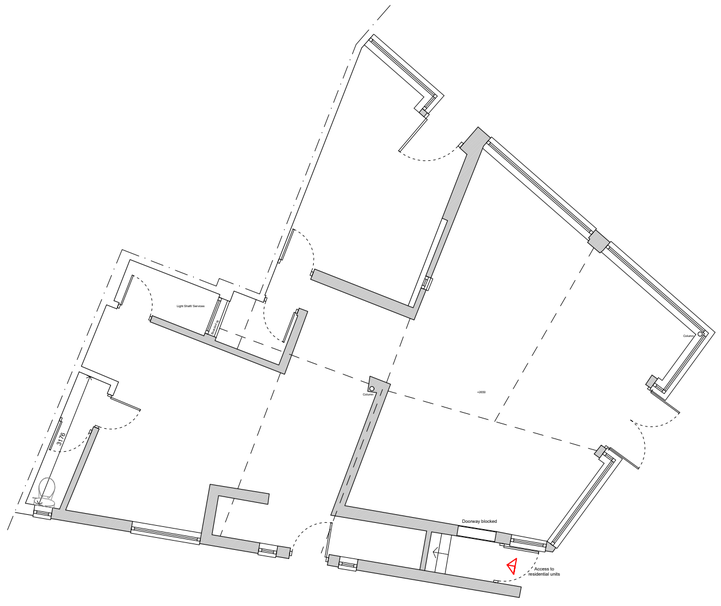

FIRST FLOOR PLAN @ 1:100

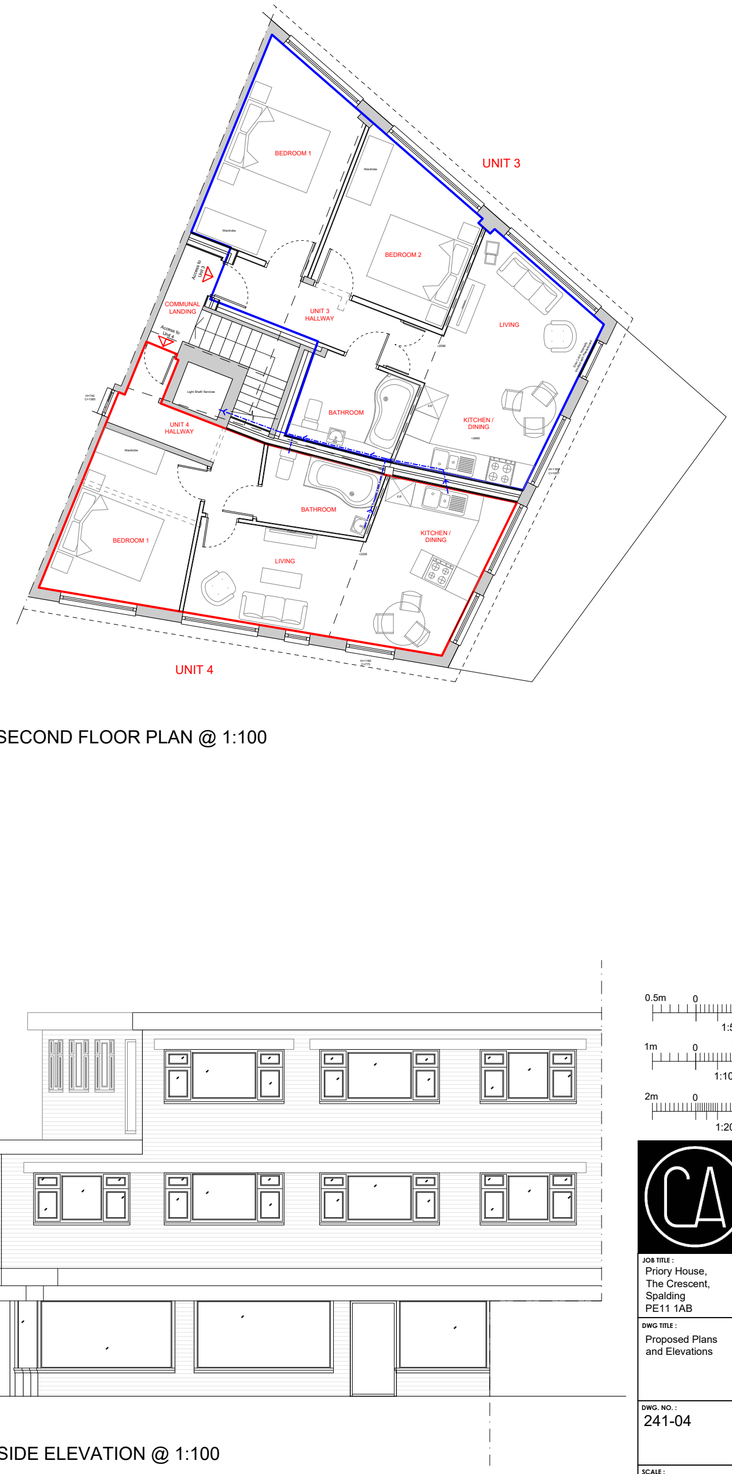

SECOND FLOOR PLAN @ 1:100



SIDE ELEVATION @ 1:100



FRONT ELEVATION @ 1:100

SIDE ELEVATION @ 1:100

0.5m 0 0.5m
1:50

1m 0 1m
1:100

2m 0 2m
1:200

CA

JOB TITLE :
Priory House,
The Crescent,
Spalding
PE11 1AB

DWG TITLE :
Proposed Plans
and Elevations

DWG. NO. :
241-04

SCALE :
As shown @ A2
Do not scale from drawing

DATE :
29/01/2020

© CLAYTON ARCHITECTURE LIMITED
Tel: 07455599465 E: jon@claytonarchitecture.co.uk