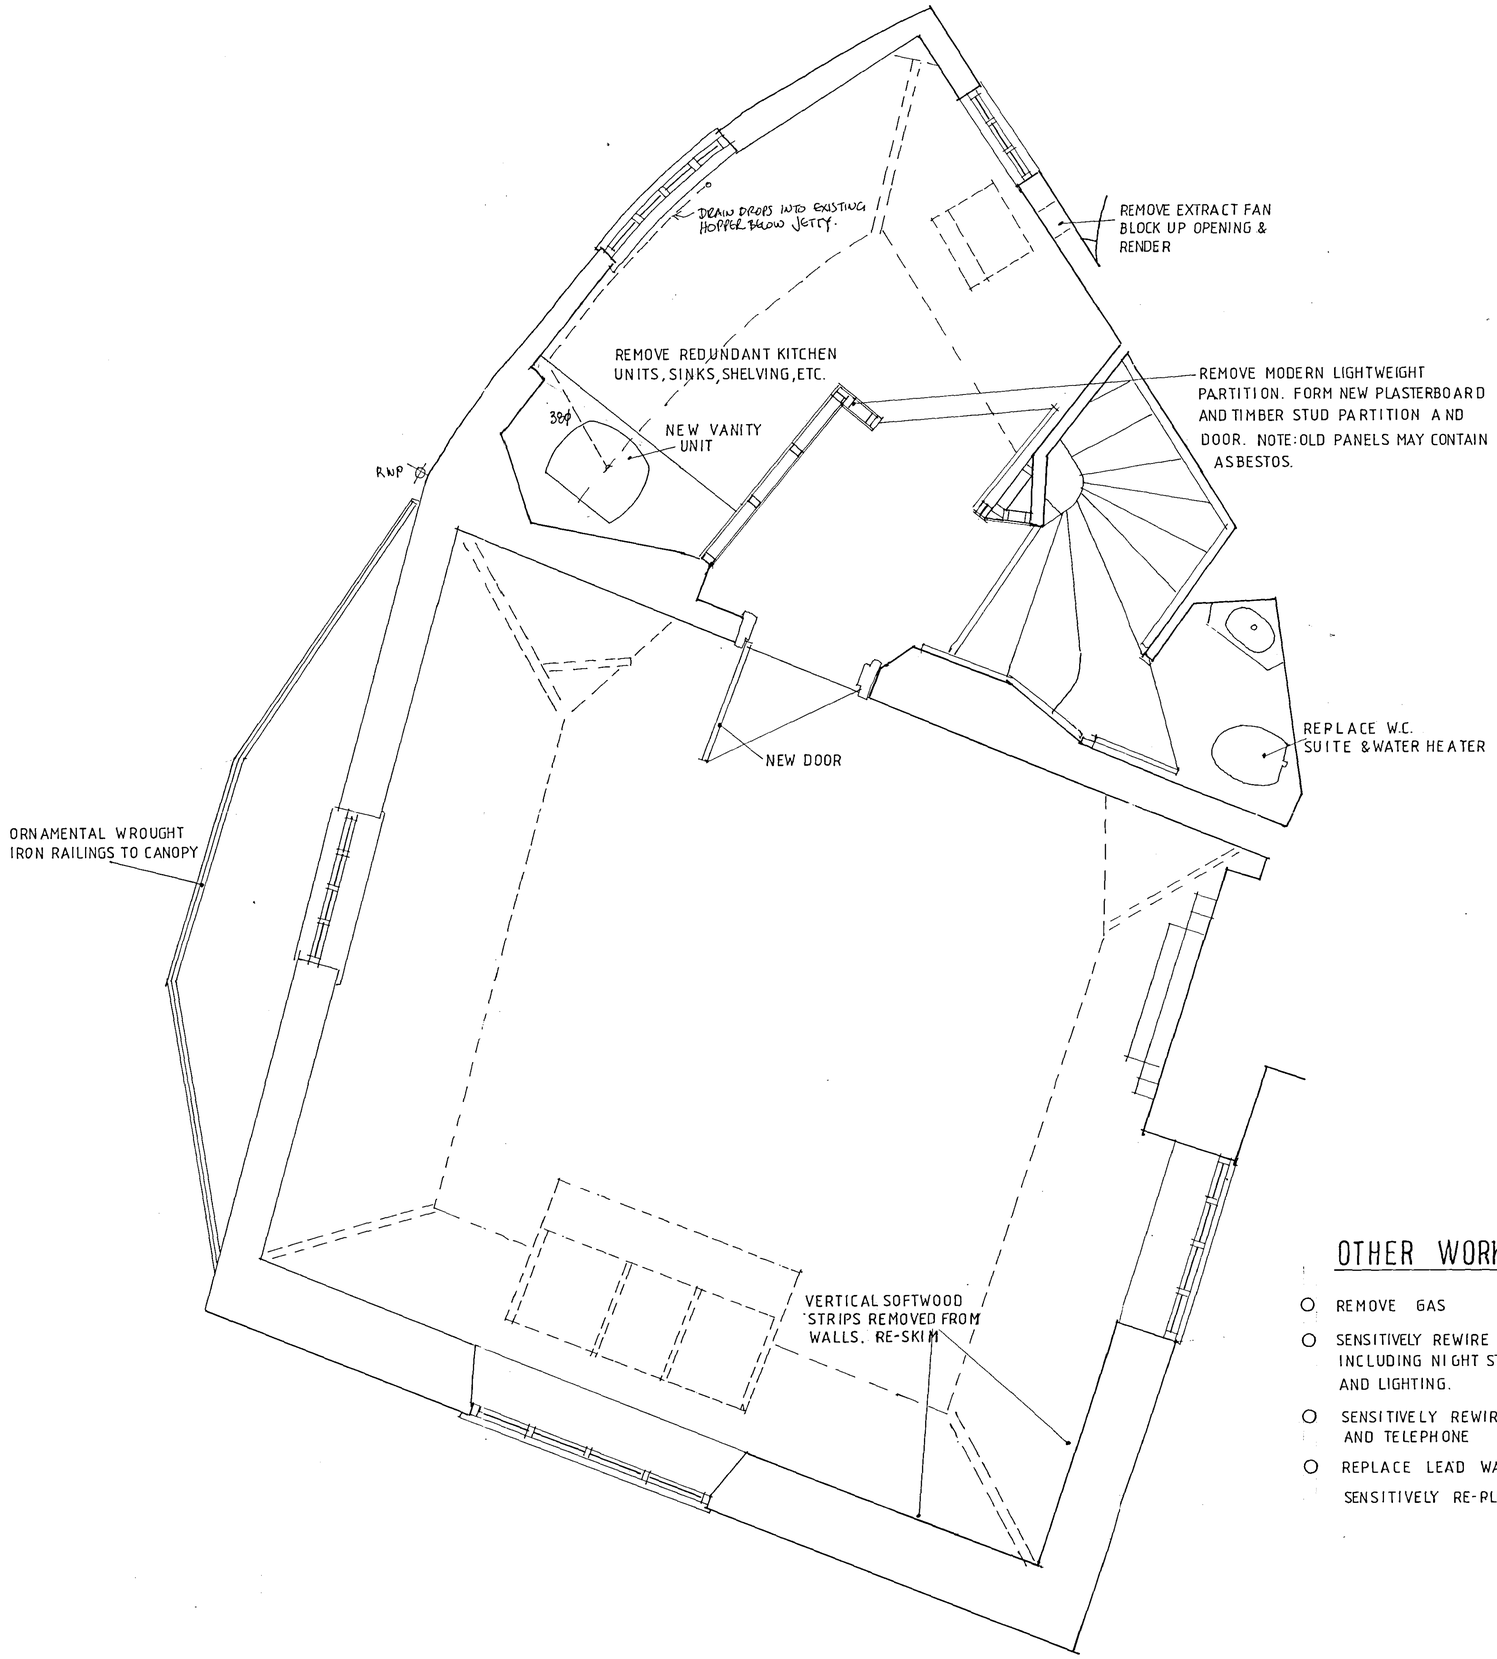


OTHER WORKS

- REMOVE GAS
- SENSITIVELY REWIRE FOR ELECTRICITY INCLUDING NIGHT STORAGE HEATERS AND LIGHTING.
- SENSITIVELY REWIRE BURGLAR ALARM AND TELEPHONE
- REPLACE LEAD WATER PIPE SENSITIVELY RE-PLUMB.

revisions

SHDC
Planning & Development
29 JAN 2004
Ref 0119/04

The copyright of this drawing is retained by the Architects. It is not to be reproduced without permission.
All levels and dimensions to be checked on site by general contractor before work is put in hand.

client
RODI PROPERTY COMPANY LIMITED

job
THE PRIOR'S OVEN, SPALDING

drawing
FIRST FLOOR PLAN AS PROPOSED

D B Lawrence & Associates
Architects

30 Handley Street
Sleaford
Lincs
NG34 7TQ

Tel: 01529 302541
Fax: 01529 413960
Email: dbla@eliteuk.net

date	drawn	checked	scale
JAN'04	JA		1:20

drawing no.
R139-06