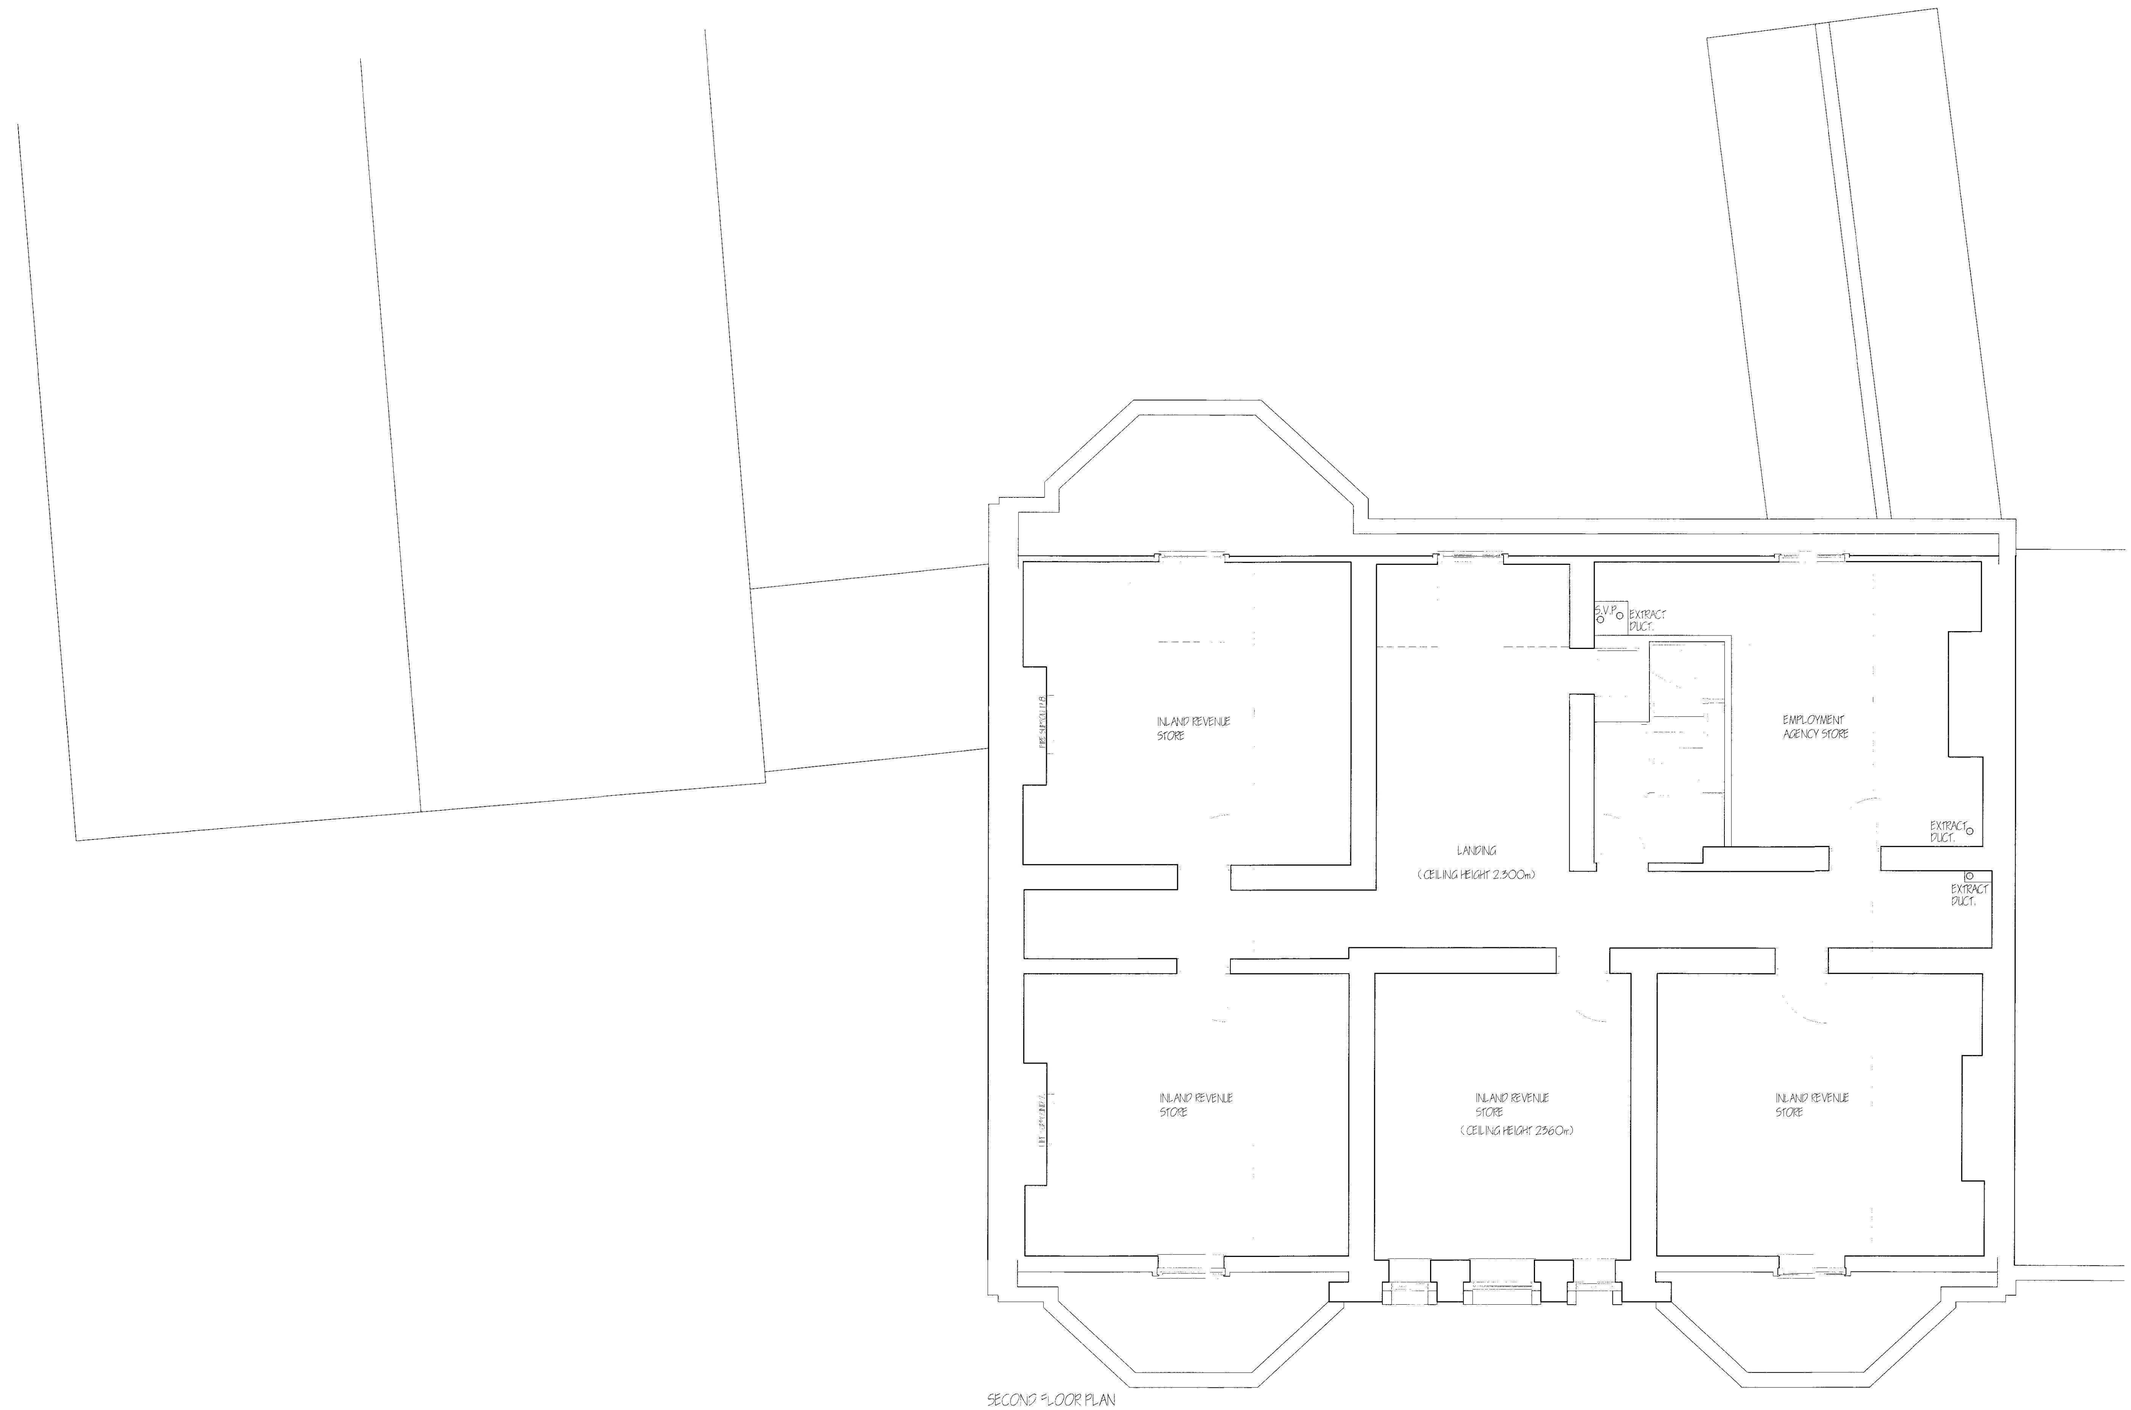


SECOND FLOOR PLAN

revision	date	init.	revision details.

COOPER ARCHITECTURAL DESIGN
90 WINSOVER ROAD
SPALDING, LINC'S PE11 1HA
Tel: 01775 711174
Mobile : 07808 125 778
E-MAIL : c.a.d@btconnect.com

Client.
D & R PROPERTY SERVICES LTD.

Project.
HOLLAND HOUSE
17 HIGH STREET
SPALDING
LINCS
PE11 1TW

Drawing.
EXISTING SECOND FLOOR PLAN

Scale 1:50	Drawing No. 1303-03
Date. MARCH '13	Drawn. J.C.