
The Conservatory shown is for planning purposes only, and will not be constructed and included in the sale unless requested as an extra by the purchaser.


The design is therefore indicative and may be subject to alteration to suit individual purchasers requirements.



Front Elevation

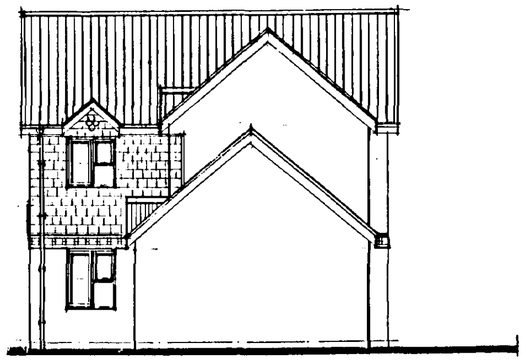


Side Elevation

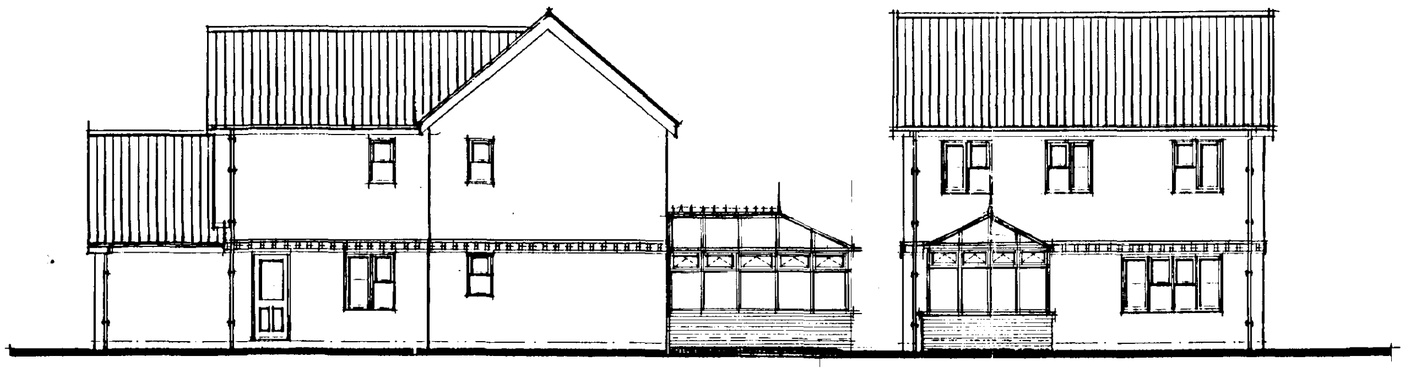


Rear Elevation

Side Elevation

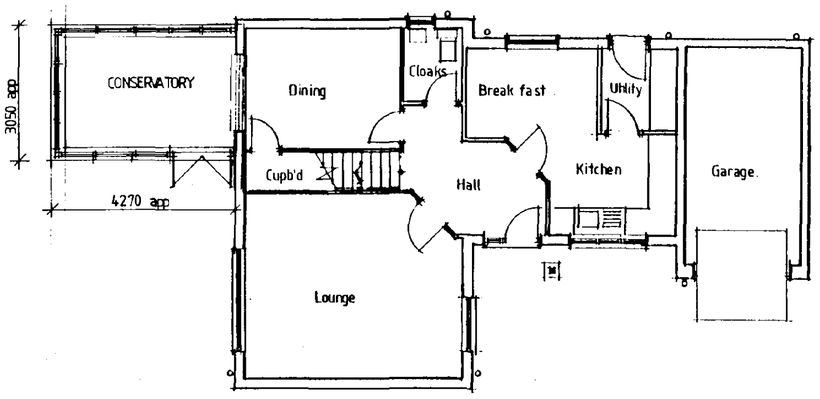

Ground Floor Plan

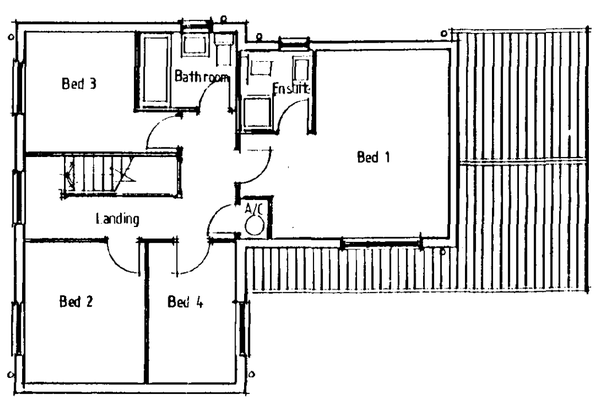

First Floor Plan

DETERMINED PLAN

0123/98

Garages may vary according to plot orientation, see site plan for details.

Date:	Description:		
Aug 94	Ensuite layout revised	A	

REVISIONS

ALLISON HOMES

HOMES

Swallow House, Banbury Close, West Fibre Avenue
Spalding, Lincs. PE11 2RS
Telephone (0775) 724701 Fax (0775) 762153
ALLISON HOMES is a trading name of SWALLOW HOMES LTD

Project:
D Range House Type
4 Bedroom 1317 sqft. The Normanton V12

Drawing Title:
Design Sheet.
PROPOSED CONSERVATORY TO PLOT 1, PHASE 7A, WYGATE PARK.

Reference No:	Scales: 1:100
D/4/SG/03/V12.	Date: May 94
Drawing No: 01	Drawn:
Revision: A	

Do not scale directly from this drawing. All discrepancies to be brought to the attention of the above office.

SUMMIT D.O.S. 841231