




Cross Section

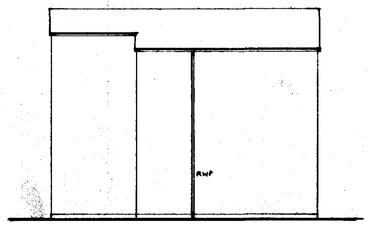


North East

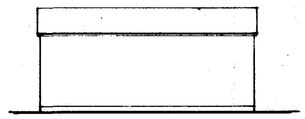

North East

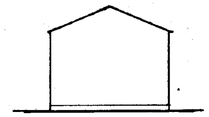


North West

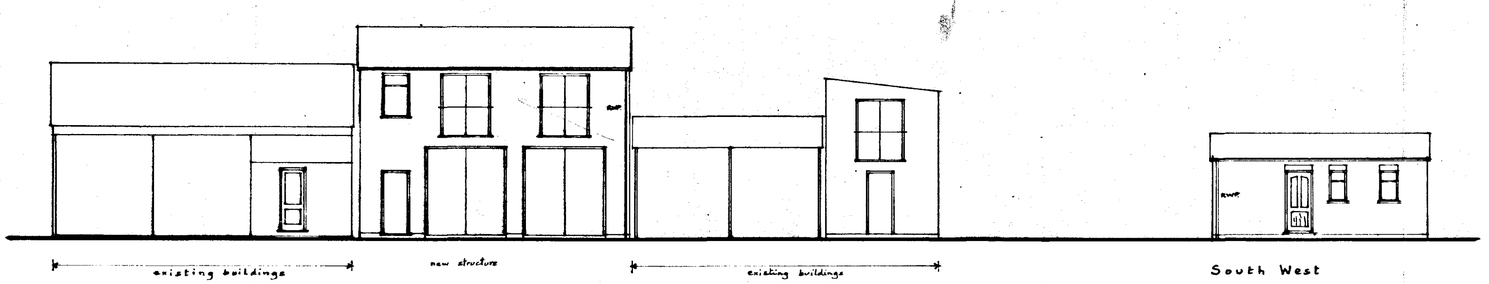



South West Elevation.

South West

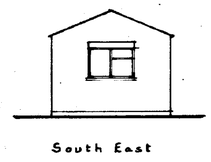

South East

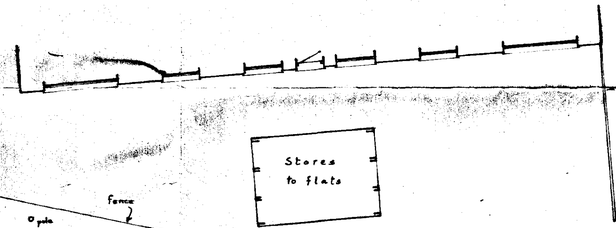

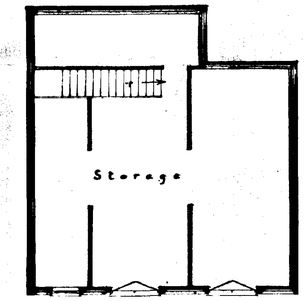

First Floor

DETERMINED PLAN
HOLLAND DC PLANNING
024/97.

COLEMAN BUILDERS.
ROMAN BANK, SPALDING.
Replacement Buildings.

Written dimensions to be used in preference to scaled, and all measurements to be verified by checking on site.

Local Authority Ref.
Planning

Building Regulations

Scale 1:100

Drawing No. 970131

Date Jan. 1997

A. ROFFE
BUILDING DESIGN & PLANS
1, Green Lane,
SPALDING, Lincs. PE11 2YB
Tel: 01775-723 680 ©

BUMMITT

2141 4951