

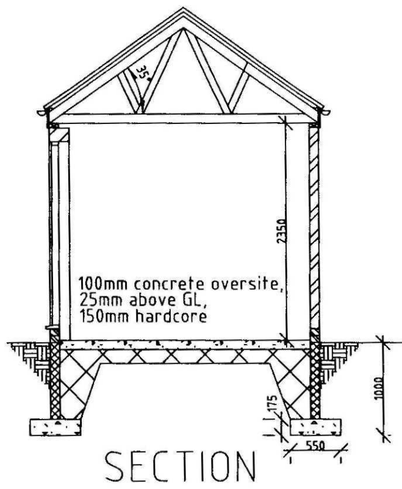



SECTION

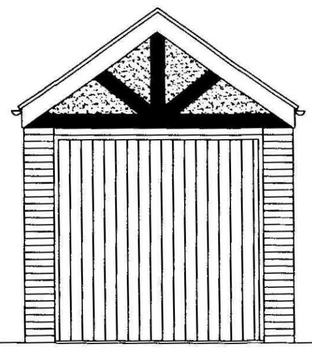


G14E Sandtex
& Ebony boarding

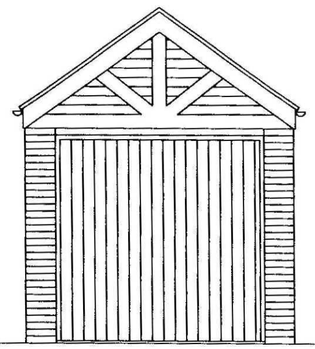


G14C
22mm matchboard

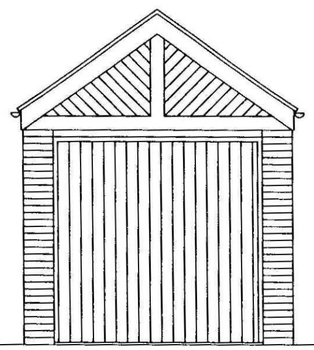

G14D
22mm matchboard

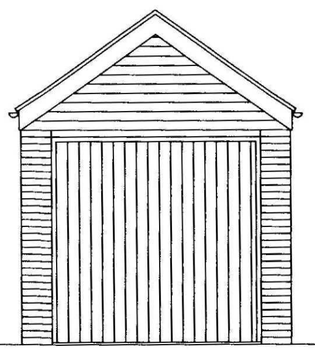


G14S
22mm matchboard

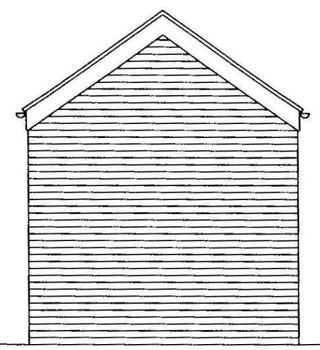


REAR


FRONT ELEVATIONS

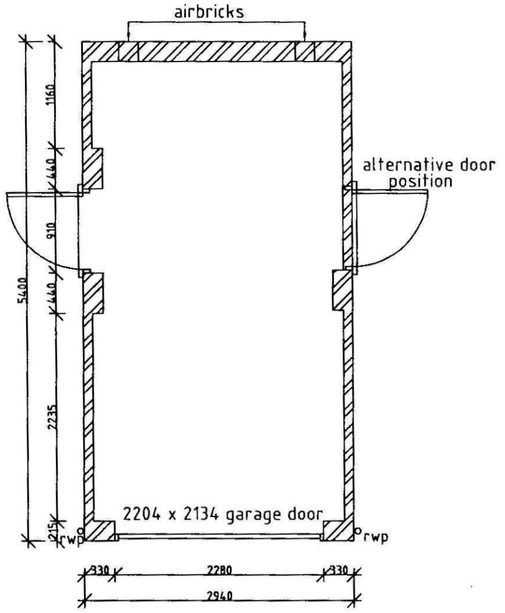


PLAN

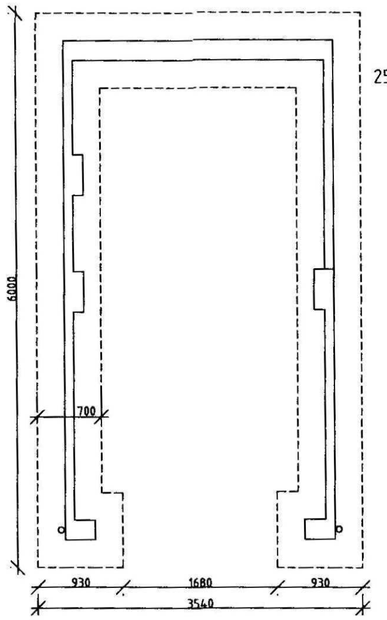

FOUNDATIONS

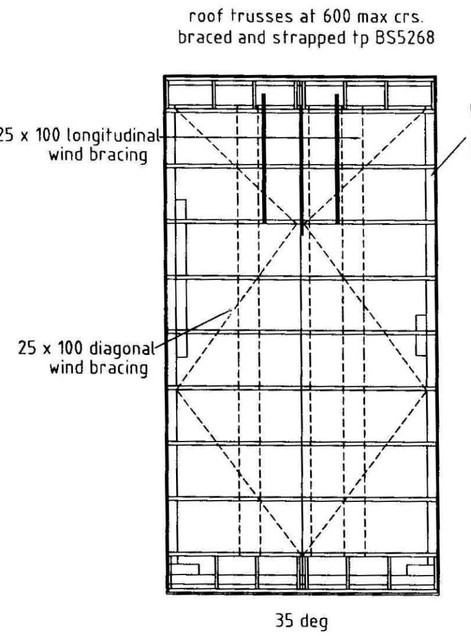

ROOF PLAN

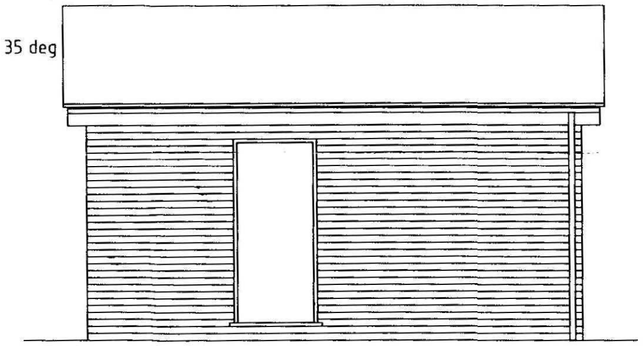

SIDE

SHDC
Planning & Development
23 FEB 2009
Ref: 0125/09

ALTERATIONS

G14 Garage
Part L

DRAWN

DATE

SCALE 1:50

DRAWING No. G14