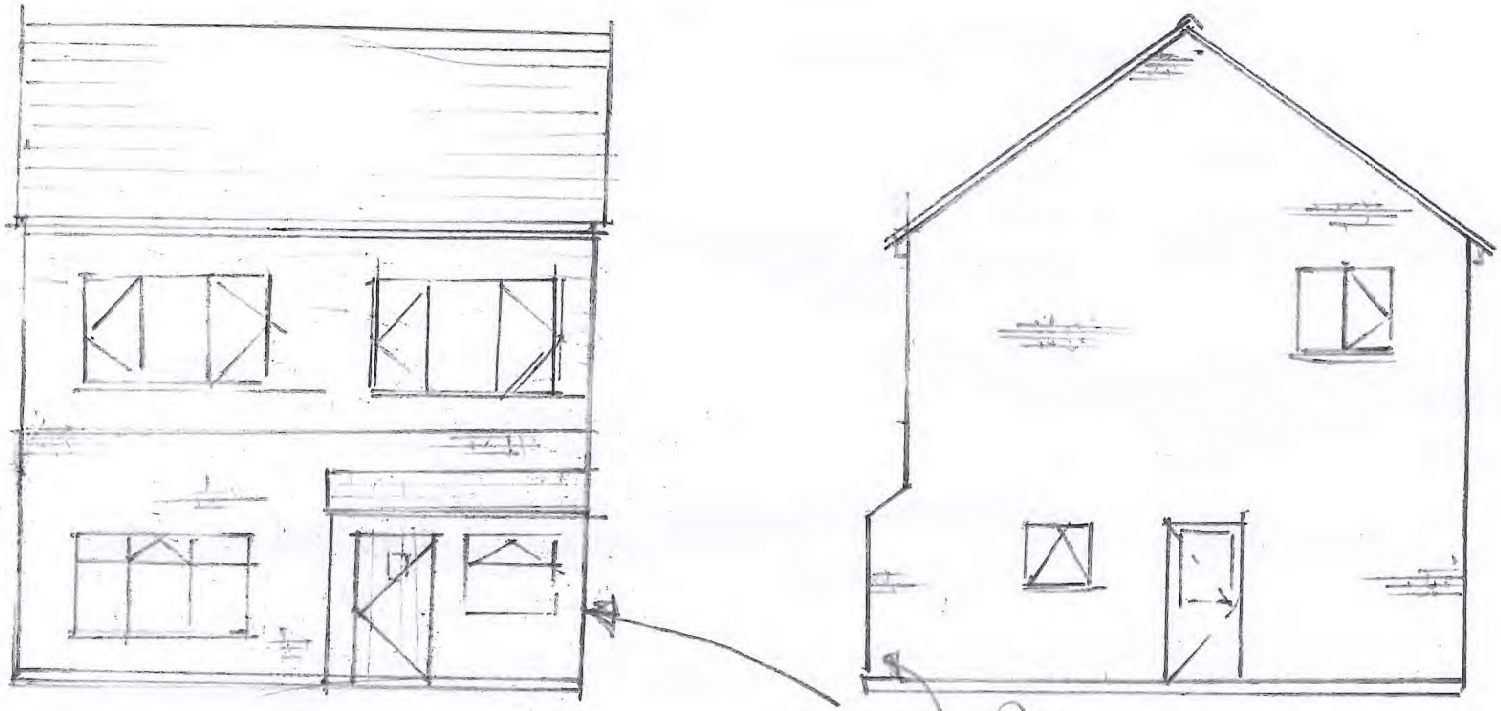


EXISTING FRONT ELEVATION.

EXISTING SIDE ELEVATION.

SCALE 1:100