Important Note:

This drawing is copyright of Matt Donald Design and should only be used with approval. Do not scale from this drawing. If in doubt ask. All measurements shown should be checked onsite before construction. This drawing should only be used for the status shown below. Do not use this drawing for construction.




E-01 Existing Front Elevation 1:50



E-02 Existing Side Elevation 1:50



E-03 Existing Rear Elevation 1:50

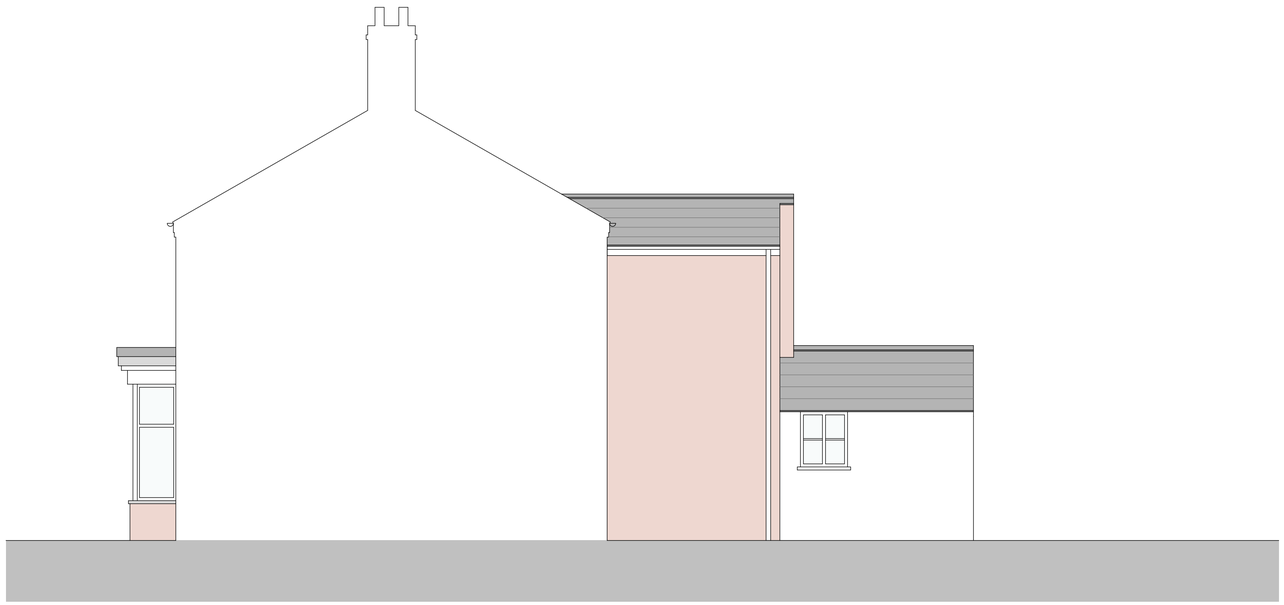

E-04 Existing Side Elevation 1:50

0 5m

Scale 1:50

MATT DONALD DESIGN

Project Name:
PROPOSED EXTENSION @ 238 PARK ROAD, SPALDING, PE11 1QZ

Client:
MR RUDY PIERRE

Drawing Title:
EXISTING ELEVATIONS

Drawing Status:
PLANNING

Date:
30 January 2021

Project Number:	Drawing Number:	Revision:
2026	**0300**	**P01**