



E-05 Proposed Front Elevation 1:50



E-06 Proposed Side Elevation 1:50

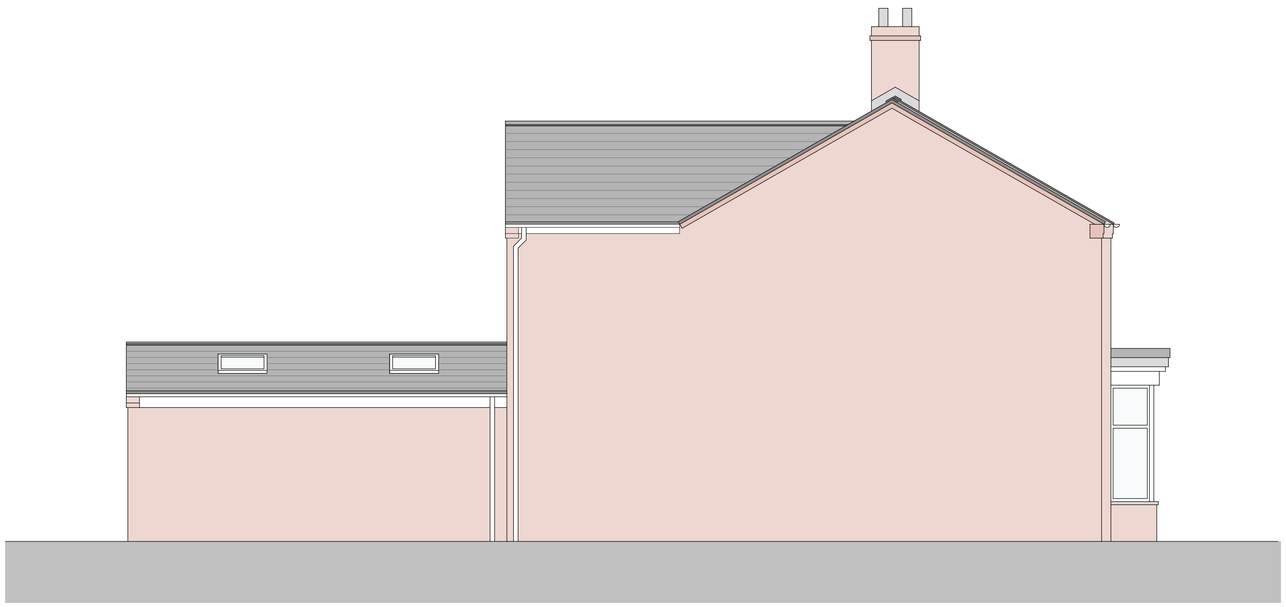

E-07 Proposed Rear Elevation 1:50

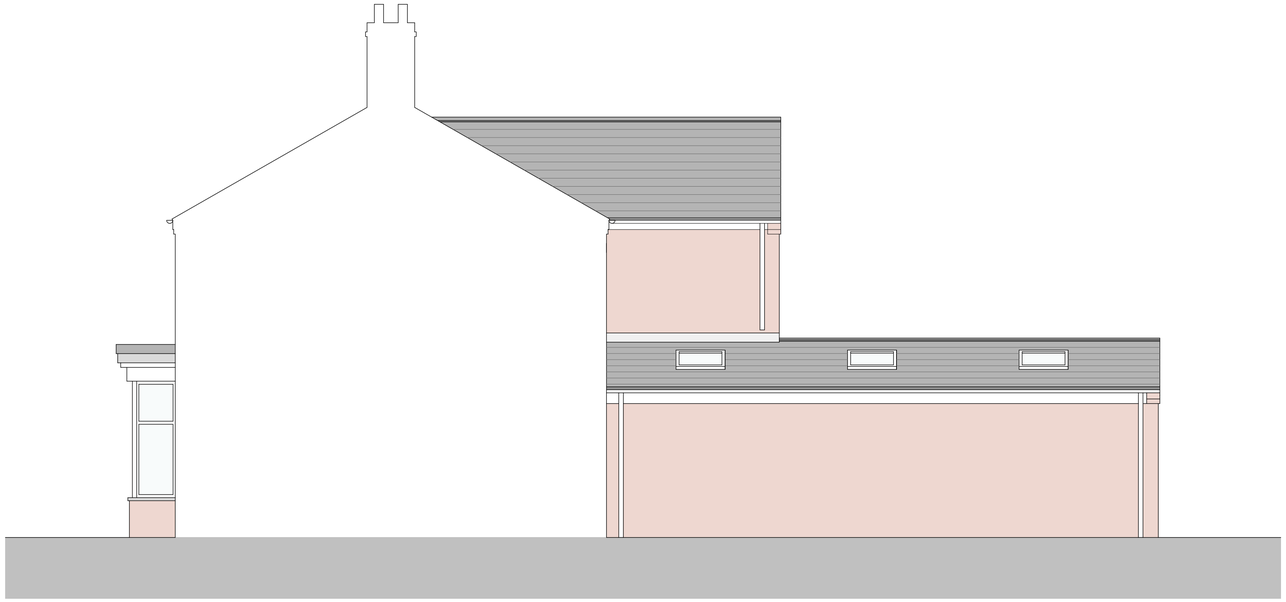

4 Proposed Side Elevation 1:50

0 5m

Scale 1:50

Important Note:

This drawing is copyright of Matt Donald Design and should only be used with approval. Do not scale from this drawing. If in doubt ask. All measurements shown should be checked onsite before construction. This drawing should only be used for the status shown below. Do not use this drawing for construction.

Drawing Legend

Materials Key:

Proposed brickwork to match existing.

Proposed roof tiles to match existing.

Propsoed windows and doors to be UPVC & match existing. Bifold Door to be aluminium, colour RAL 7016.

Proposed rainwater goods to match existing.

MATT DONALD DESIGN

Project Name:
PROPOSED EXTENSION @ 238 PARK ROAD, SPALDING, PE11 1QZ

Client:
MR RUDY PIERRE

Drawing Title:
PROPOSED ELEVATIONS

Drawing Status:
PLANNING

Date:
30 January 2021

Project Number:	Drawing Number:	Revision:
2026	**0350**	**P01**