
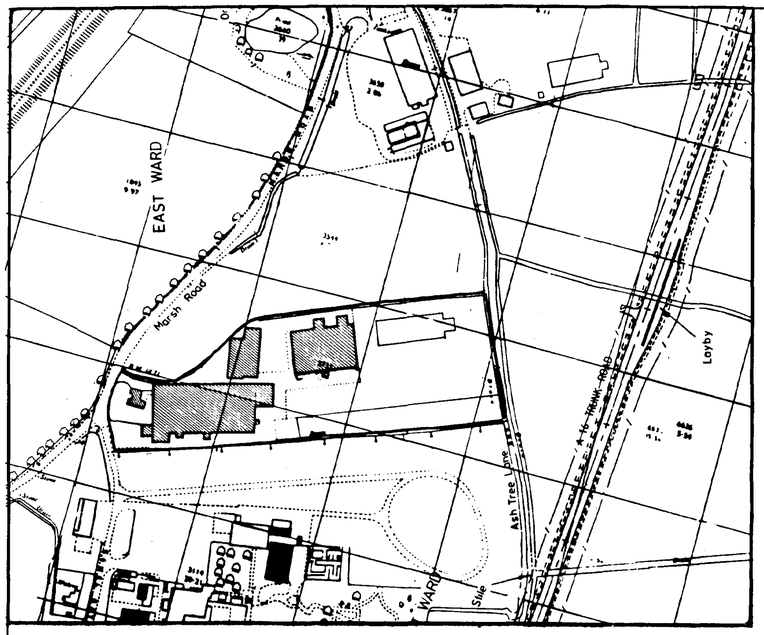


LOCATION PLAN 1:2500 SCALE

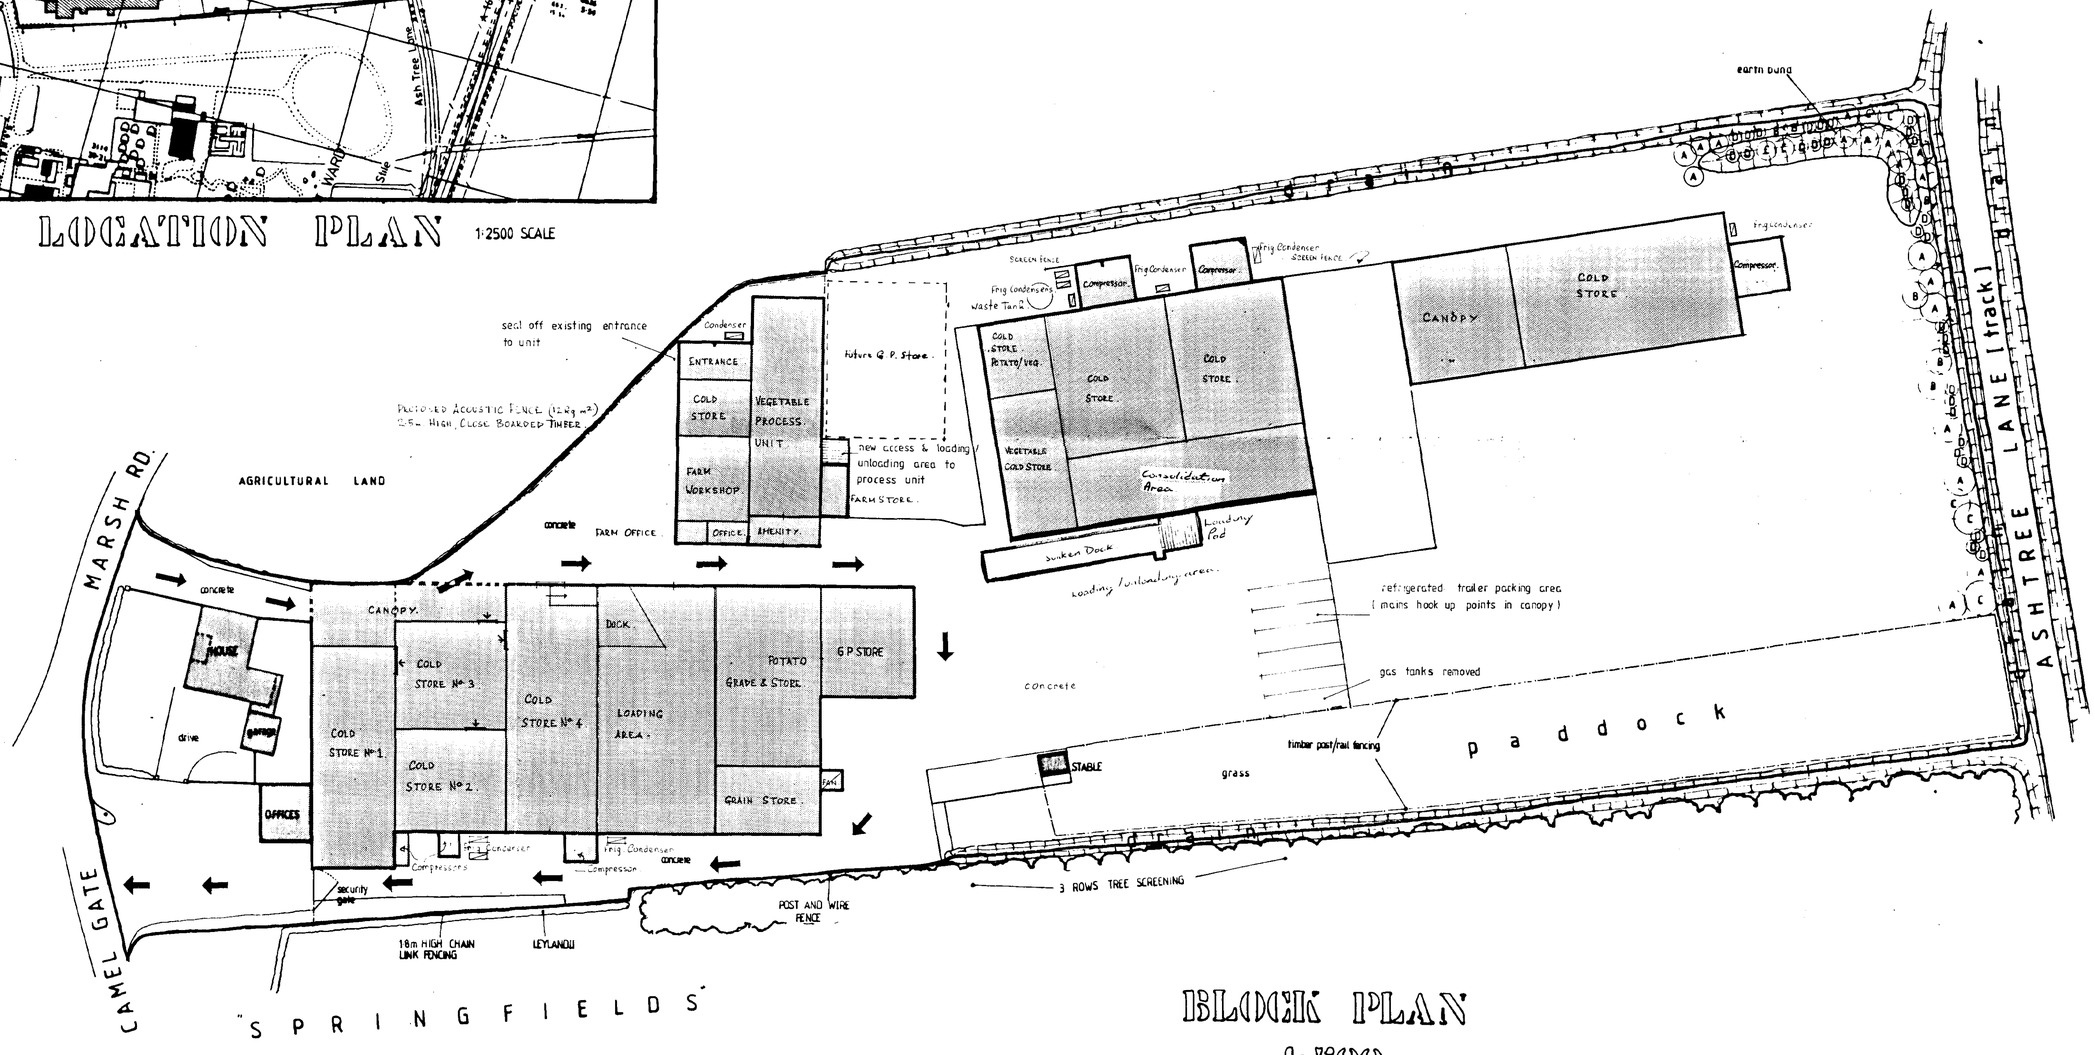

BLOCK PLAN 1:500

Contractor To Check All Dimensions On Site Before Work Commences.

Rev.	Date.	Init.	Revision Details.

South Holland District Council
Planning & Development
- 7 FEB 2002
Ref

DETERMINED PLAN

PODDINGTONS
Architectural Design Consultants
Est. 1969
Rabbit Hollow, Church Lane, North Rauceby, Sleaford, Lincs. NG34 8QU
Tel. (01529) 488033 Fax. (01529) 488044

Project.
Proposed Loading Pod & Sunken Dock.
The Gables, Camelgate, Spalding, Lincs.

Drawing.
Site & Location Plan.


Client.
Messrs. T. F. Bowman & Son.

Scale.	Drawing. No.
1 : 500	3070 - 002
Drawn.	
Date. Jan. 2000	Rev.


DWG. No. 3070 - 003 | ISSUE.

ALL DIMENSIONS IN mm DO NOT SCALE : IF IN DOUBT ASK

COPYRIGHT
THIS DRAWING IS PRIVATE AND CONFIDENTAL AND IS SUPPLIED ON THE EXPRESS CONDITION THAT IT IS NOT TO BE USED FOR ANY PURPOSE OR COPIED OR COMMUNICATED TO ANY THIRD PARTY WITHOUT THE PERMISSION OF PODDINGTONS

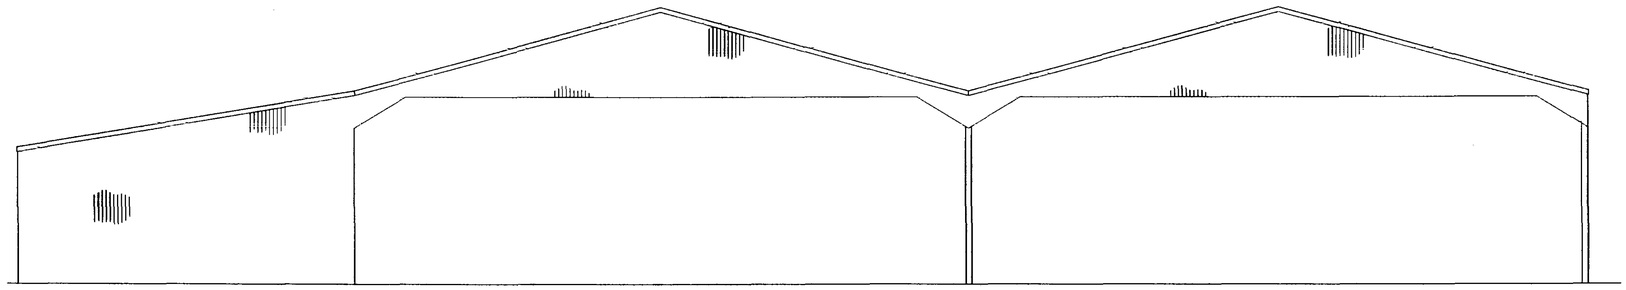


South East Elevation.
(Existing)

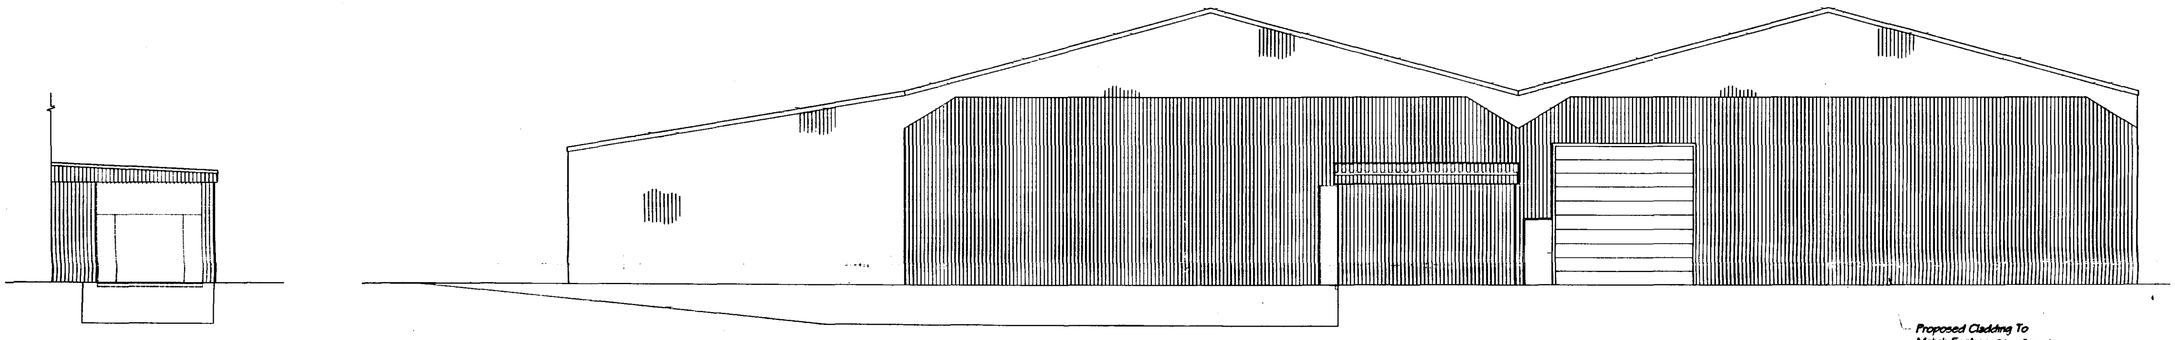

South West Elevation.
(Proposed)

South East Elevation.
(Proposed)

SHDC
Planning & Development
- 7 FEB 2002
Ref

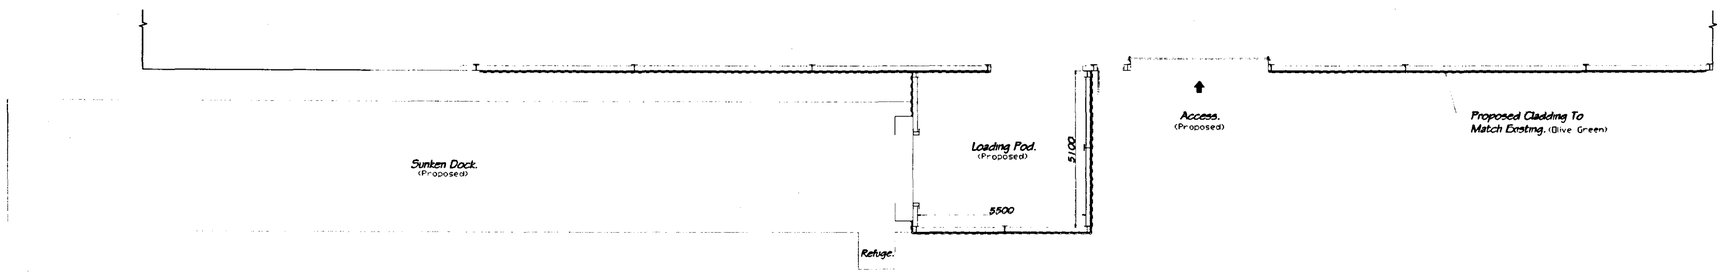

Floor Plan.
(Proposed)

DETERMINED PLAN

ISSUE	DESCRIPTION	APPR'd	DATE

PODDINGTONS
Architectural Design Consultants
Est. 1969
Rabbit Hollow, Church Lane, North Rauceby, Sleaford, Lincs. NG34 8QU Tel. (01529) 488033 Fax. (01529) 488044

Client. Messrs. T. F. Bowman & Son.

Project. Proposed Loading Pod & Sunken Dock.
The Gables, Camelgate, Spalding

Drawing. Proposed Plan & Elevations.

Drawn.	Scale.	Date.	Checked	Approved.
J.C.P.	1:100	31.01.02		

DWG. No. 3070 - 003 | ISSUE.