



EXISTING SHOP FRONTS January 1996.




SHOP FRONTS 15 and 16 NEW ROAD SPALDING for Mr C. HERD.
Scale 1:50.
Drawing no. 146/
January 1996

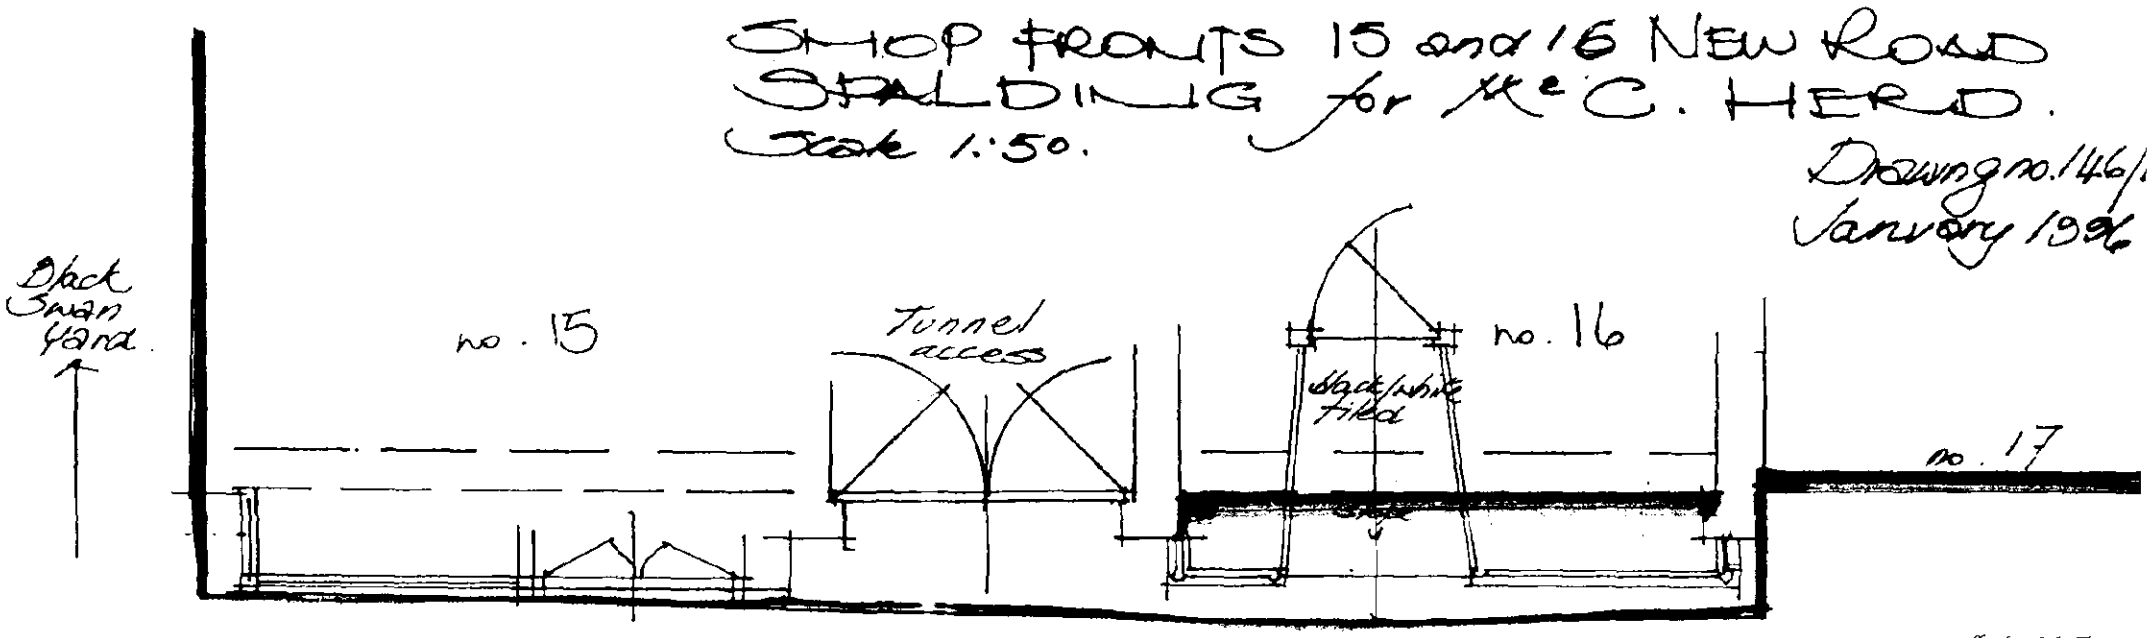


EXISTING SHOP FRONTS no's 15 and 16

SUPERSEDED

But Retain.

Mary E Cresswell M.B.I.A.T.
Horseshoe Bridge
Spalding
Lincolnshire PE11 3JA
Telephone 0775 72 36 56

former fascia

square caps to pilasters

make good with matching bwk

minimum 150mm

125

40mm dentils

150 blind box if required

black gloss

window cill

6 code 4 lead 1 code 4

sking box if required

grape dentils leaf motif

16

Russells

Red + gold lettering on black ground

sealed unit sash glazing with gold lines + decoration

2·2 2·6

3·0

shop front: painted timber in black gloss with gilded mouldings + highlights.

double glazed glazed panel with gold decorations

900 wide door

solid fielded panels painted + gilded

exposed stone quoins

PROPOSED SHOP FRONT to no. 16.

SECTION

SOUTH HOLLAND DC
HOUSING & PLANNING
01 MAY 1996
Ref: 0134/96

900 half-glazed door and fanlight (opening) door to match central upper windows

existing double doors + quoins

exposed stone quoins

existing flat roof over to existing opening

exposed stone quoins

raised step-paved + extent of canopy over

former line of o/a shop front to be paved

GROUND FLOOR 1:200

DETERMINED PLAN

approx 250 (+/-)

projecting gab.to

Code 4 lead canopy with 150 upstand + lead wedged + pointed into bwk. + turned over to thin reveal/drip

ROOF PLAN of SHOP CANOPY

AMENDED PLAN

Mary E. Cresswell M.B.I.A.T.
Horseshoe Bridge
Spalding
Lincolnshire PE11 3SR
Telephone 0775 72 36 56

# DETAILS of PROPOSED REPLACEMENT SHOP FRONT

16 NEW ROAD · SPALDING for Mr C. HERD

Scale : 1:20

Dwg. no: 146/2A

March 1996

April 1996

2A amended for Planning