




Existing Elevation - Proposed 1:100

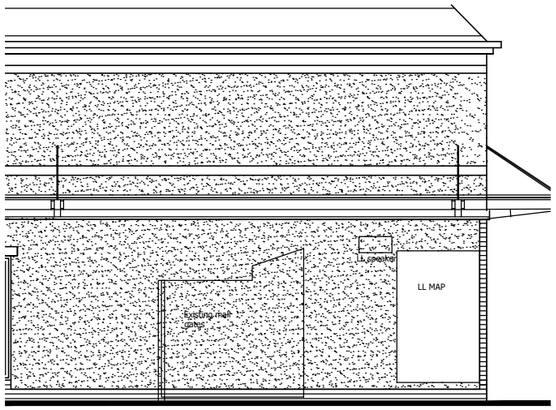

Front Elevation - Existing 1:100

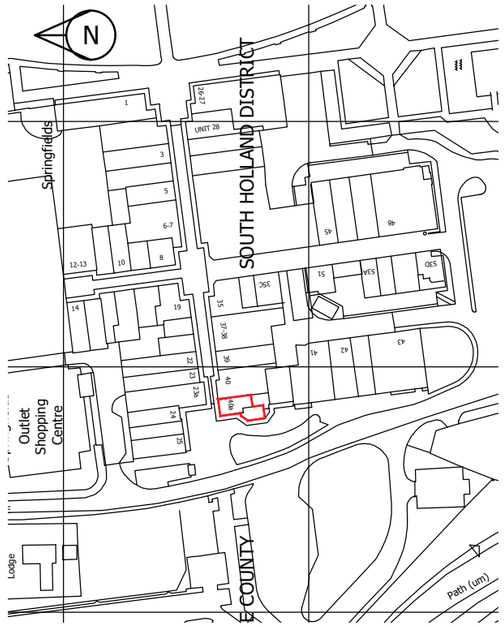

Unit Location Plan 1:2500

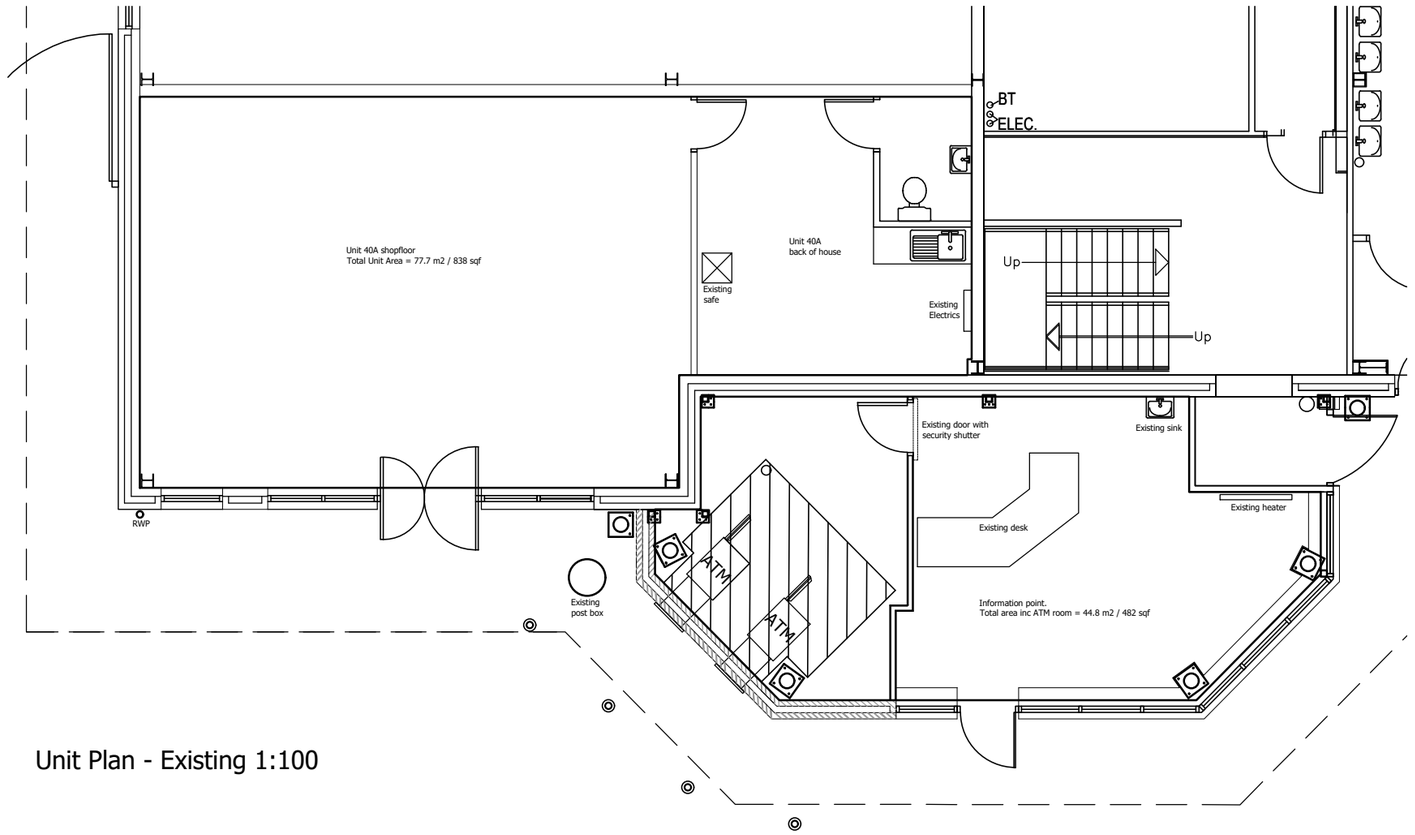

Unit Plan - Existing 1:100

Revision: Date: Drawn: Checked:

PLANNING ISSUE

Unit 40A - Existing

Springfields Outlet Shopping and Festival Gardens

Location:
Camel Gate
Spalding
PE12 6EU

Client:

Job No: 3841-075 | Drawing No: GA01 | Revision: | Scale: varies@A3

Date: 03/02/20 | Drawn: AG | Checked: AG

CAD Ref:

WATSON BATTY ARCHITECTS

Shires House, Shires Road
Guiseley, Leeds LS20 8EU
Leeds | Loughborough

T: 01943 876 665
E: enquiries@watsonbatty.com
W: www.watsonbatty.com

Note: Do not Scale from this drawing. All dimensions to be checked on site