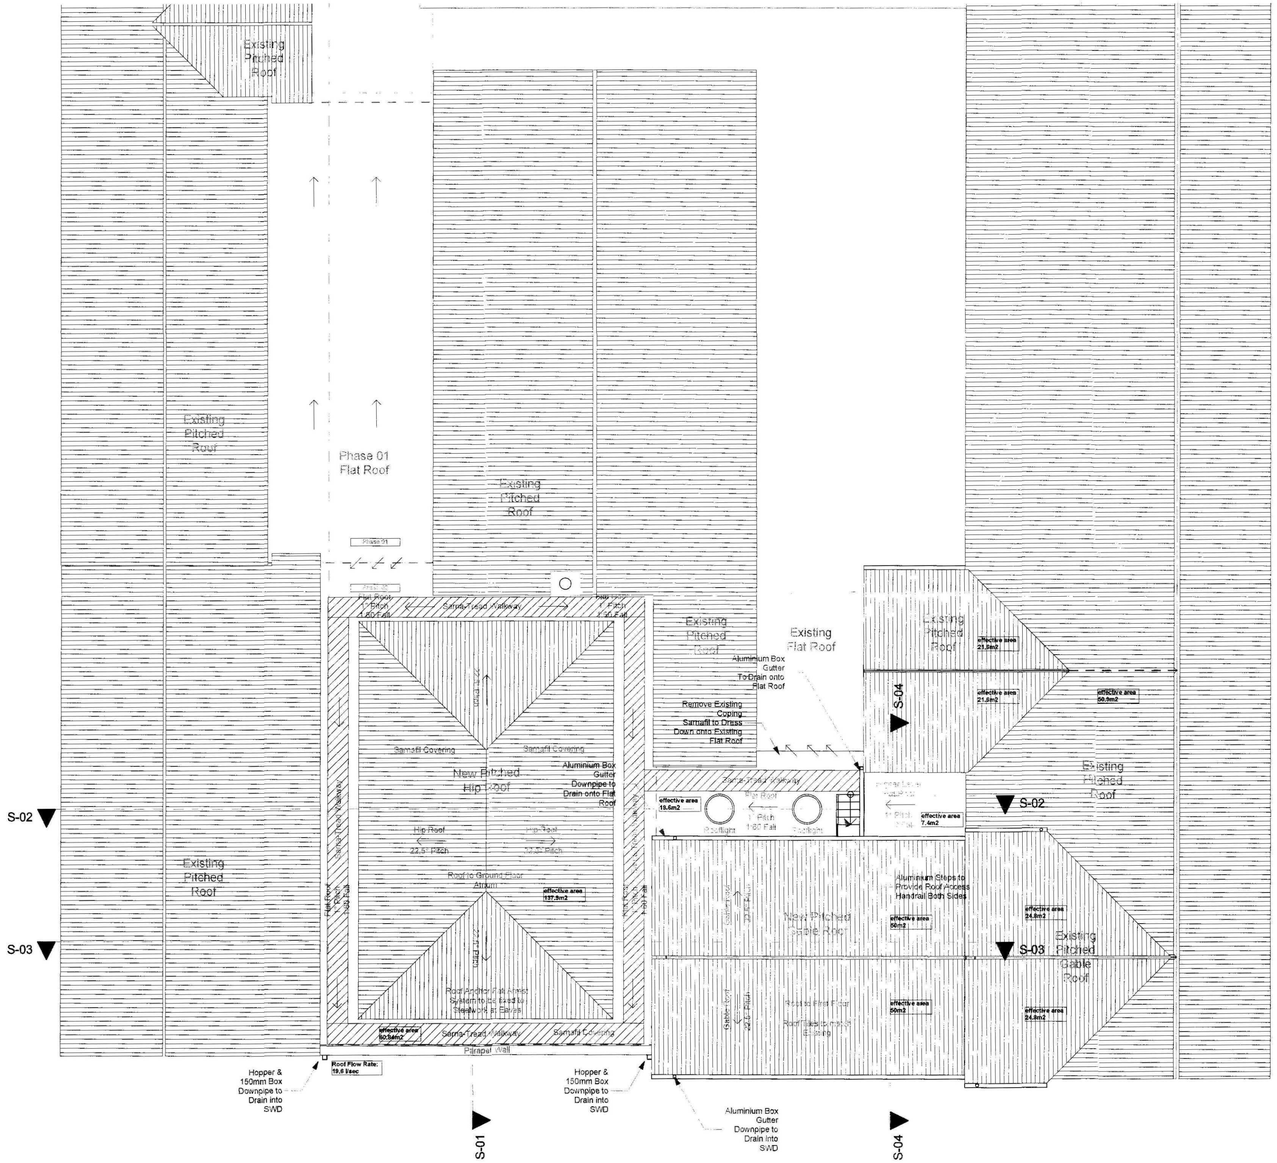


All Dimensions and Levels to be verified on site.
Only Figured Dimensions to be used.
Do not scale this drawing.
Any discrepancies to be notified to the originator of this drawing immediately.
If in doubt, ask.
Copyright is reserved by them and the drawing is issued on the condition that it is not copied, reproduced, retained, or disclosed to any unauthorised person, either wholly or in part without consent.

SHDC
Planning & Development
22 FEB 2010
Ref: 0132-10

Rev.	Date	Description	By	Chkd

mouchel business services
Mill House • Brayford Wharf North • Lincoln • LN1 1YT
Tel: 01522 836836 • Fax: 01522 516060
www.hbs.uk.com

Client
Lincolnshire County Council

Project
Spalding Grammar Food Technology

Drawing Title
Roof Plan


Drawn By	Checked By
GT	JT

Scale	Date
1:100 @ A2	01-02-10

Project No.	Drawing No.	Revision
DC-674-004	C.14	

Drawing Status

All Dimensions and Levels to be verified on site.
Only Figured Dimensions to be used.
Do not scale this drawing.
Any discrepancies to be notified to the originator of this drawing immediately.
If in doubt, ask.
Copyright is reserved by them and the drawing is issued on the condition that it is not copied, reproduced, retained, or disclosed to any unauthorised person, either wholly or in part without consent.

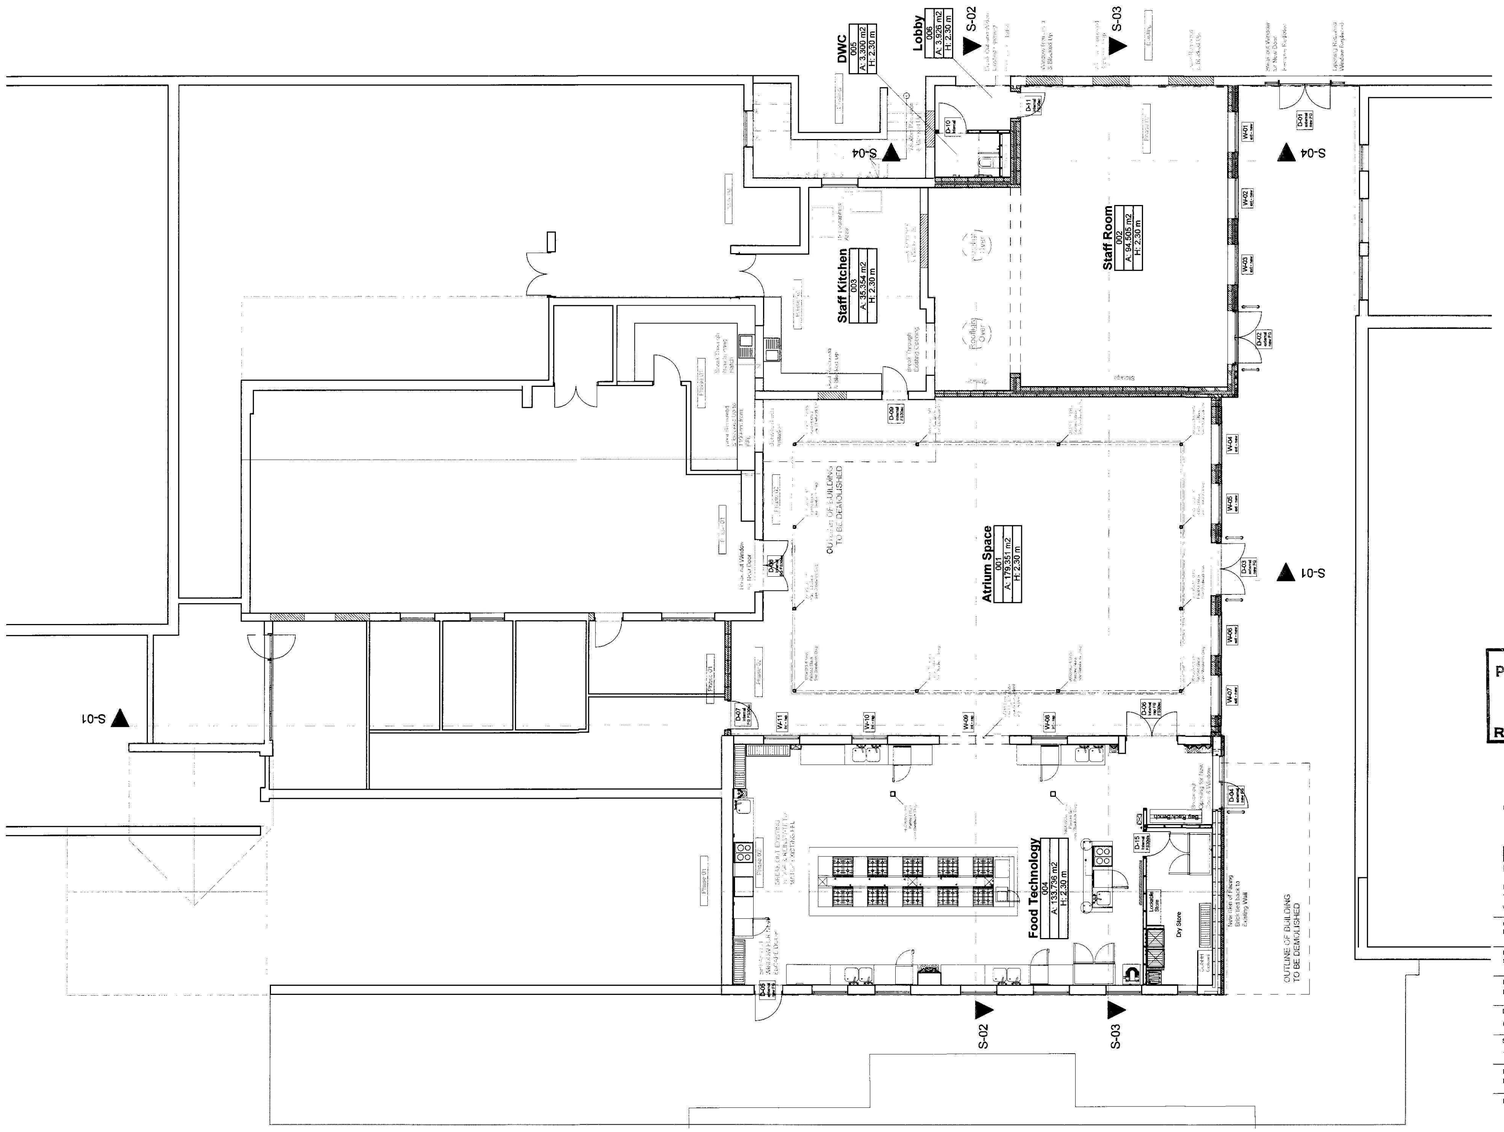

SHDC
Planning & Development
22 FEB 2010
Ref: 0138-10

Rev.	Date	Description	By	Chkd

mouchel business services
Mill House • Brayford Wharf North • Lincoln • LN1 1YT
Tel: 01522 836836 • Fax: 01522 516060
www.hbs.uk.com

Client
Lincolnshire County Council

Project
Spalding Grammar Food Technology


Drawing Title
Detail Plan - Ground Floor

Drawn By	Checked By
GT	JT
Scale	**Date**
1:100 @ A2	01-02-10

Project No.	Drawing No.	Revision
DC-674-004	C.11	

Drawing Status

All Dimensions and Levels to be verified on site.
Only Figured Dimensions to be used.
Do not scale this drawing.
Any discrepancies to be notified to the originator of this drawing immediately.
If in doubt, ask.
Copyright is reserved by them and the drawing is issued on the condition that it is not copied, reproduced, retained, or disclosed to any unauthorised person, either wholly or in part without consent.

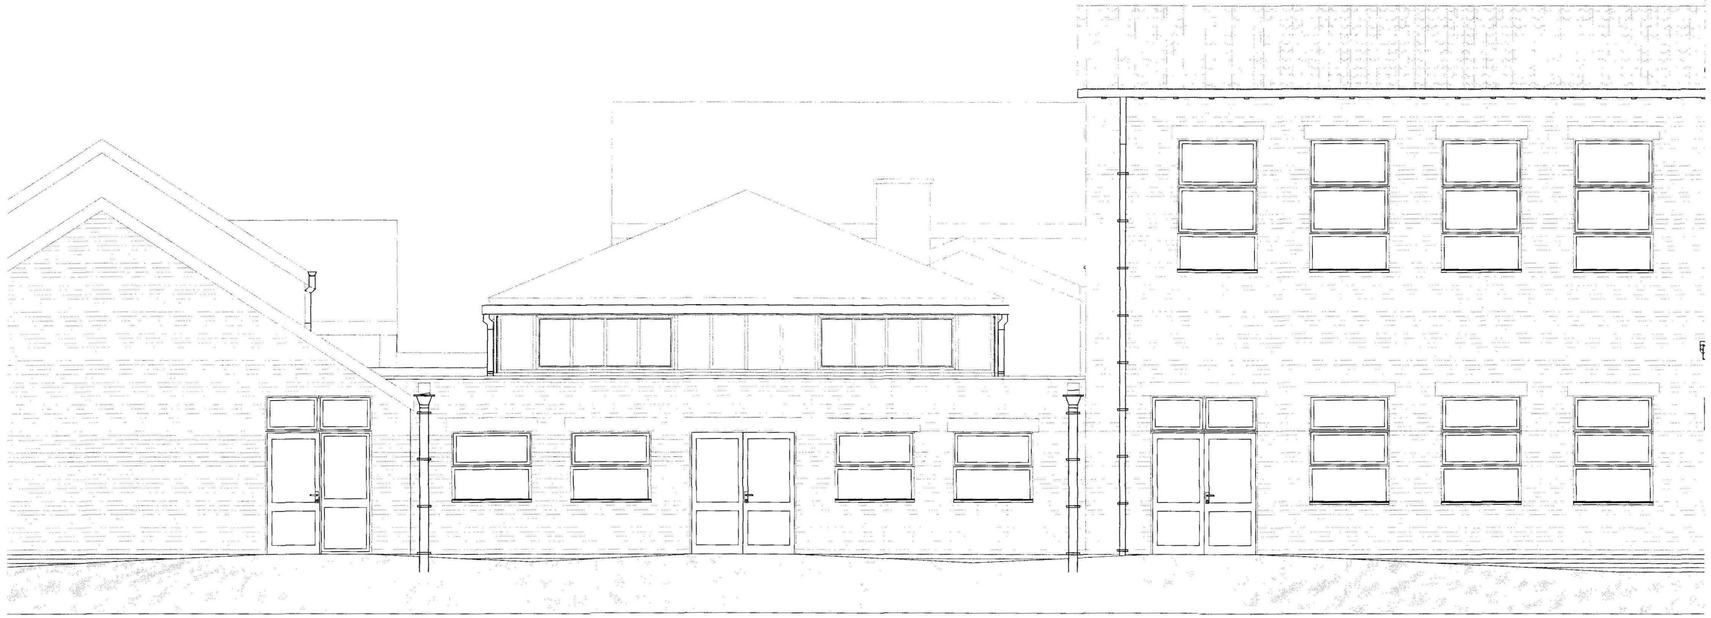

SHDC
Planning & Development
22 FEB 2010
Ref: S13/10

Rev.	Date	Description	By	Chk'd

mouchel
business services
Mill House • Brayford Wharf North • Lincoln • LN1 1YT
Tel: 01522 836836 • Fax: 01522 515090
www.rbs.uk.com

Client
Lincolnshire County Council

Project
Spalding Grammar Food Technology

Drawing Title
Elevation South


Drawn By	Checked By
GT	JT

Scale	Date
1:50 @ A2	01-02-10

Project No.	Drawing No.	Revision
DC-474-004	0.28	

Drawing Status

All Dimensions and Levels to be verified on site.
Only Figured Dimensions to be used.
Do not scale this drawing.
Any discrepancies to be notified to the originator of this drawing immediately.
If in doubt, ask.
Copyright is reserved by them and the drawing is issued on the condition that it is not copied, reproduced, retained, or disclosed to any unauthorised person, either wholly or in part without consent.

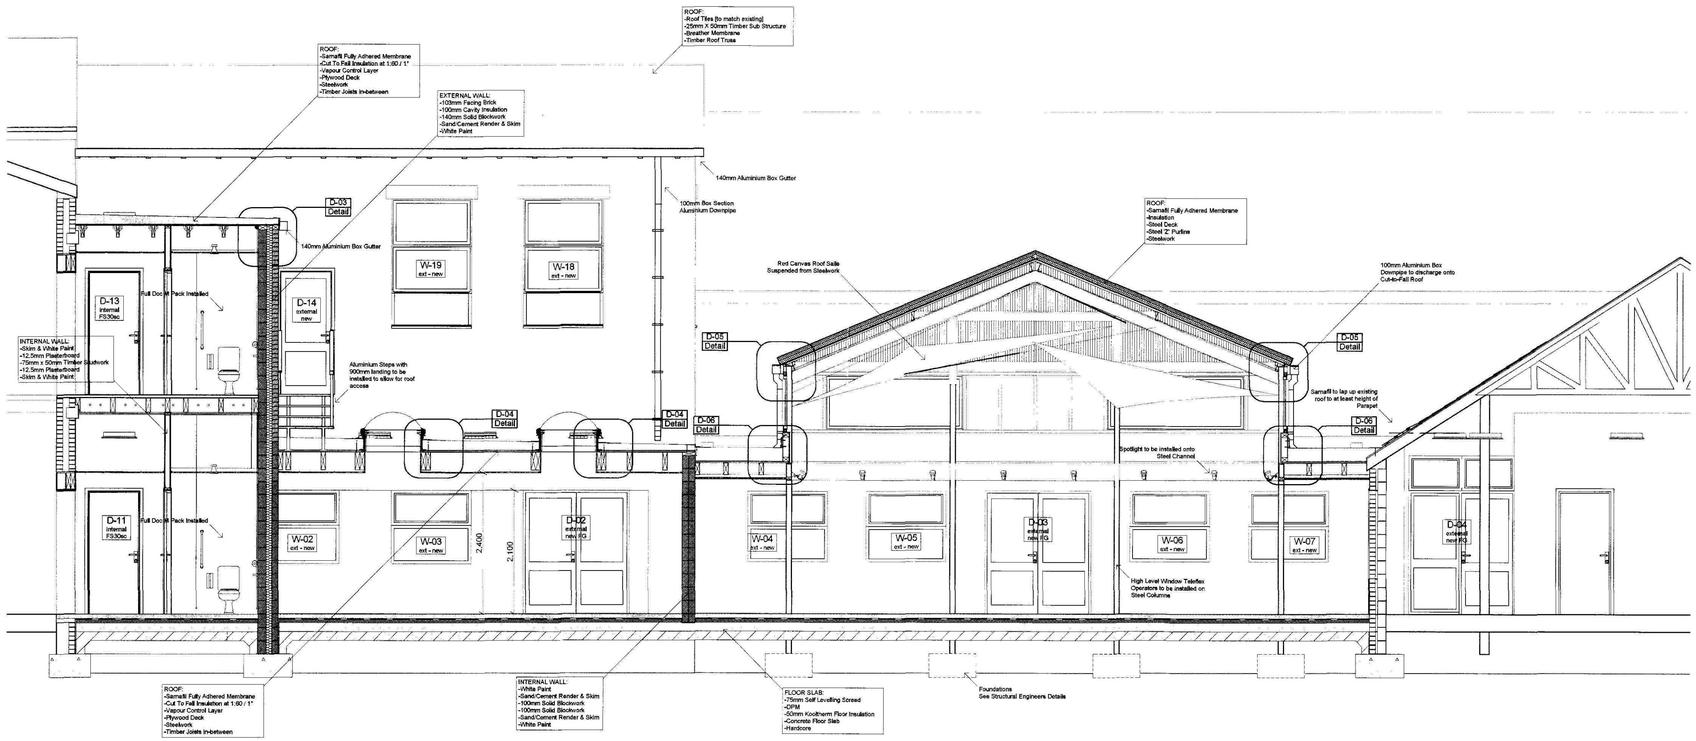

SHDC
Planning & Development
22 FEB 2010
Ref: S/136-10

Rev.	Date	Description	By	Chk'd

mouchel
business services
Mill House • Brayford Wharf North • Lincoln • LN1 1YT
Tel: 01522 836836 • Fax: 01522 516000
www.hbk.uk.com

Client
Lincolnshire County Council

Project
Spalding Grammar Food Technology

Drawing Title
Section S-02

Drawn By	Checked By
GT	JT

Scale	Date
1:50 @ A2	01-02-10

Project No.	Drawing No.	Revision
DC-474-004	C.31	

Drawing Status