
Copyright of this drawing is vested in Khoury Architects and must not be copied or reproduced without consent. Only figured dimensions are to be taken from this drawing. All dimensions are in millimetres unless noted otherwise. All contractors must visit the site and be responsible for taking and checking all dimensions relative to their work.

Khoury Architects are to be notified immediately of any variation between drawings and site conditions.

Notes:

All site dimensions and setting out to be checked and determined by contractor.

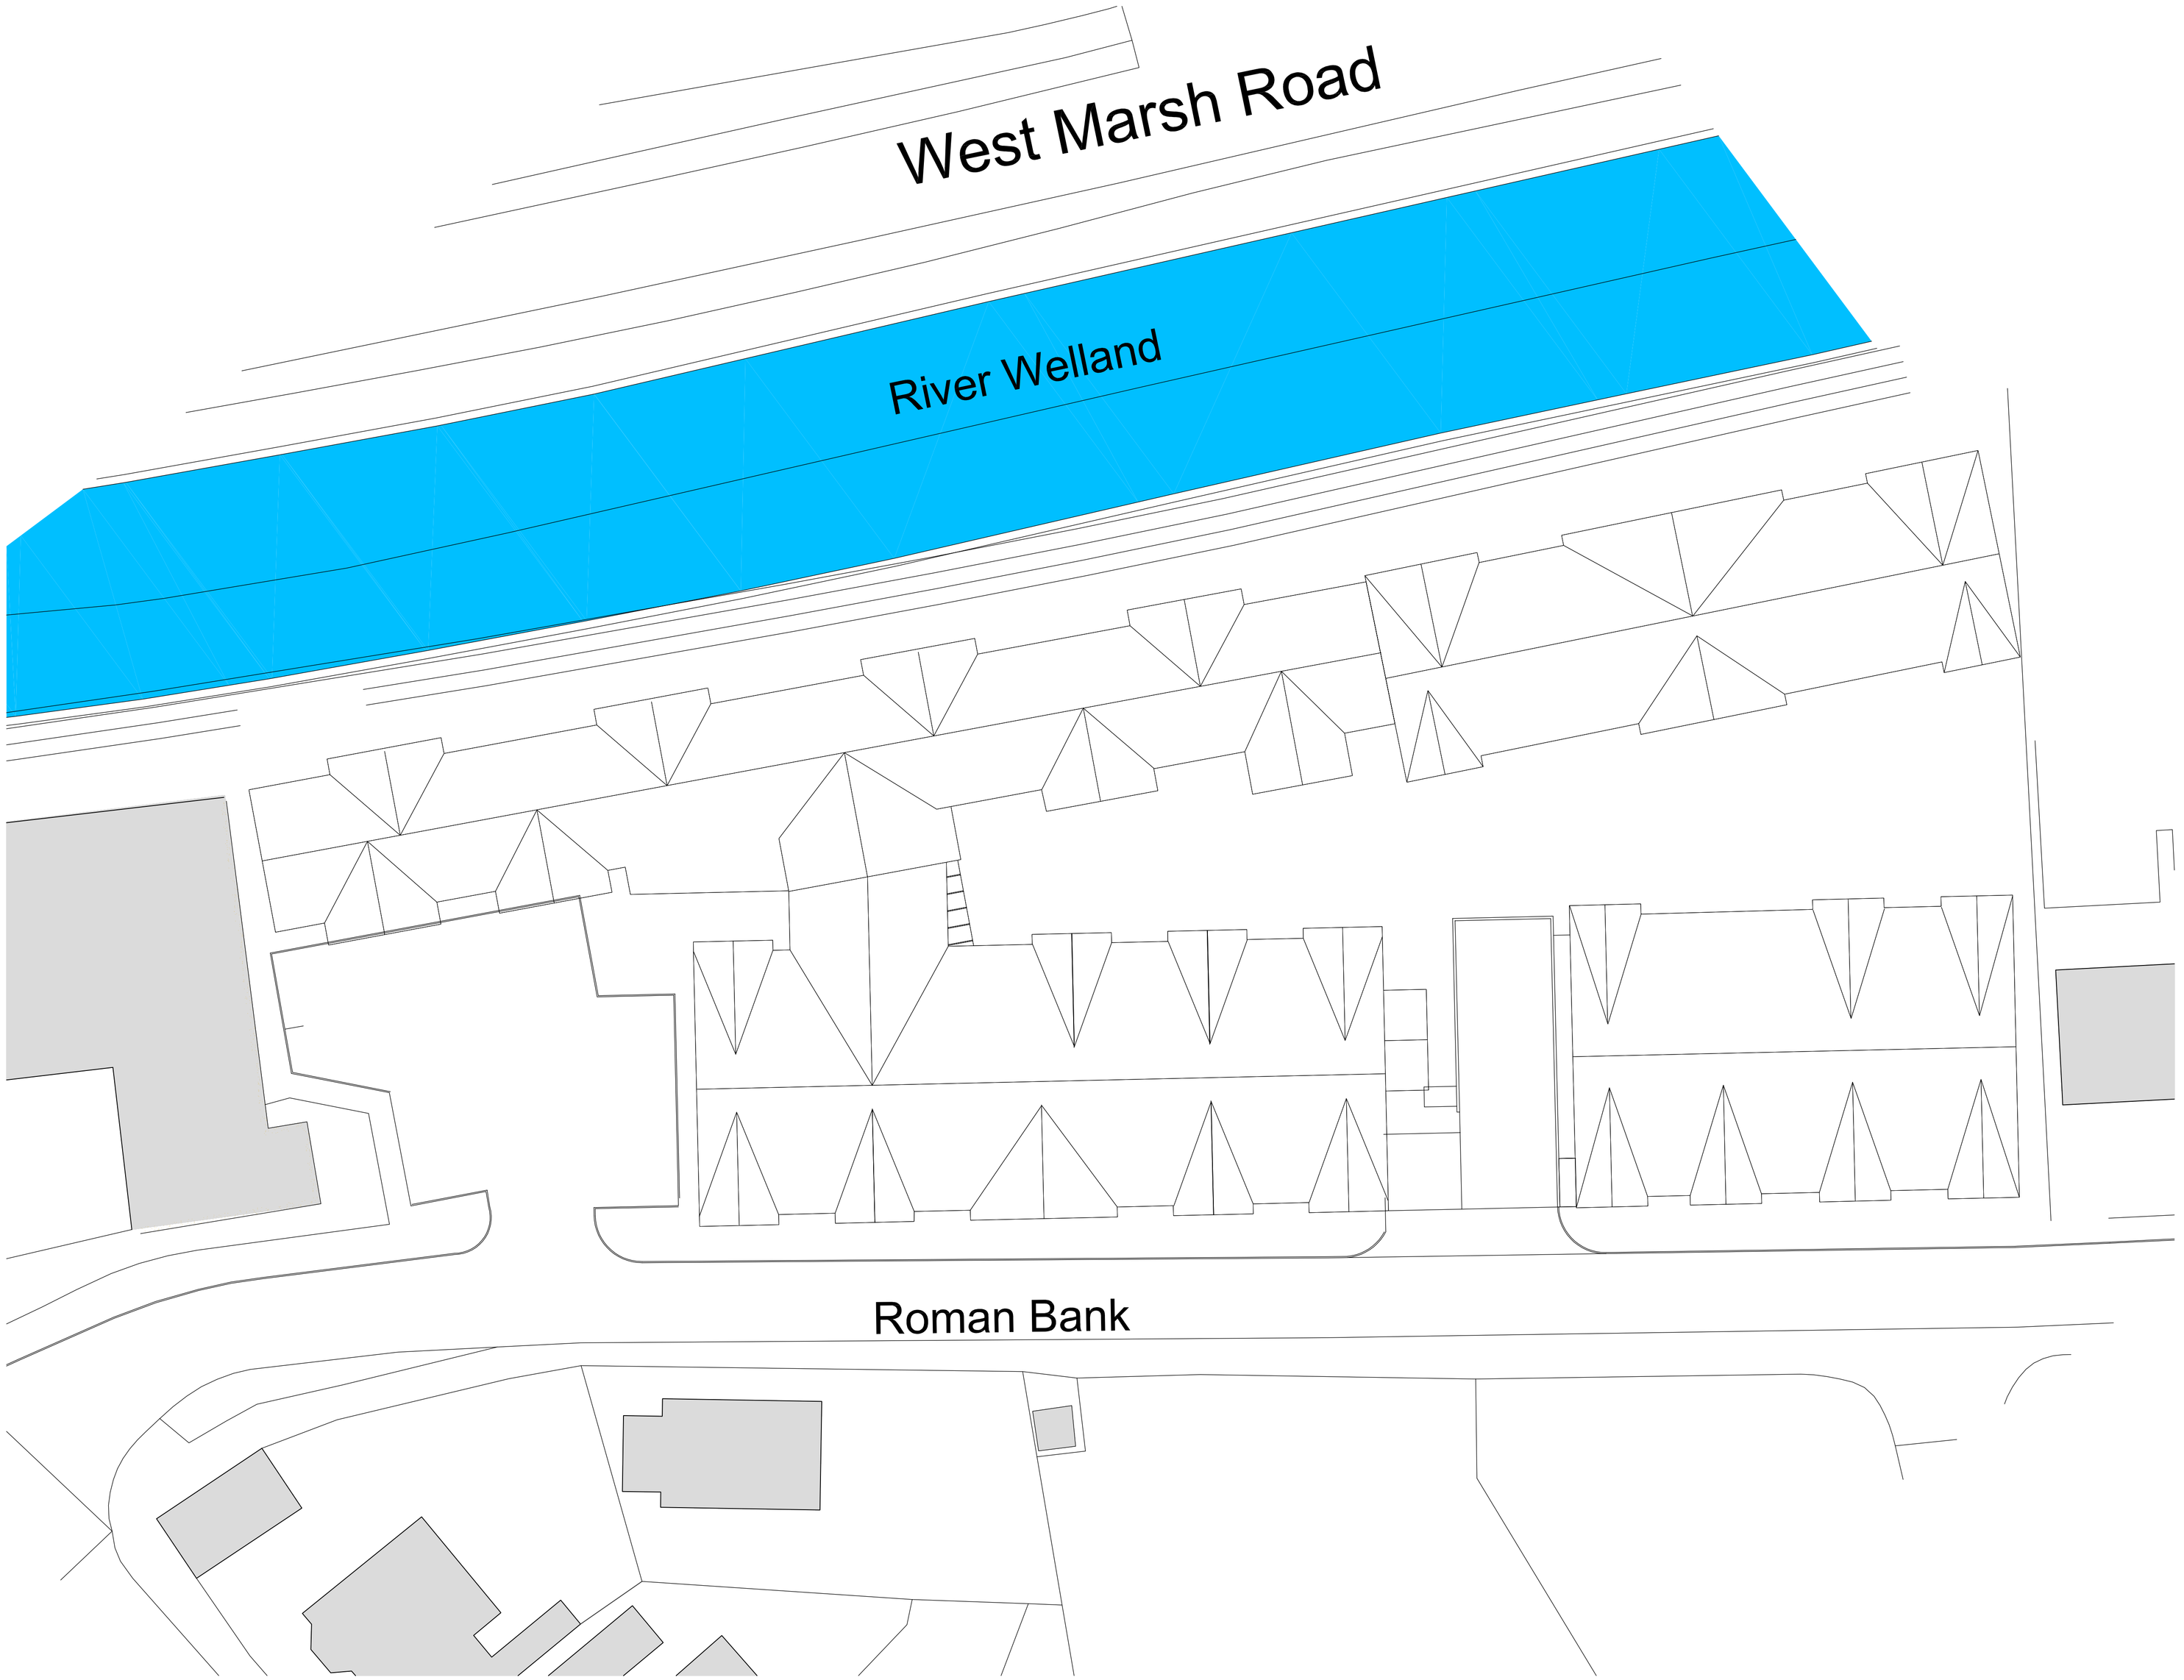

Rev	Date	Description	By
/	09.06.2016	First Issue	OW

Planning

KhouryArchitects
exciting space.

42 New Road
Stourbridge
DY8 1PA
T 01384 395959

E info@khouryarchitects.co.uk
W www.khouryarchitects.co.uk

Client
Millhouse

Address
Roman Bank
Spalding
PE11

Title
Site Plan with Roof Plan

Drawn:	Date:	Scale:
OW	**09.06.2016**	**1:200@A1**
Checked:	CAD Ref:	
AK	**184.P.01.101**	

Drawing Number:

184.P.01.005