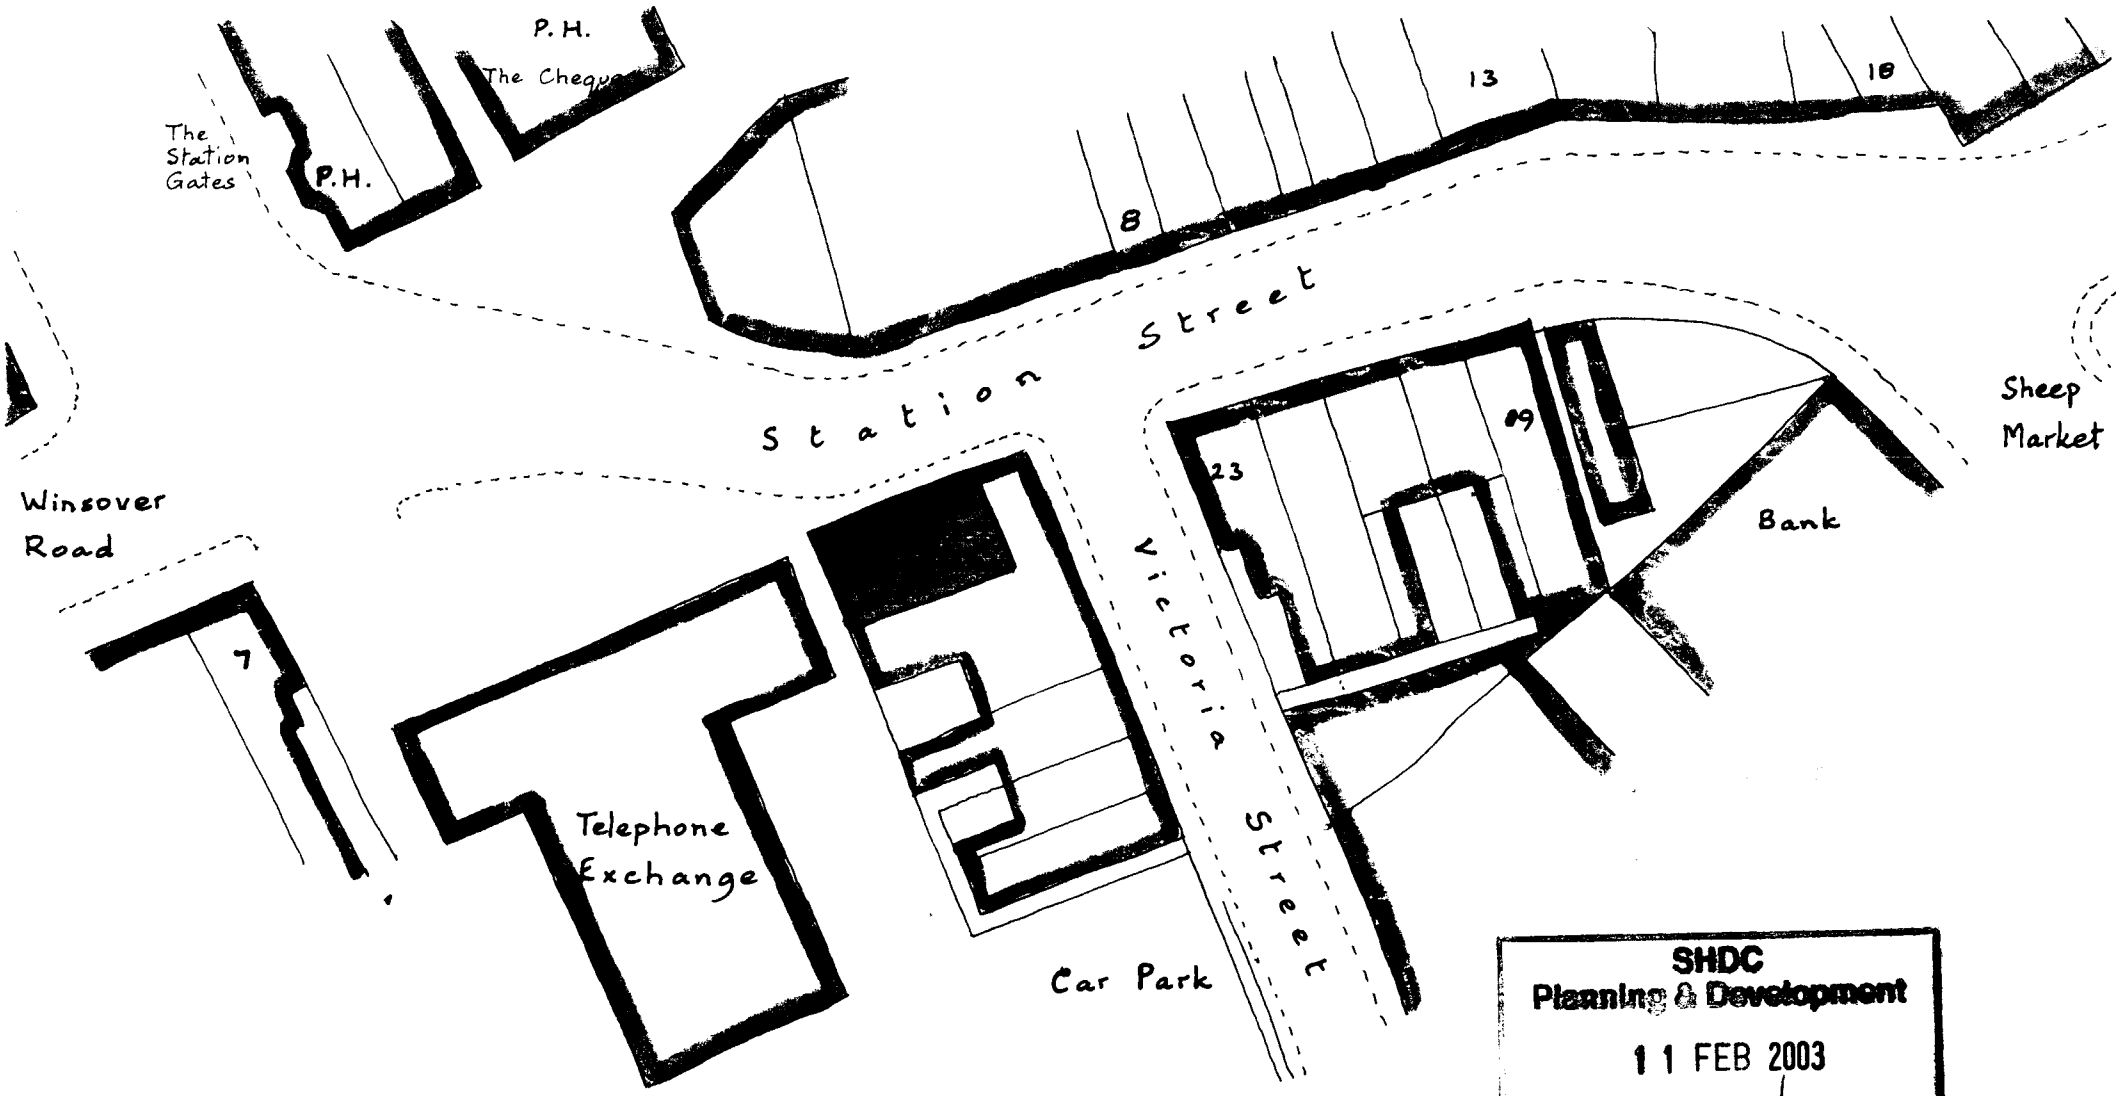



SHDC
Planning & Development
11 FEB 2003
Ref 0141/03

Site / Location Plan


Scale 1:500
O.S. Map ref. TF 2422

Alwyn Roffe
Building Design and Plans
1, Green Lane,
SPALDING, Lincs. PE11 2YB
Tel. 01775 – 723 680


25, Station Street, SPALDING

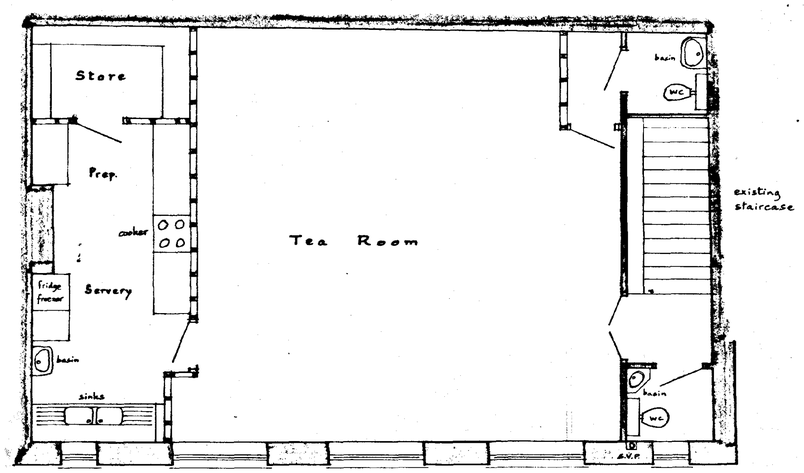

FIRST FLOOR

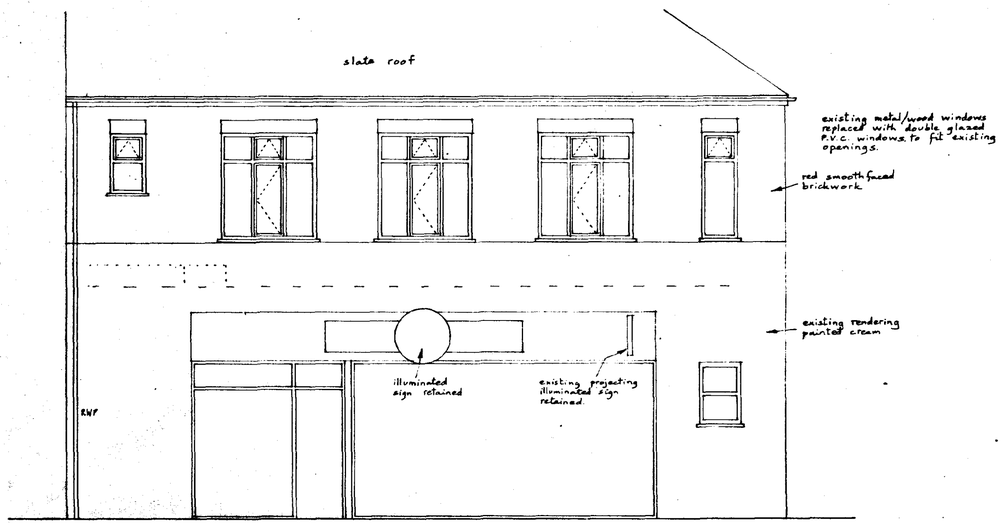

FRONT ELEVATION

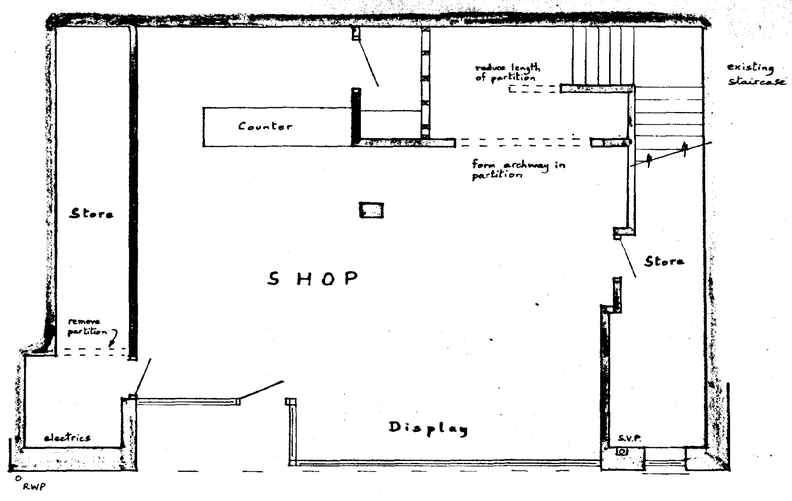

GROUND FLOOR

DETERMINED PLAN

SHDC
Planning & Development
11 FEB 2003
Ref 0141/03

25, Station Street, SPALDING.

Written dimensions to be used in preference to scaled, and all measurements to be verified by checking on site.	Scale 1:50
Local Authority Ref. Planning	Drawing No. 230207
Building Regulations	Date Feb. 2002

A. ROFFE
BUILDING DESIGN & PLANS
1, Green Lane,
SPALDING, Lincs. PE11 2YB
Tel: 01775-723 680