


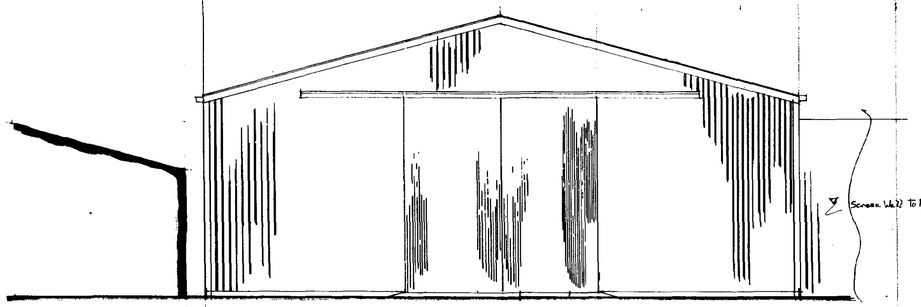


SOUTH ELEVATION.

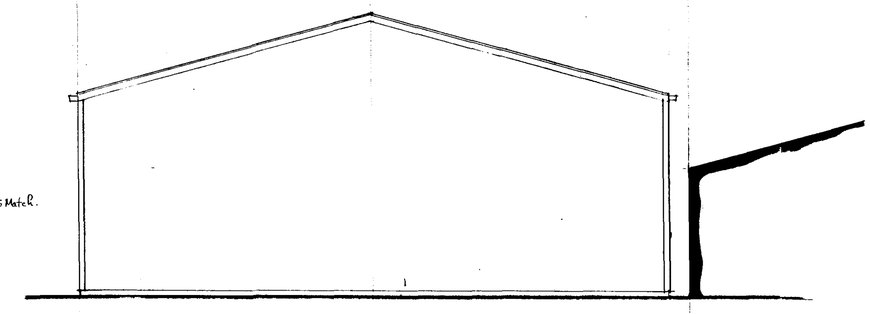


NORTH ELEVATION.

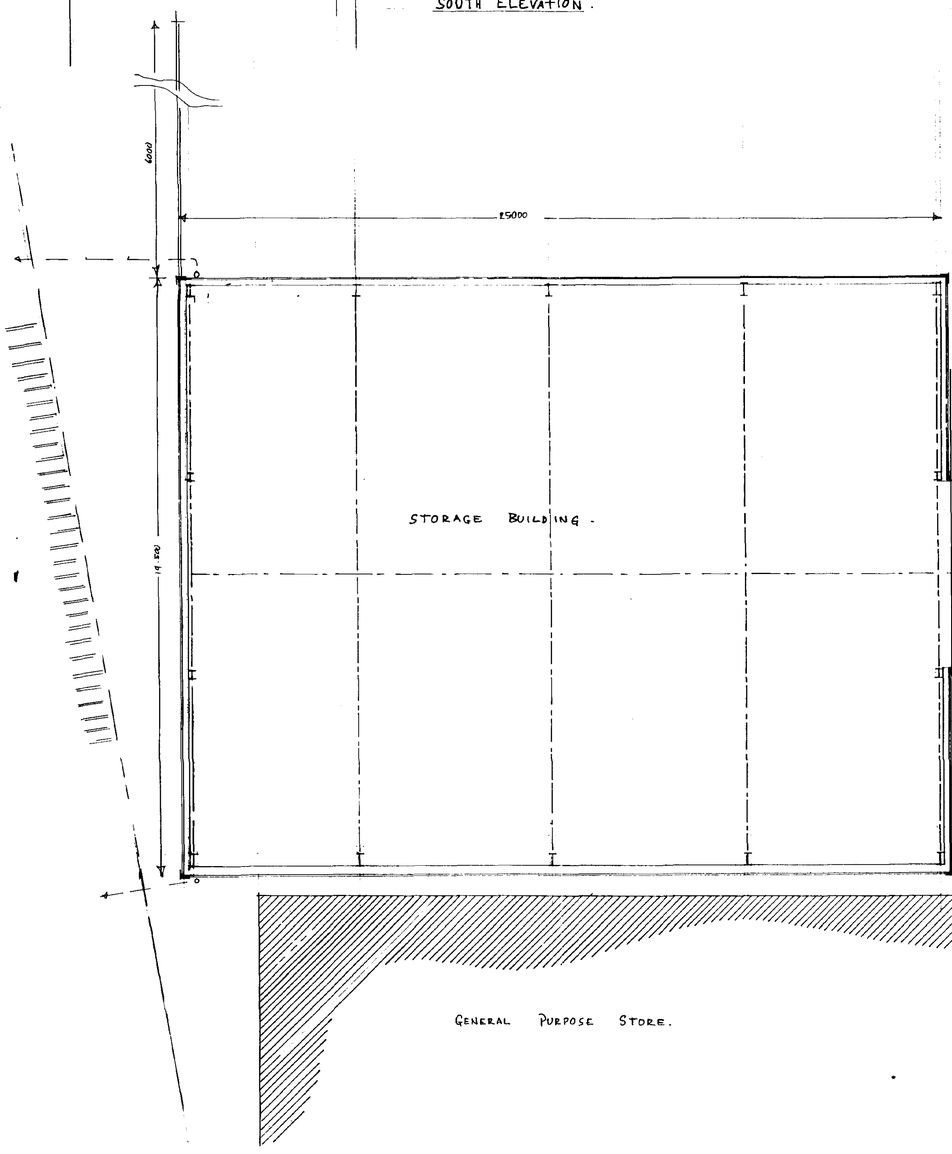

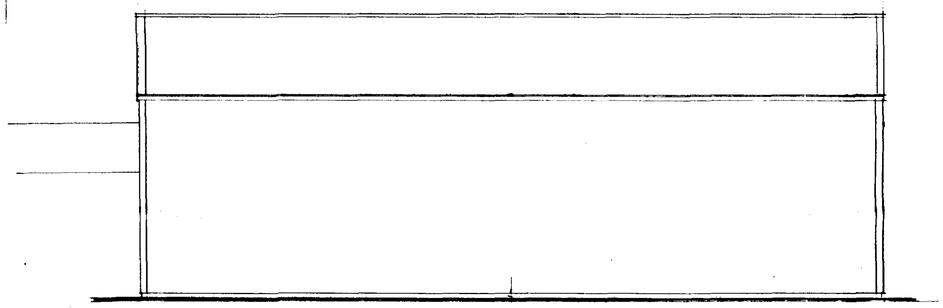

EAST ELEVATION.

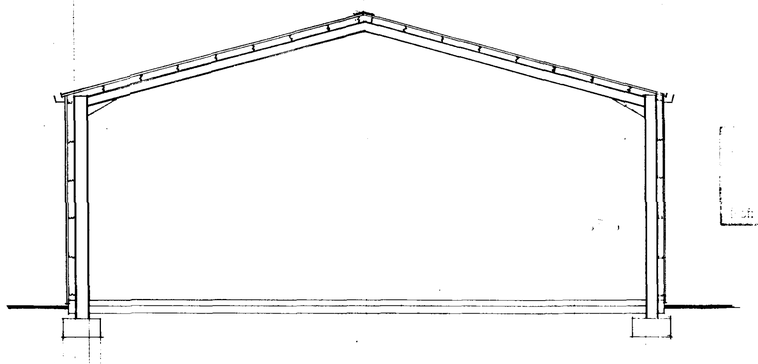

SECTION.

0142/98

PLAN

CONTRACTOR TO CHECK ALL DIMENSIONS ON SITE BEFORE WORK COMMENCES.


revision	date	init.	revision details

PODDINGTONS
Architectural Design Consultants
44 Double Street, Spalding, Lincs. PE11 2AB
Tel: 0775 761856 & 768296. Fax: 0775 710218

project
PROPOSED GENERAL PURPOSE AGRICULTURAL BUILDING AT CAMELGATE, SPALDING, LINCS., FOR MESSRS. T.F. BOWMAN & SON.


drawing
TOWN & COUNTRY PLANNING PURPOSES ONLY.

scale	drawing no
1:100	2826-1
date: FEB. '98.	drawn / checked

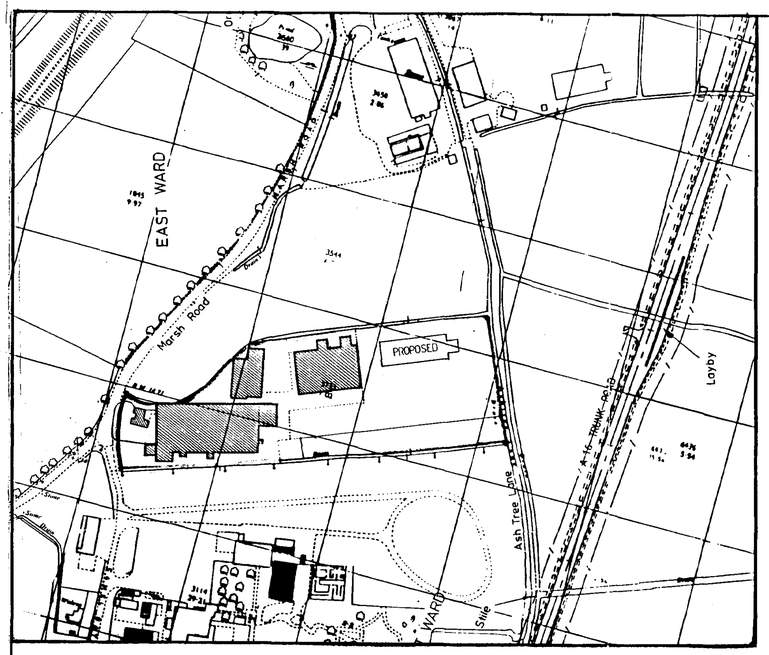

LOCATION PLAN 1:2500 SCALE

N

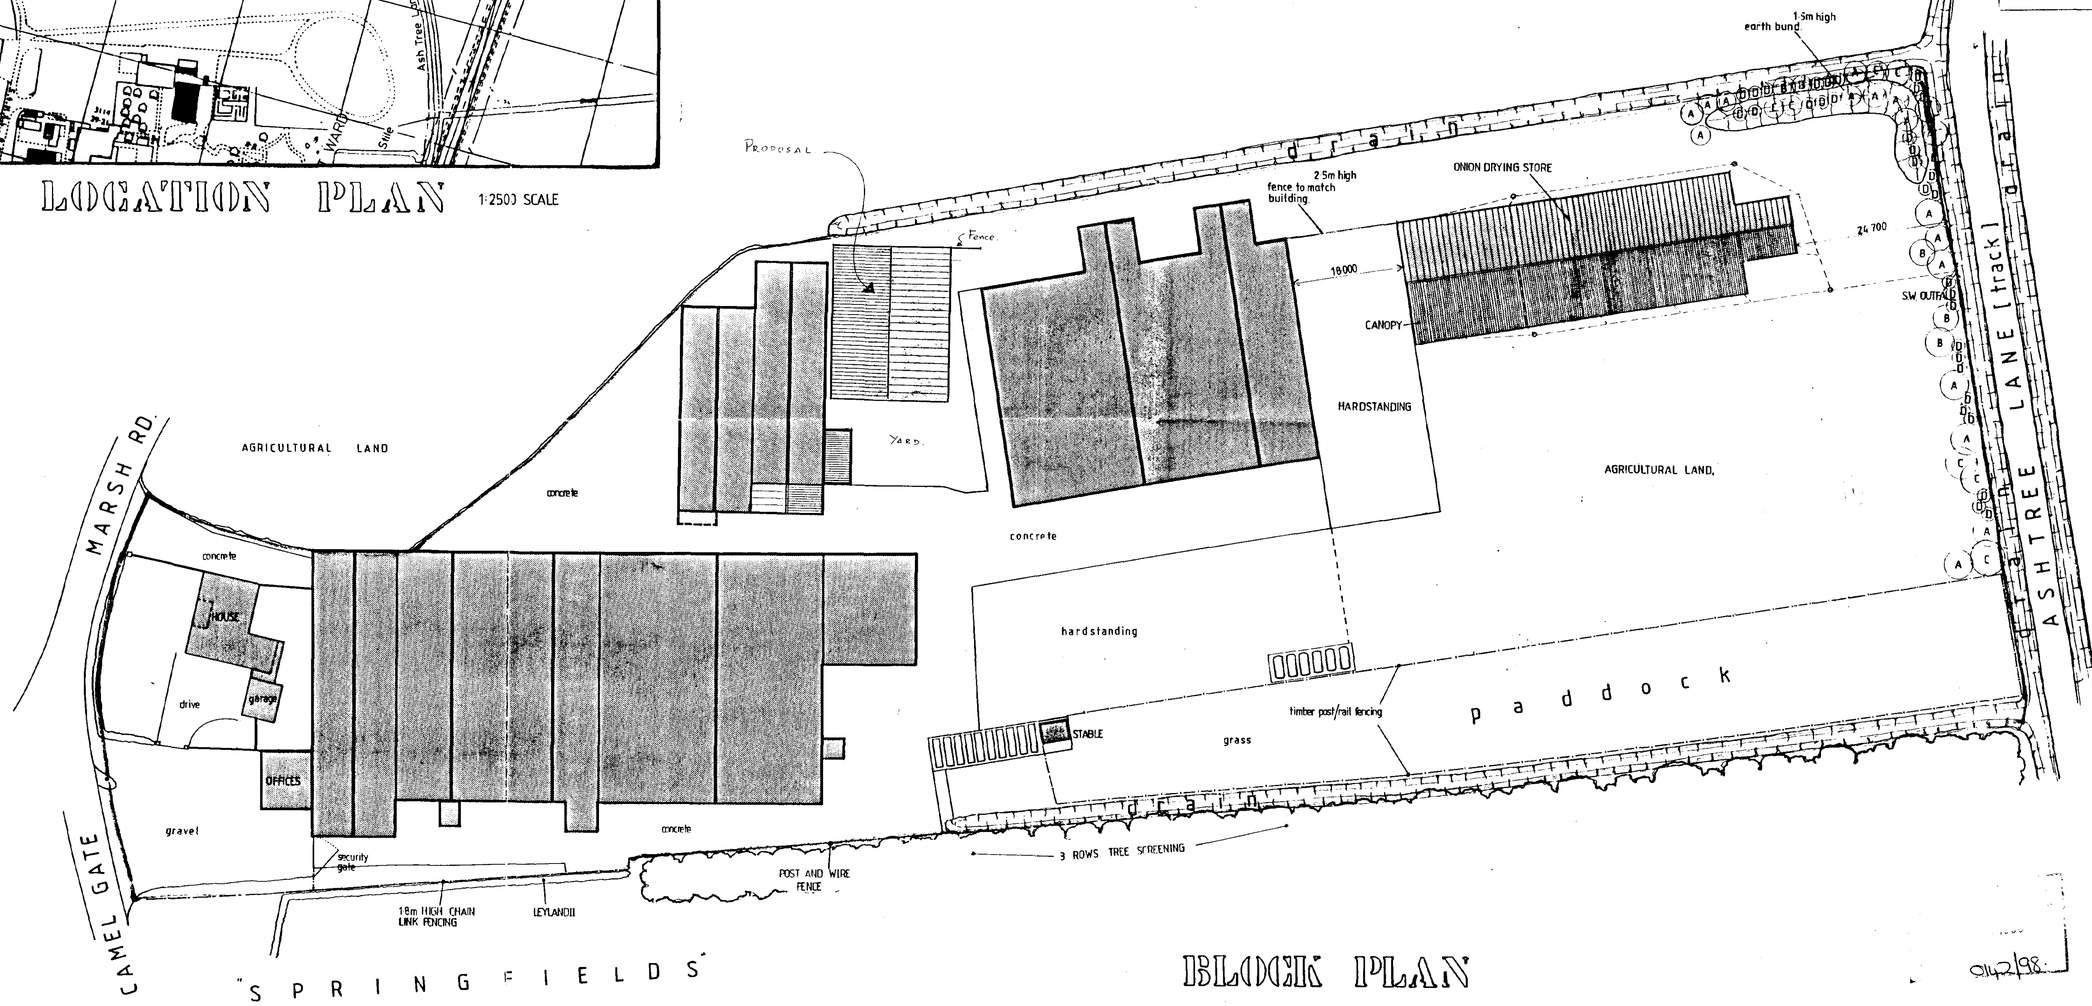

BLOCK PLAN
1:500

CONTRACTOR TO CHECK ALL DIMENSIONS ON SITE BEFORE WORK COMMENCES.

revision	date	init.	revision details
A	11.4.95	SCF	PROPOSED BUILDING MOVED
B	10.7.95	SCF	SW DRAIN ADDED

PODDINGTONS
Architectural Design Consultants

43 Double Street, Spalding, Lincs. PE11 2AA
Tel: 0775 761856 & 768296. Fax: 0775 710218

project
PROPOSED AGRICULTURAL STORE
"SPRINGFIELDS NURSERY"
CAMEL GATE, ROMAN BANK, SPALDING, LINCS.
FOR: T. F. BOWMAN AND SON

drawing
SITE AND LOCATION PLAN

scale
1:500 1:2500

drawing no.
2622/1 B

checked

PLANNING PLAN