
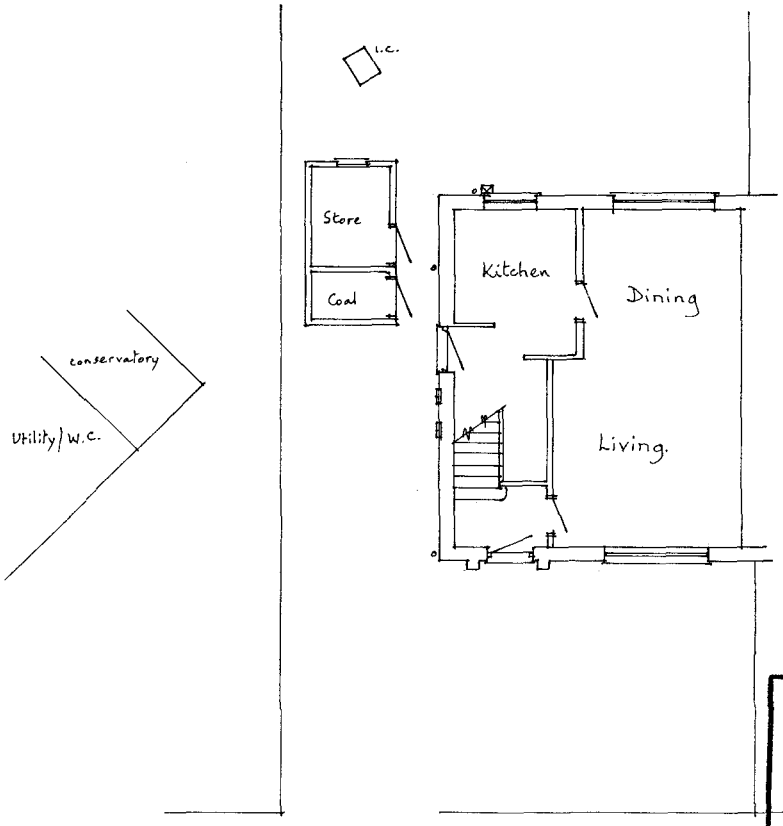


SOUTH HOLLAND DC
HOUSING & PLANNING
17 FEB 1999
Ref: 0145/99


DETERMINED
PLAN

Existing Ground Floor (Jan. 1999)


3, Edinburgh Drive, SPALDING.

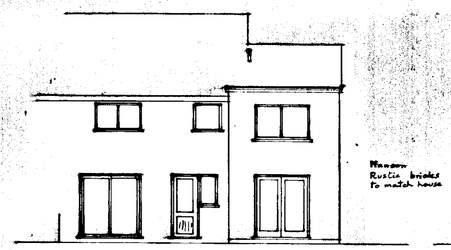

North

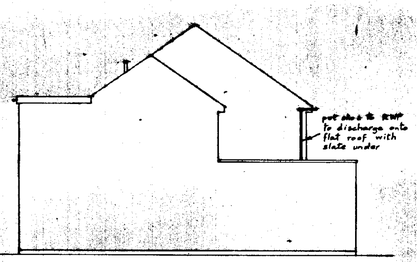


West

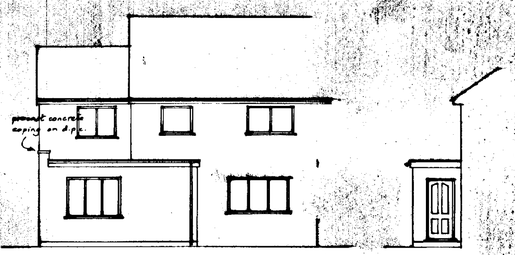


South

East

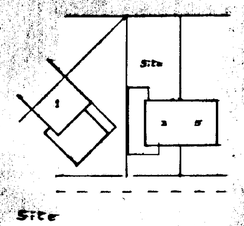


Site


Scale 1:500

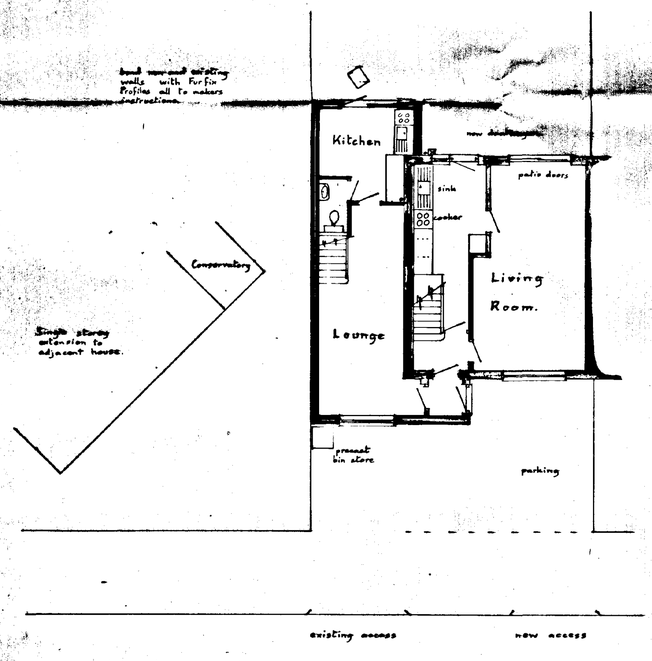

Ground Floor

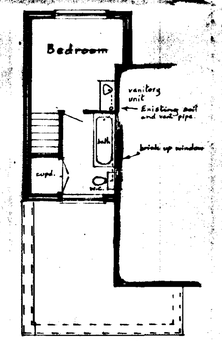

First Floor

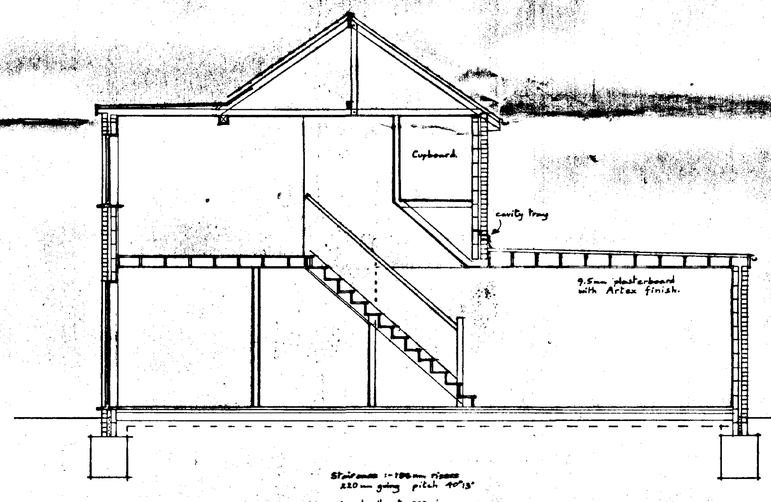

Section

APPROVED PLAN
Ref. A1

SOUTH HOLLAND DC
HOUSING & PLANNING
22 JUN 1999
Ref: 0145/99

Mr. and Mrs. Bullock,
3, Edinburgh Drive, SPALDING.

Extension.

Written dimensions to be used in preference to scaled, and all measurements to be verified by checking on site.

Local Authority Ref.
Planning

Building Regulations

Scale
1:100 1:50


Drawing No.
990617

Date
June 1999


A. ROFFE
BUILDING DESIGN & PLANS
1, Green Lane,
SPALDING, Lincs. PE11 2YB
Tel: 01775-723 680

BLANKETT


2141 4957

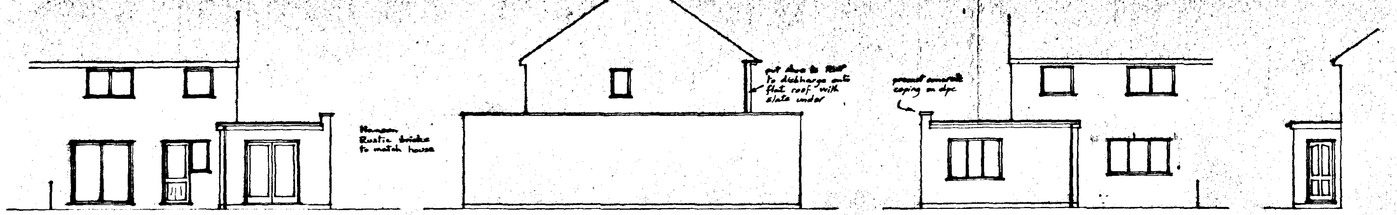


North West South East

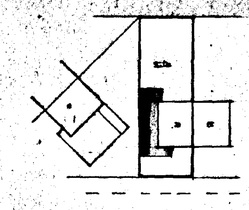


Site Plan Scale 1:500

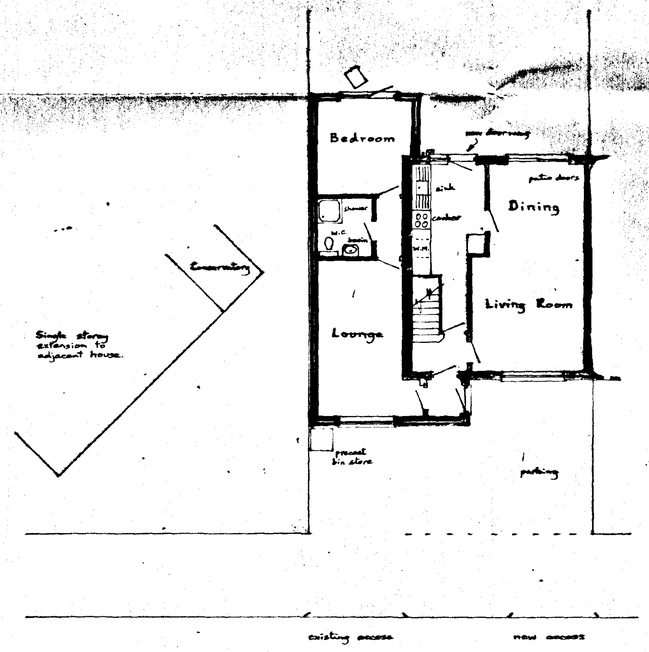

Ground Floor

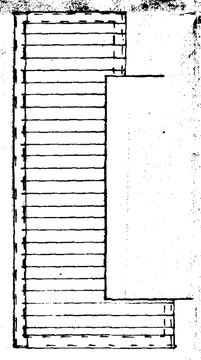

Roof Plan

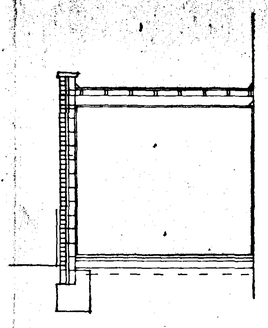

Section

DETERMINED PLAN

SOUTH HOLLAND DC
HOUSING & PLANNING
17 FEB 1999
Ref: 0145/99

Mr. and Mrs. Bullock,
3, Edinburgh Drive, SPALDING.
Extension.

Written dimensions to be used in preference to scaled, and all measurements to be verified by checking on site.	Scale 1:100 & 1:50
Local Authority Ref. Planning	Drawing No. 9902 12
Building Regulations	Date Feb. 1999

A. ROFFE
BUILDING DESIGN & PLANS
1, Green Lane,
SPALDING, Lincs. PE11 2YB
Tel: 01775-723 680
©

SUMMITT
2141.495T