


Contractor to check all Dimensions on site prior to ordering materials / commencing work.Do Not Scale from this Drawing - If in doubt then please ask

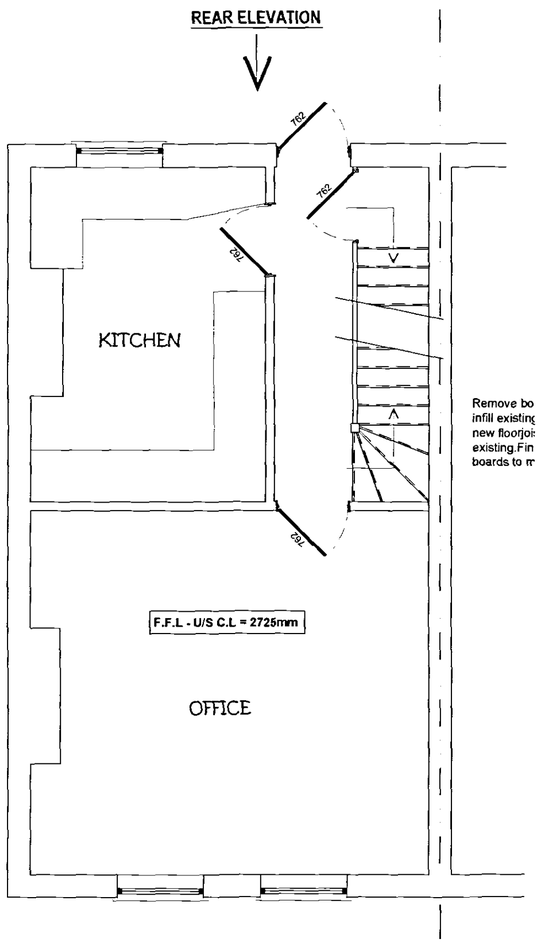


EXISTING FIRST FLOOR PLAN
Scale 1:50

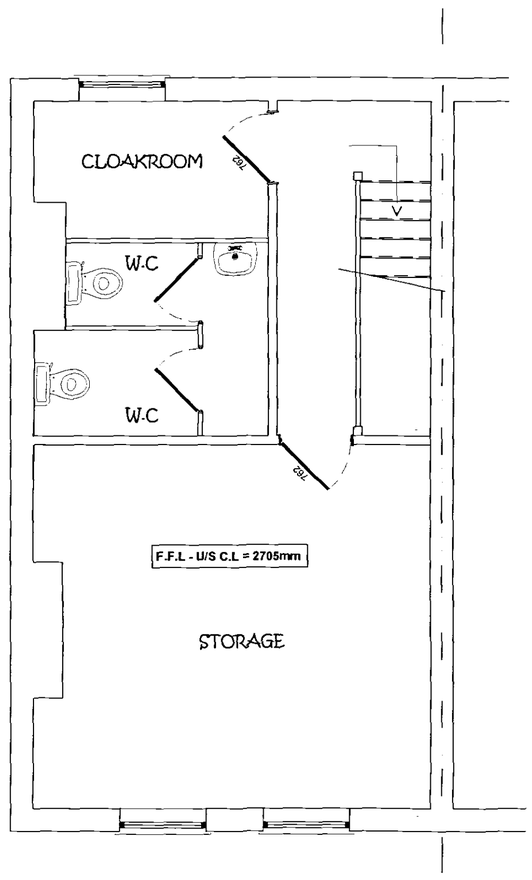

EXISTING SECOND FLOOR PLAN
Scale 1:50

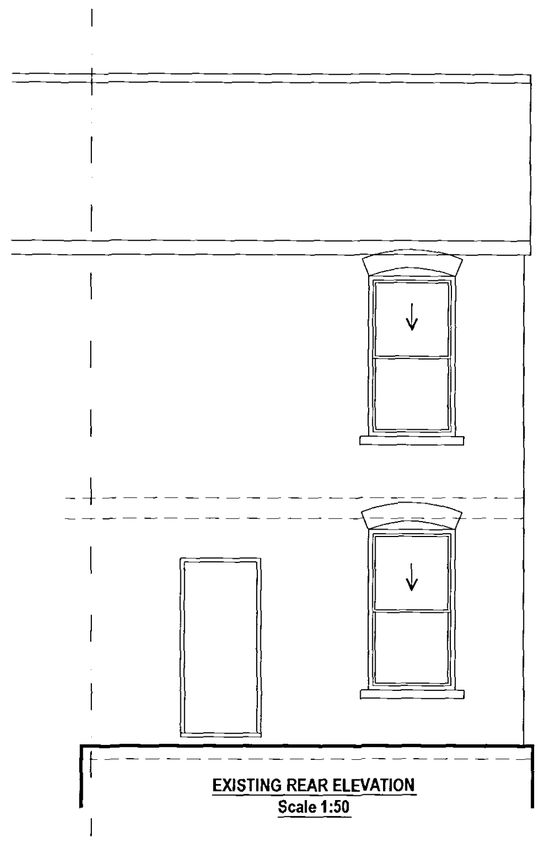

EXISTING REAR ELEVATION
Scale 1:50

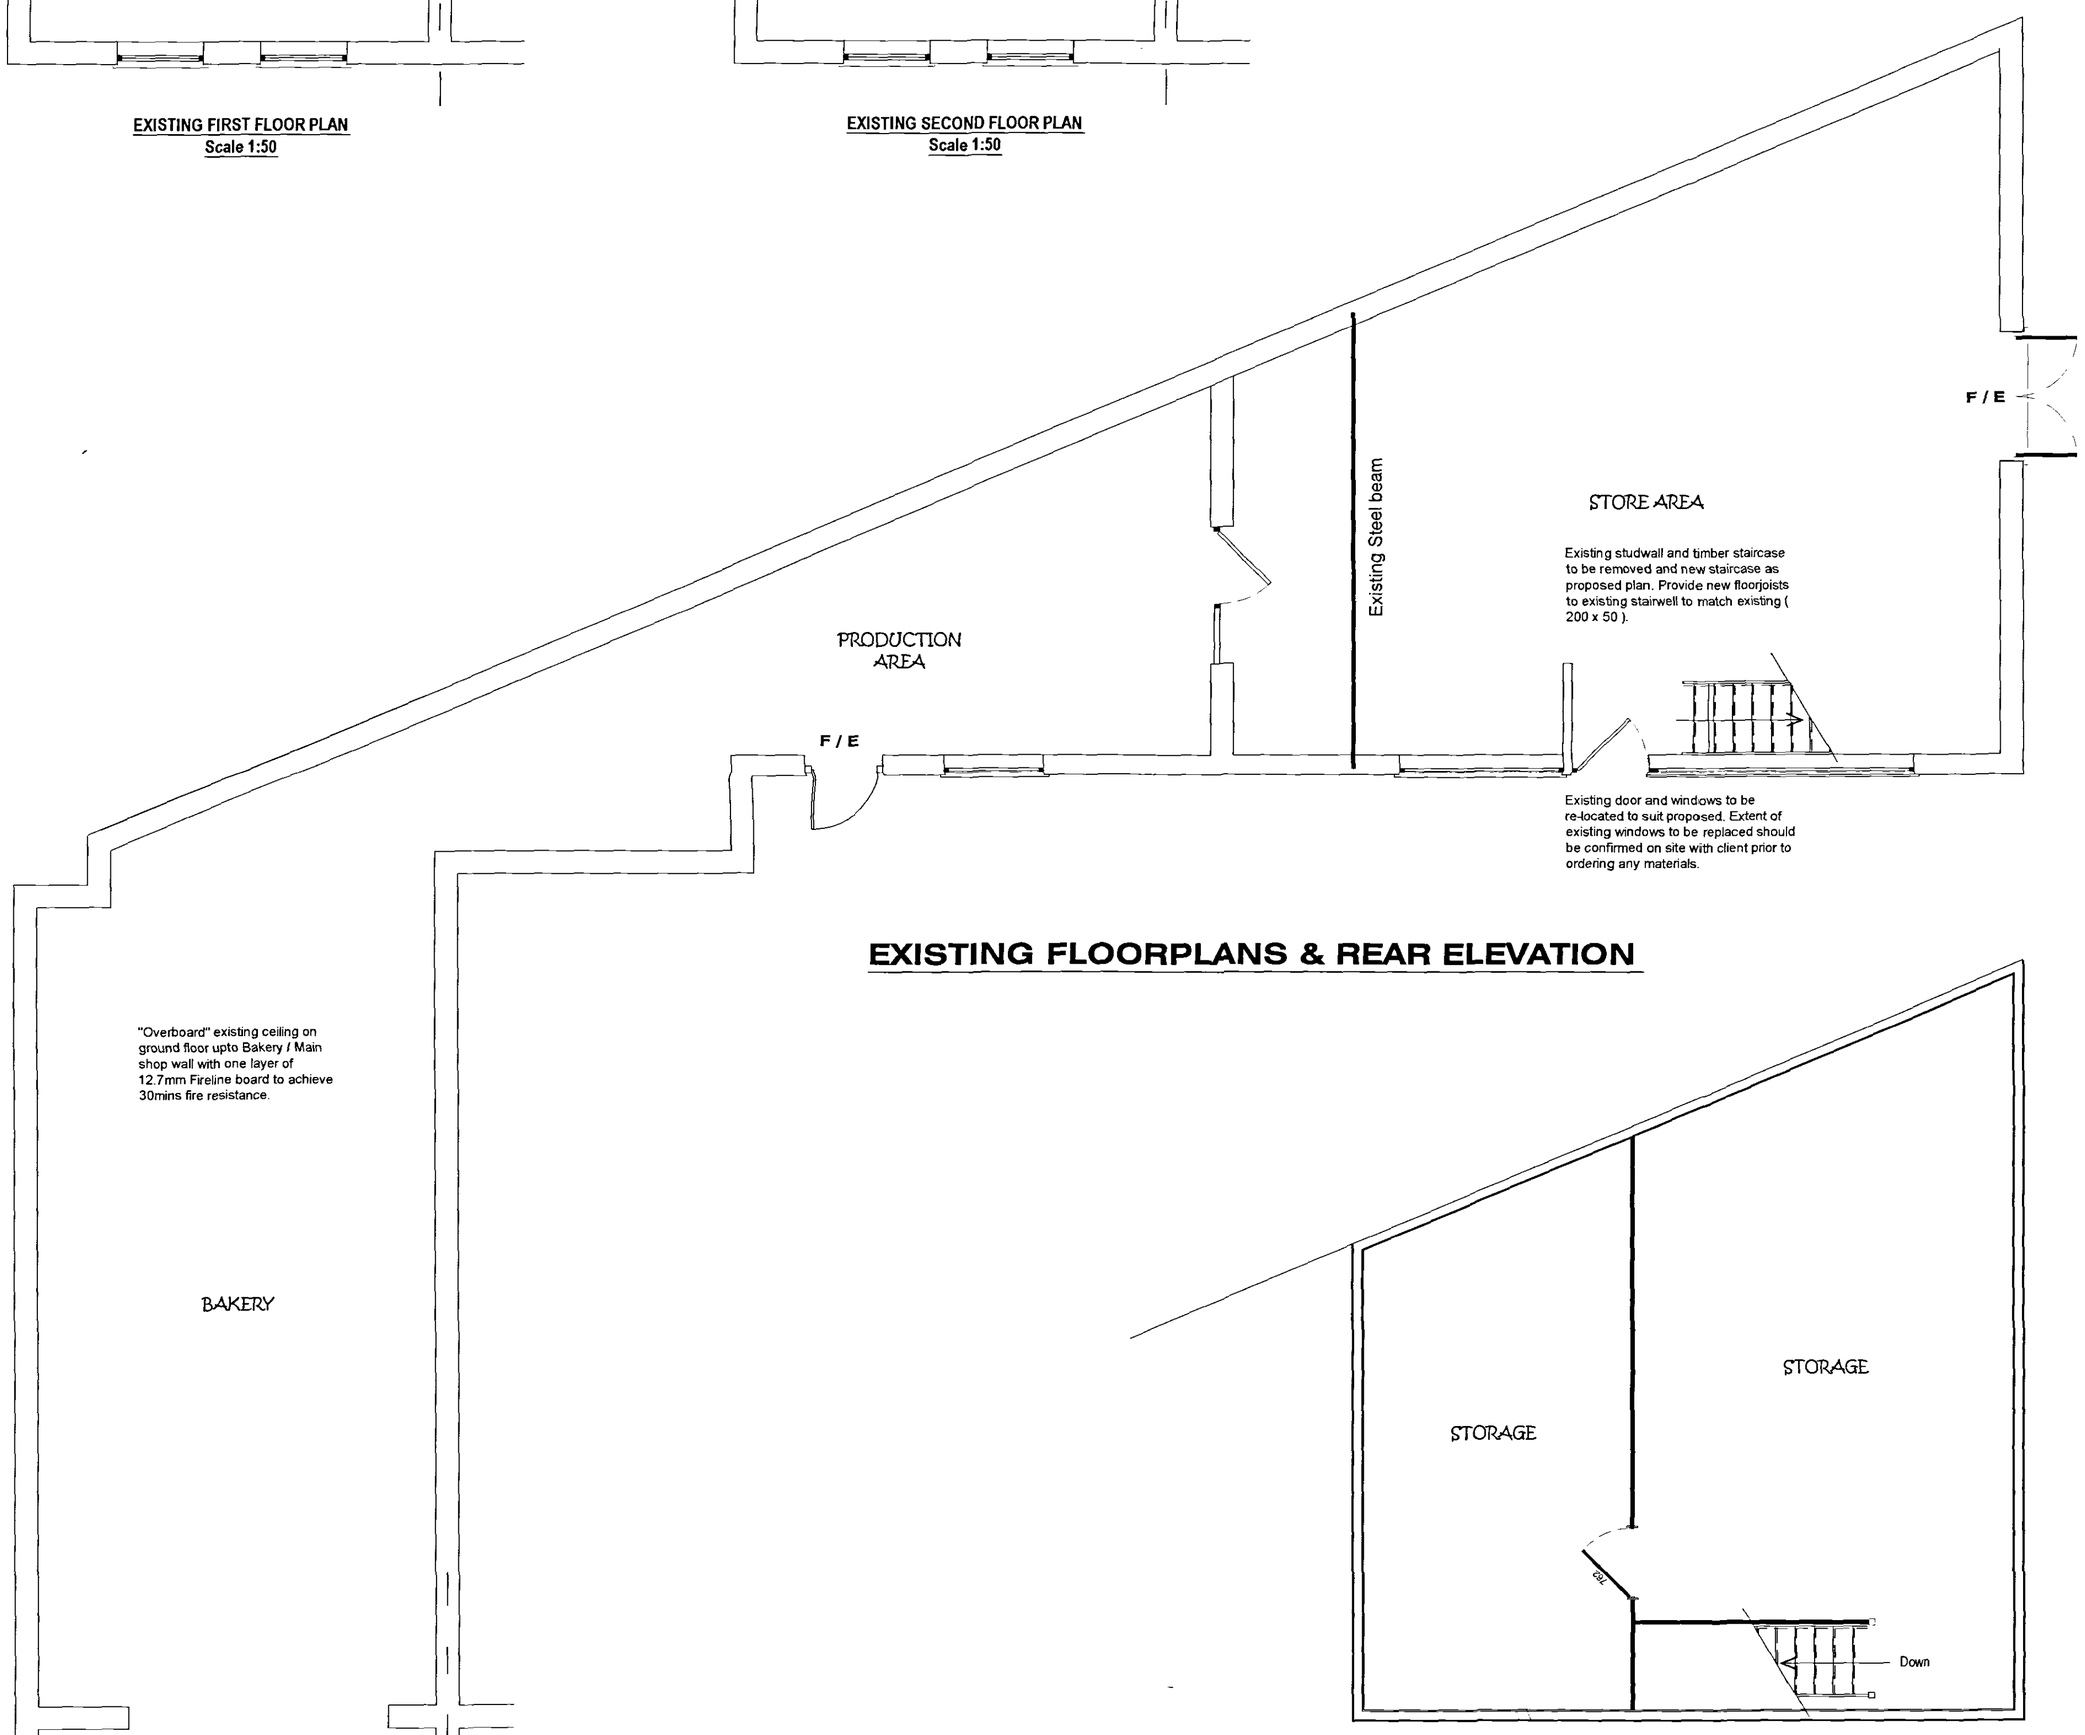

EXISTING GROUND FLOOR PLAN
Scale 1:50

EXISTING FLOORPLANS & REAR ELEVATION

EXISTING FIRST FLOOR PLAN ABOVE STORE AREA
Scale 1:50

DETERMINED PLAN

REV DESCRIPTION:

PLEASE NOTE:
Due to areas of the structure being covered, unexposed or otherwise inaccessible the notes / specifications of existing materials are subject to confirmation of site when it is feasible to expose the relevant areas of construction.

Planning & Development
- 4 FEB 2004
Ref 0146/04

GENERAL CONDITIONS
Contractors are responsible for checking all dimensions on site when work commences and before ordering any materials.Any discrepancies should be brought to the attention of the Client for remedial action before commencing further.

All details shown are based on typical site conditions for that area, any abnormal conditions should be brought to the attention of the Client and Local Authority.

The notes shown are mainly to cover the requirements of Building Regulations and should not be treated as full specification.

No allowance has been made for any Structural Calculations,a "SAP" calculation, Soil Investigation or Flood Risk Assessment.If deemed necessary then these will be a chargeable extra.All steel beam sizes shown on drawing are all subject to confirmation from Structural Engineer.

All materials not specified to be of a standard suitable for the work proposed and be fit for purpose.All work to be in accordance with good building practise and all necessary BS codes for Workmanship on Building Sites.

remway design Ltd
Plans drawn for Local Authority - Planning permission & Building Control
3, Rembrandt Way
Spalding
Lincs
PE11 3HX
Tel: 07815 112 058
Fax: 01775 768 921
e-mail: jason@remwaydesign.co.uk

Project: Proposed 2no. Flat Conversions above Existing " Buns Bakery Shop "

Client: Mr S Polyak
22 Rotten Row
Pinchbeck
PE11 3RH

Date: dec'03 | DRG No. : SP01 | REV: