Ordnance Survey®

OS Sitemap®

DRG No: MF001/LP1



Produced 08.02.2010 from the Ordnance Survey National Geographic Database and incorporating surveyed revision available at this date. © Crown Copyright 2010.

Reproduction in whole or part is prohibited without the prior permission of Ordnance Survey.

Ordnance Survey, the OS Symbol and OS Sitemap are registered trademarks of Ordnance Survey, the national mapping agency of Great Britain.

The representation of a road, track or path is no evidence of a right of way.

The representation of features as lines is no evidence of a property boundary.

Part or all of this OS Sitemap is enlarged from mapping produced at one or more of the following scales: 1:1250, 1:2500, 1:10000.


Metres
0 20 40

Scale 1:1250


Supplied by: **Bookmark Spalding Ltd**
Serial number: 00094200
Centre coordinates: 525468.5 322533.25

Further information can be found on the *OS Sitemap Information leaflet* or the Ordnance Survey web site: www.ordnancesurvey.co.uk


SHDC
Planning & Development
14 FEB 2010
0146 10

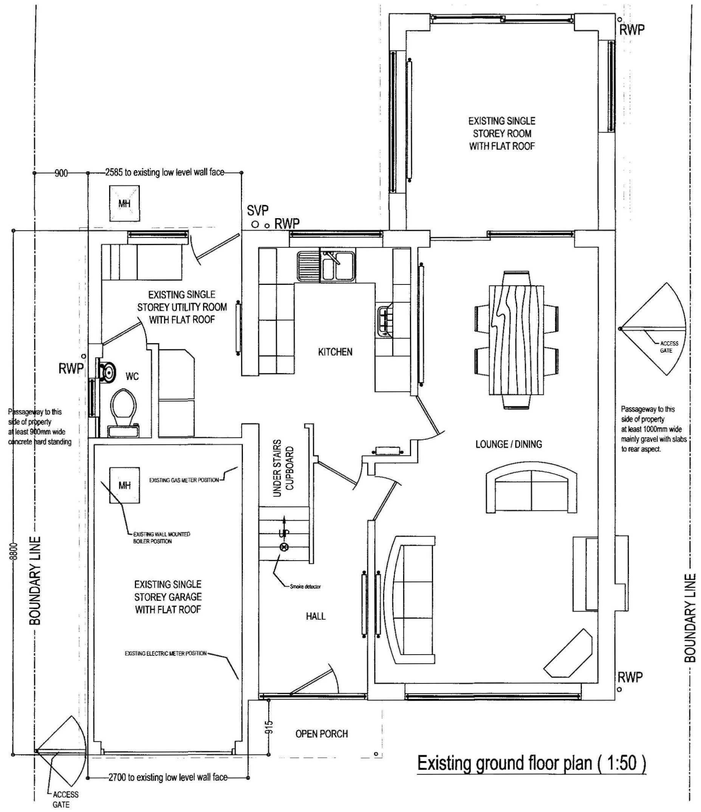

Existing ground floor plan (1:50)

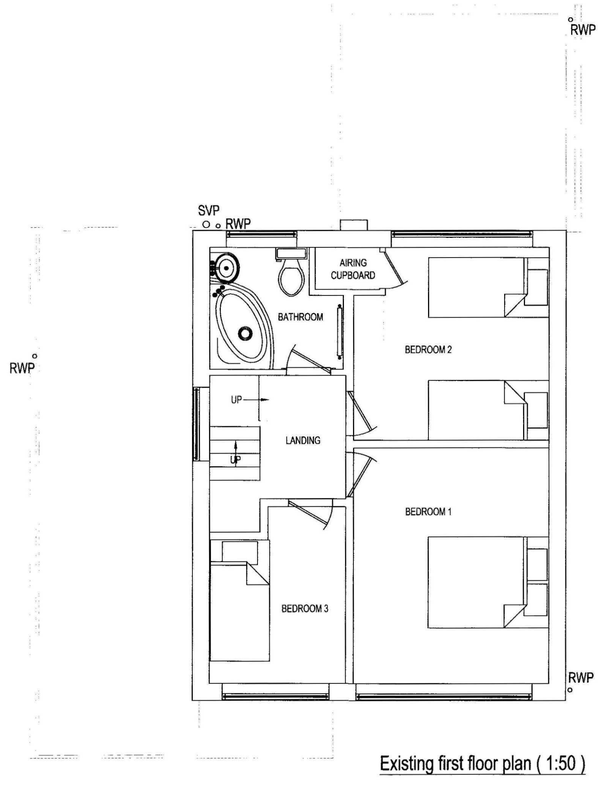


Existing first floor plan (1:50)

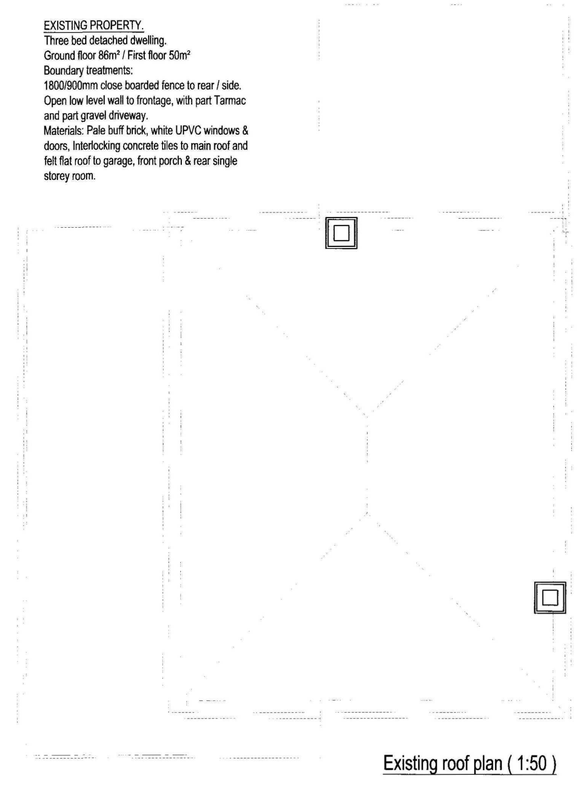


Existing roof plan (1:50)


EXISTING PROPERTY.
Three bed detached dwelling.
Ground floor 86m² / First floor 50m²
Boundary treatments:
1800/900mm close boarded fence to rear / side.
Open low level wall to frontage, with part Tarmac and part gravel driveway.
Materials: Pale buff brick, white UPVC windows & doors, Interlocking concrete tiles to main roof and felt flat roof to garage, front porch & rear single storey room.

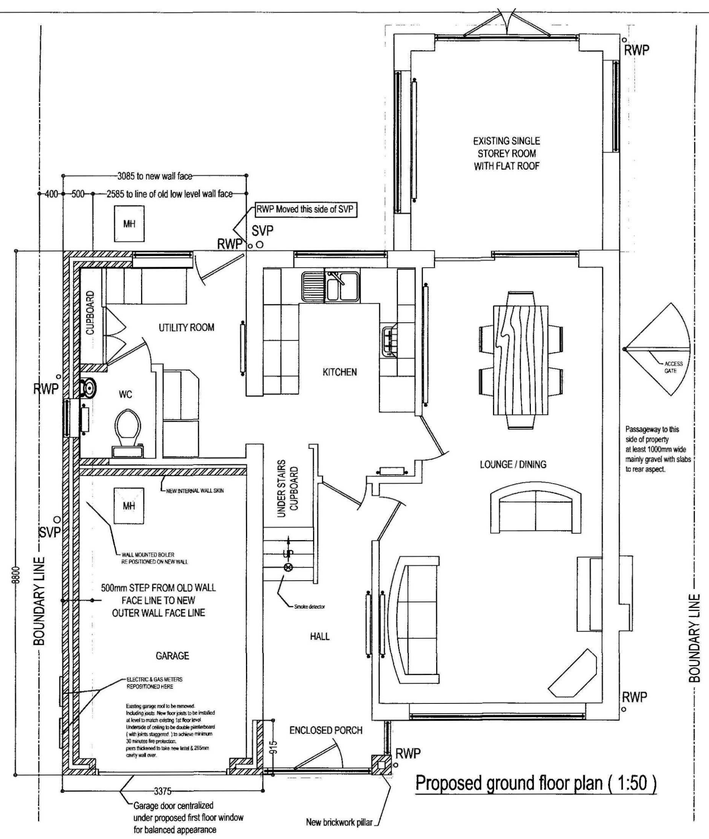

Proposed ground floor plan (1:50)

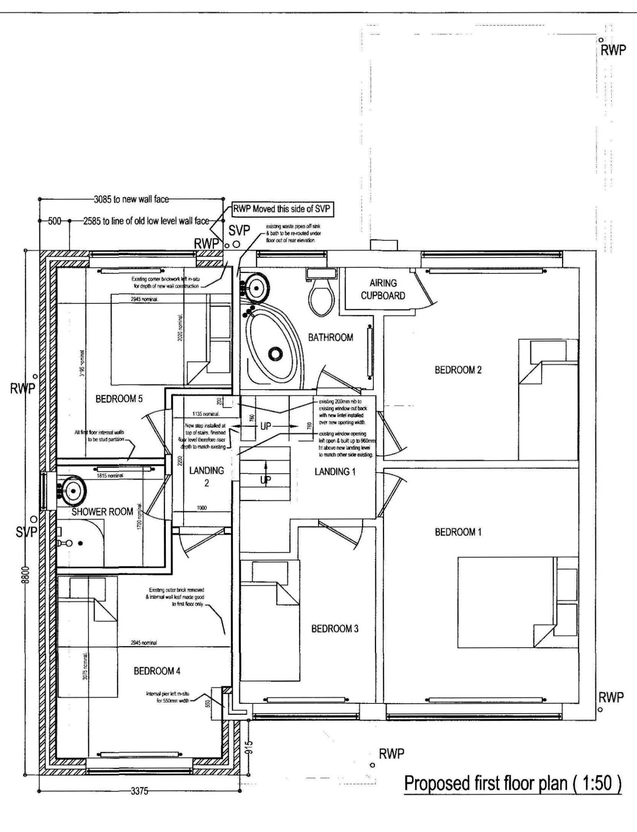

Proposed first floor plan (1:50)

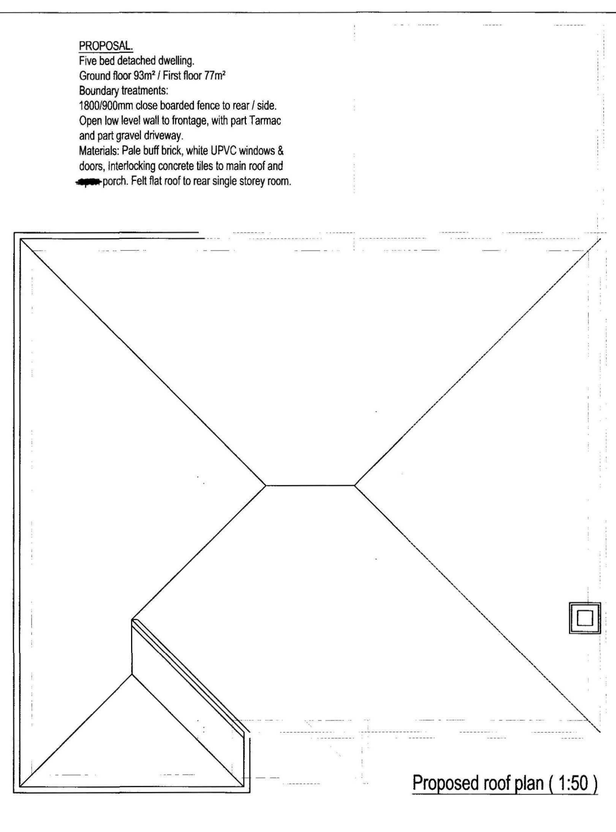


Proposed roof plan (1:50)

PROPOSAL.
Five bed detached dwelling.
Ground floor 93m² / First floor 77m²
Boundary treatments:
1800/900mm close boarded fence to rear / side.
Open low level wall to frontage, with part Tarmac and part gravel driveway.
Materials: Pale buff brick, white UPVC windows & doors, Interlocking concrete tiles to main roof and porch. Felt flat roof to rear single storey room.

Do Not Scale - If in Doubt - Ask

Do not scale from this drawing. Use figured dimensions only.
Dimensions in mm unless otherwise stated.
Contractors are responsible for taking and checking site dimensions.

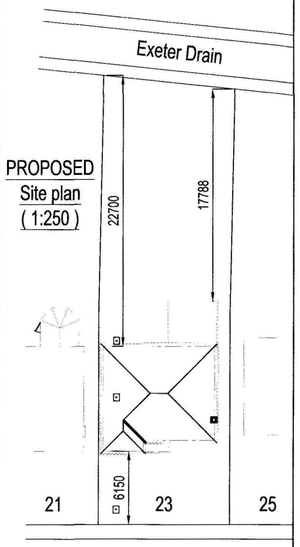

Exeter Drive

Rev. A. - Enclosed Entrance Porch Added. - Feb '10

Revision:	Description:	Date:

Contract:
Mr & Mrs M. Felts
23 Exeter Drive
Spalding

Title:
Proposed Extension & Alterations.
Existing Floor & Roof Plans
+ Proposed Floor & Roof Plans


Drawing Status
Planning Drg

Drawn By:	Checked By:	
MJF	-	
Date:	Scale:	Plot Size:
January 2010	1:50 UNO	@ A1
Drawing No.		Rev.
MF001 / 01		A

Planning & Environment
7 4 FEB 2010
0146-10




Existing West Elevation - Front (1:100)

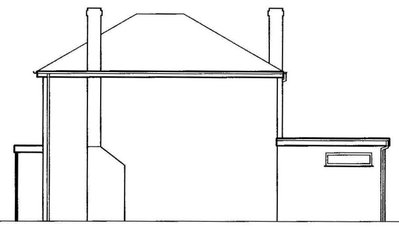


Existing South Side Elevation (1:100)




Existing East Elevation - Rear (1:100)

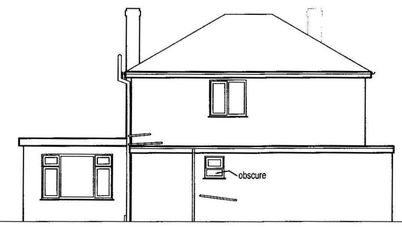

Existing North Side Elevation (1:100)

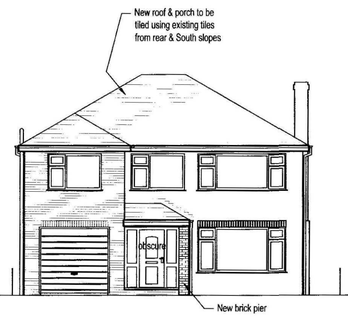


Proposed West Elevation - Front (1:100)

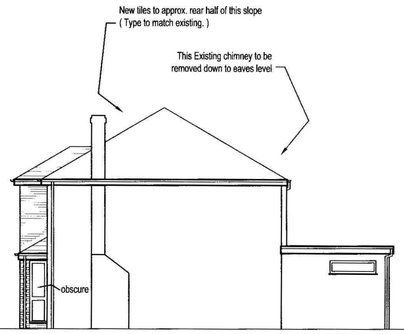

Proposed South Side Elevation (1:100)



Proposed East Elevation - Rear (1:100)

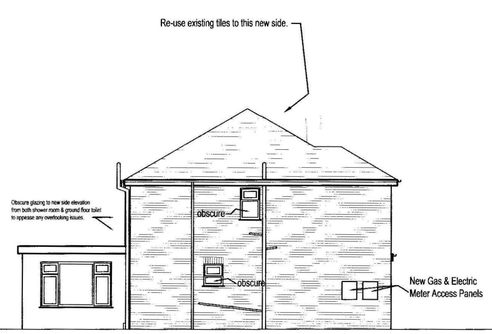

Proposed North Side Elevation (1:100)

Do Not Scale - If in Doubt - Ask

Do not scale from this drawing. Use figured dimensions only.
Dimensions in mm unless otherwise stated.
Contractors are responsible for taking and checking site dimensions.

Revision:	Description:	Date:
Rev. A.	- Enclosed Entrance Porch Added.	- Feb '10

Contract:

Mr & Mrs M. Felts
23 Exeter Drive
Spalding

Title:

Proposed Extension & Alterations.
Existing Elevations
+ Proposed New Elevations

Drawing Status: Planning Drg

Drawn By:	Checked By:	
MJF	-	
Date:	Scale:	Plot Size:
January 2010	1:100	@ A1
Drawing No.		Rev.
MF001 / 02		A

SHDC
Planning
24 FEB 2010
Ref: S/146/10