




SOUTH ELEVATION

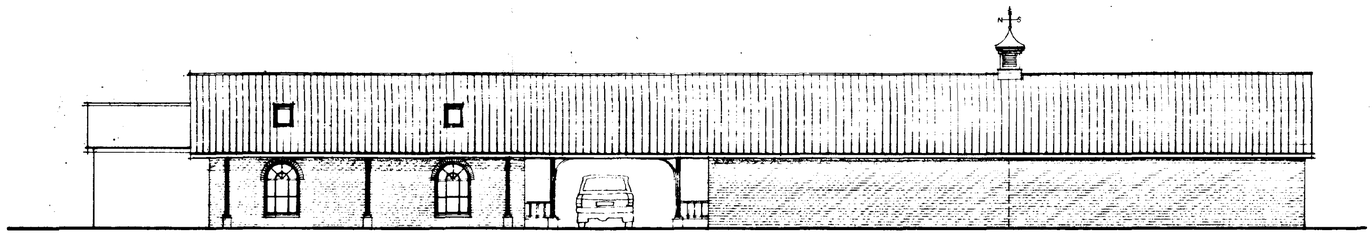


EAST ELEVATION

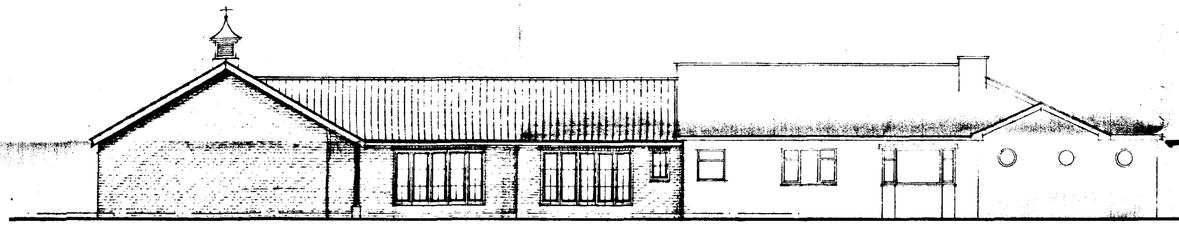

NORTH ELEVATION

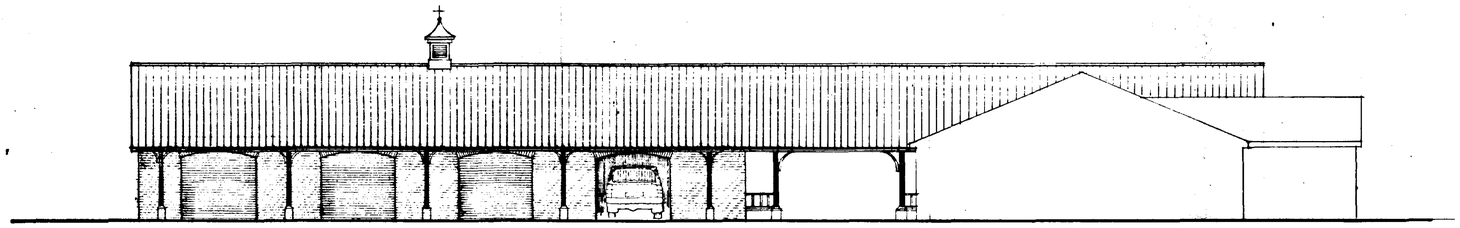

WEST ELEVATION

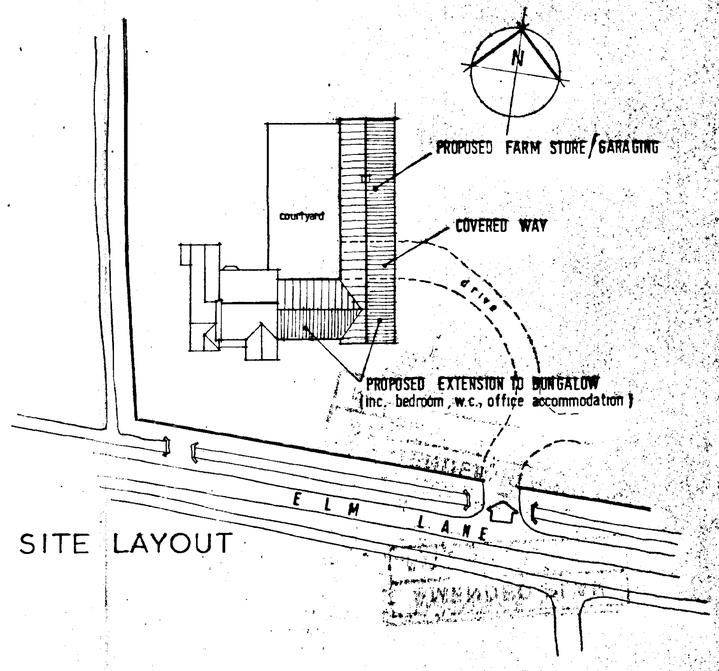

SITE LAYOUT

SOUTH HOLLAND DC
HOUSING & PLANNING
24 JUN 1998
148/98

AMENDED PLAN
Ref. A/1

Moulton Design
Planning & Architecture
65 East Cob Gate, Moulton, Lincolnshire PE12 6QF
Tel / Fax 01406 370081 Principal : Alan J. Finch

PROPOSED EXTENSION & FARM STORE
HEATHERDOWN, ELM LANE
SPALDING


for Mr. N. PETER

ELEVATIONS
SITE PLAN

scales 1 : 100 / 1 : 500 date MAY 1998

drawn Alan J. Finch dwg no. 9804103/ 02

35 9.90 o/a

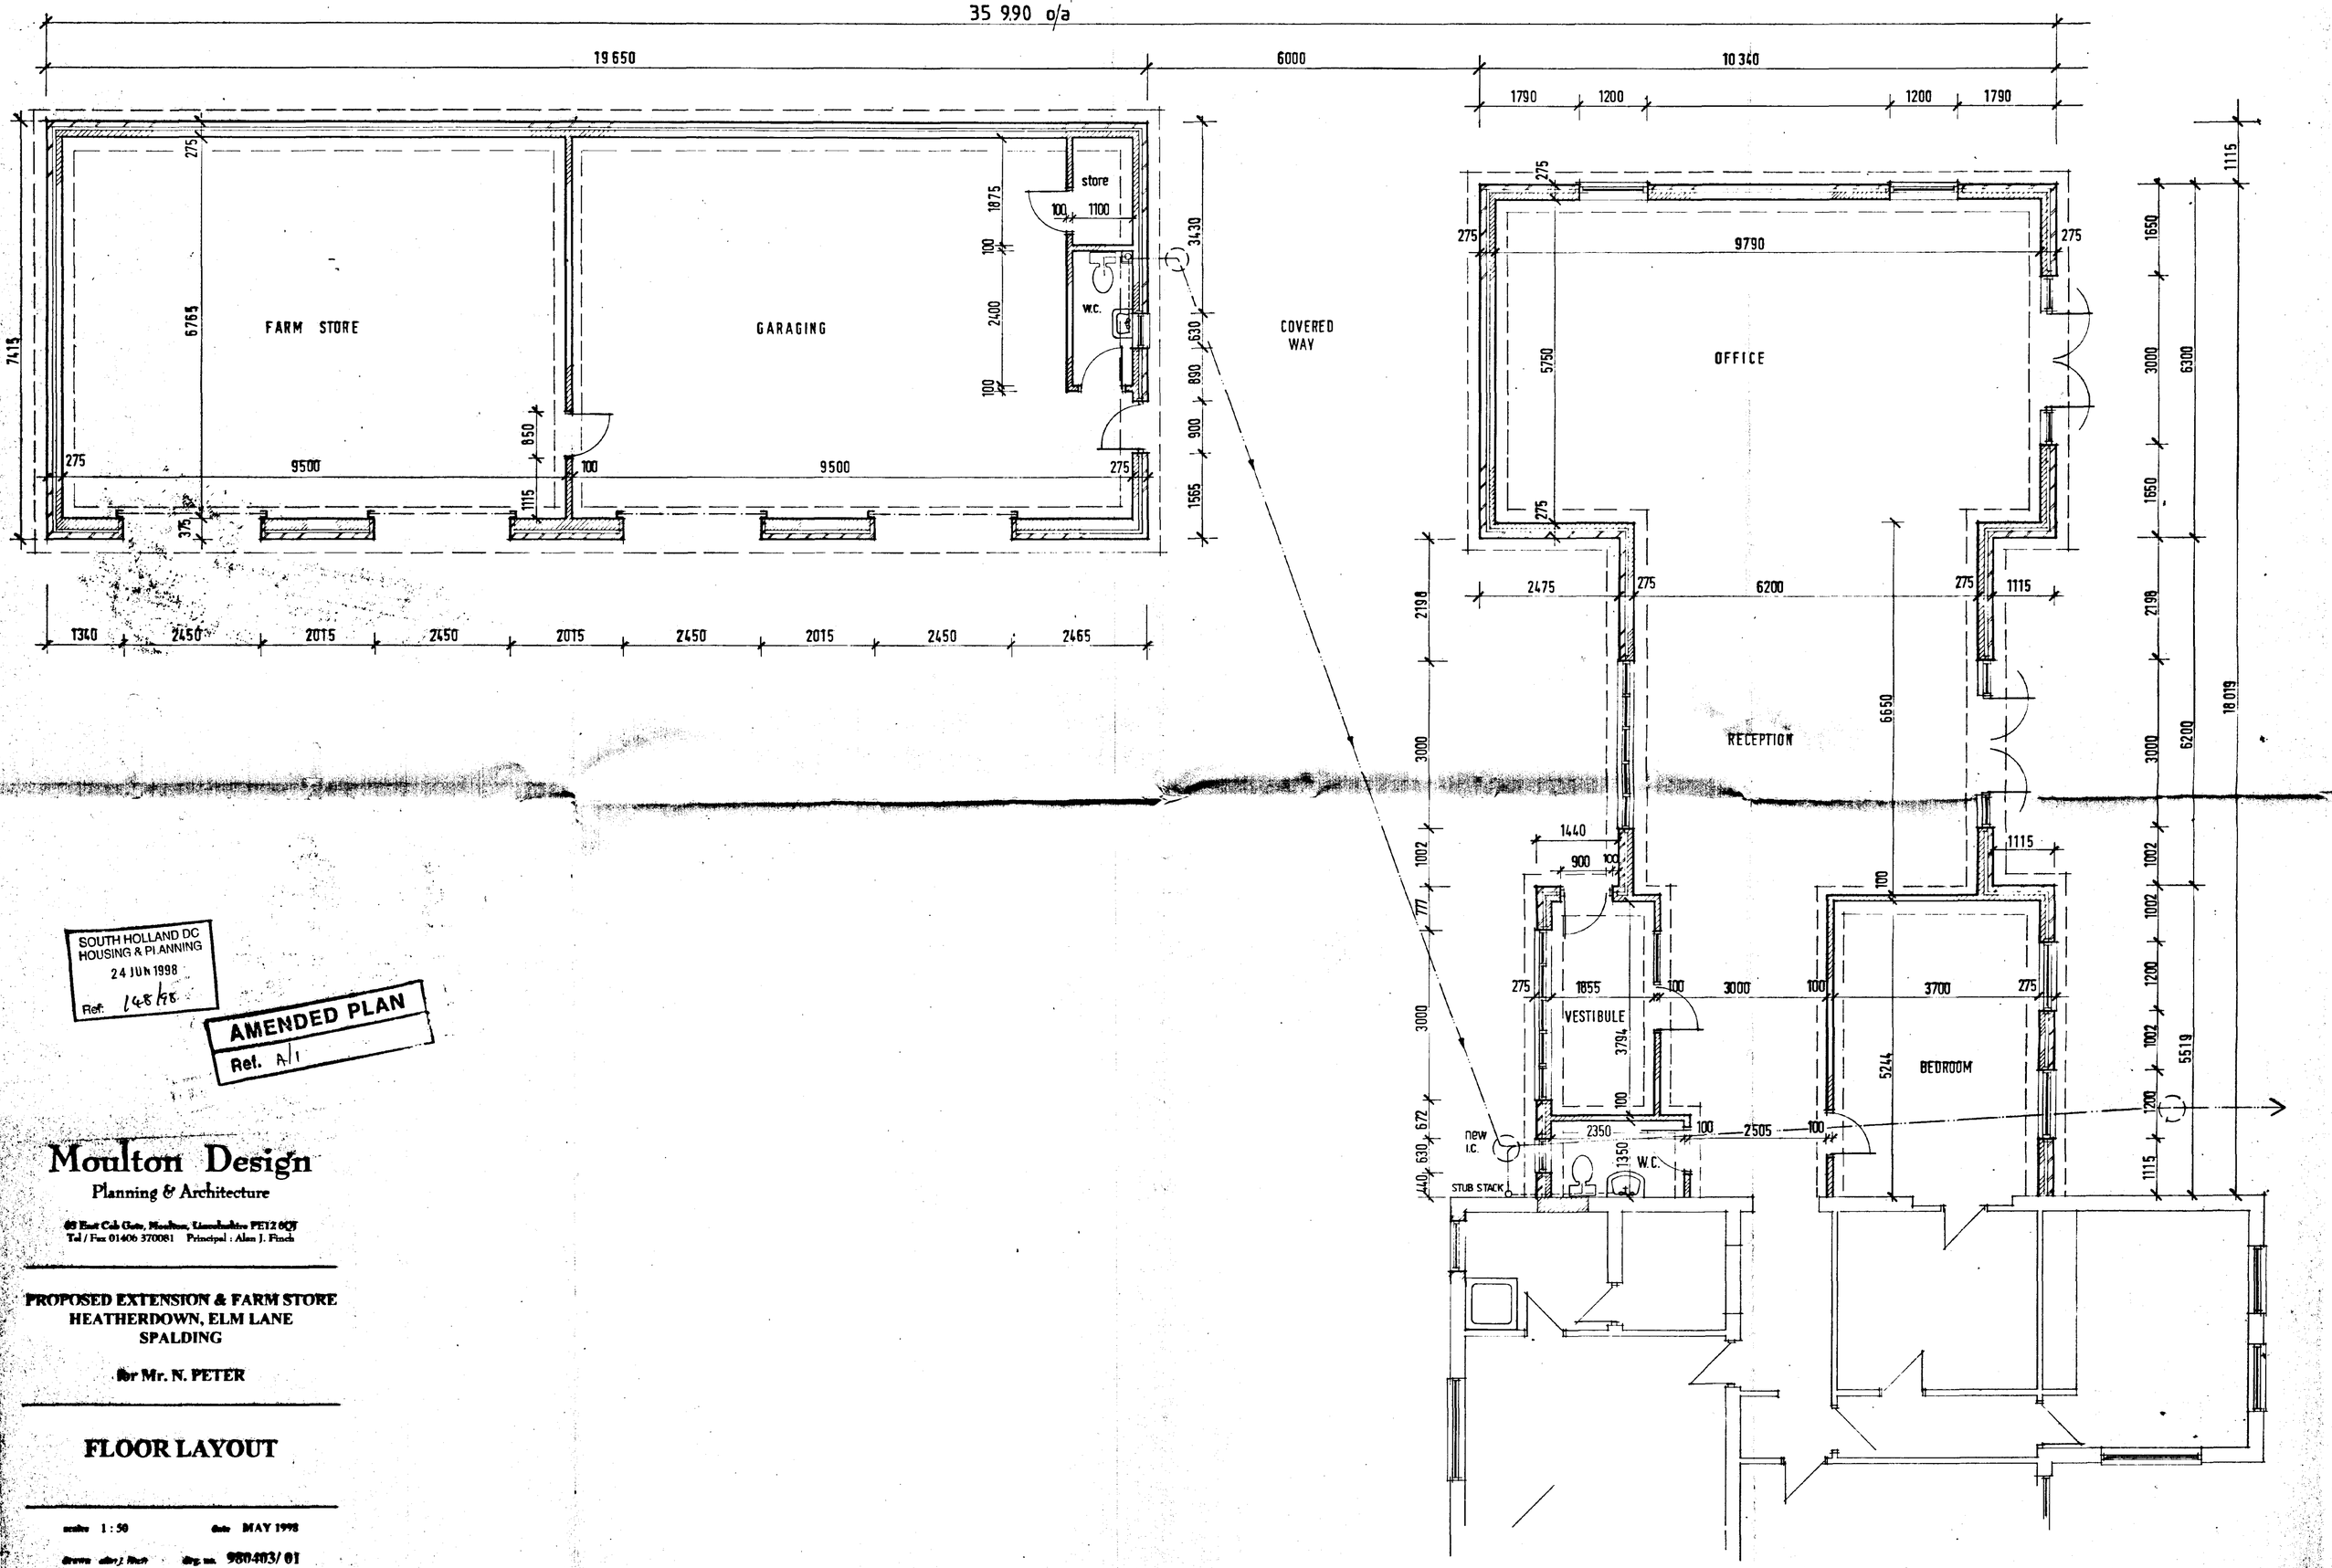

SOUTH HOLLAND DC
HOUSING & PLANNING
24 JUN 1998
Ref. 148/98

AMENDED PLAN
Ref. A/1

Moulton Design
Planning & Architecture

68 East Cob Gate, Moulton, Lincolnshire PE12 6QF
Tel / Fax 01406 370081 Principal : Alan J. Finch


PROPOSED EXTENSION & FARM STORE
HEATHERDOWN, ELM LANE
SPALDING

for Mr. N. PETER


FLOOR LAYOUT

scales 1 : 50 date MAY 1998


drawn alan j. finch dwg no. 980403/ 01

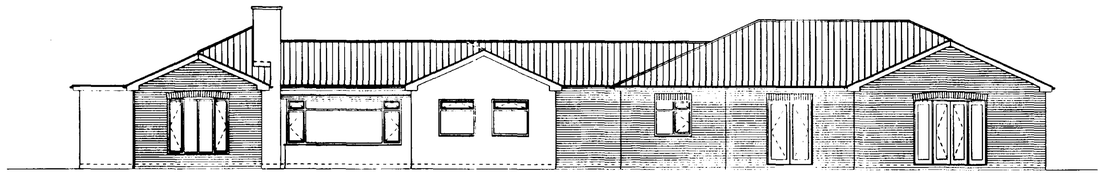


SOUTH ELEVATION 1:100 (PROPOSED)

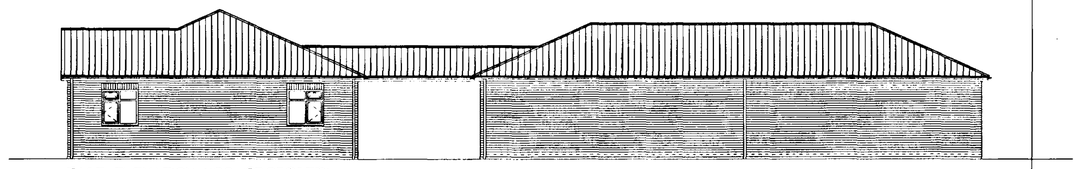


EAST ELEVATION 1:100 (PROPOSED)

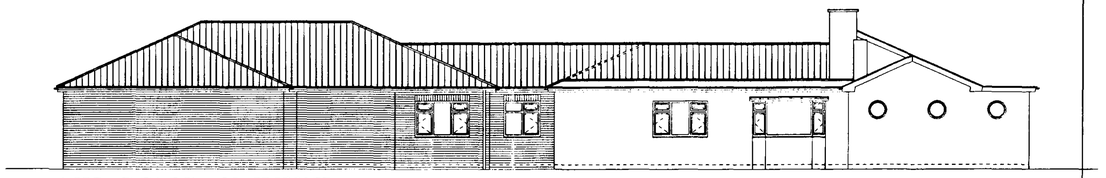


NORTH ELEVATION 1:100 (PROPOSED)

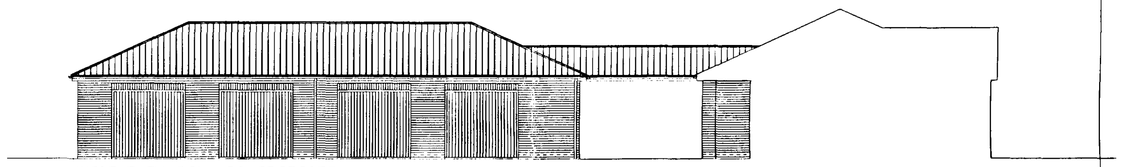

WEST ELEVATION 1:100 (PROPOSED)

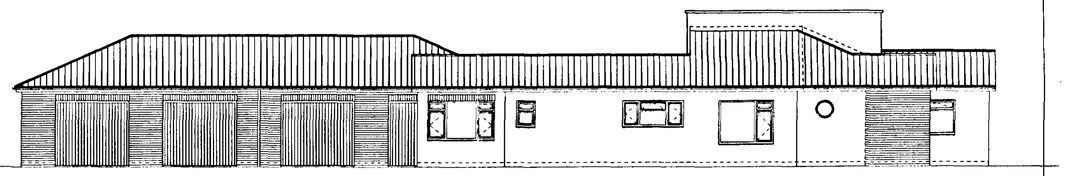

WEST ELEVATION 1:100 (PROPOSED)

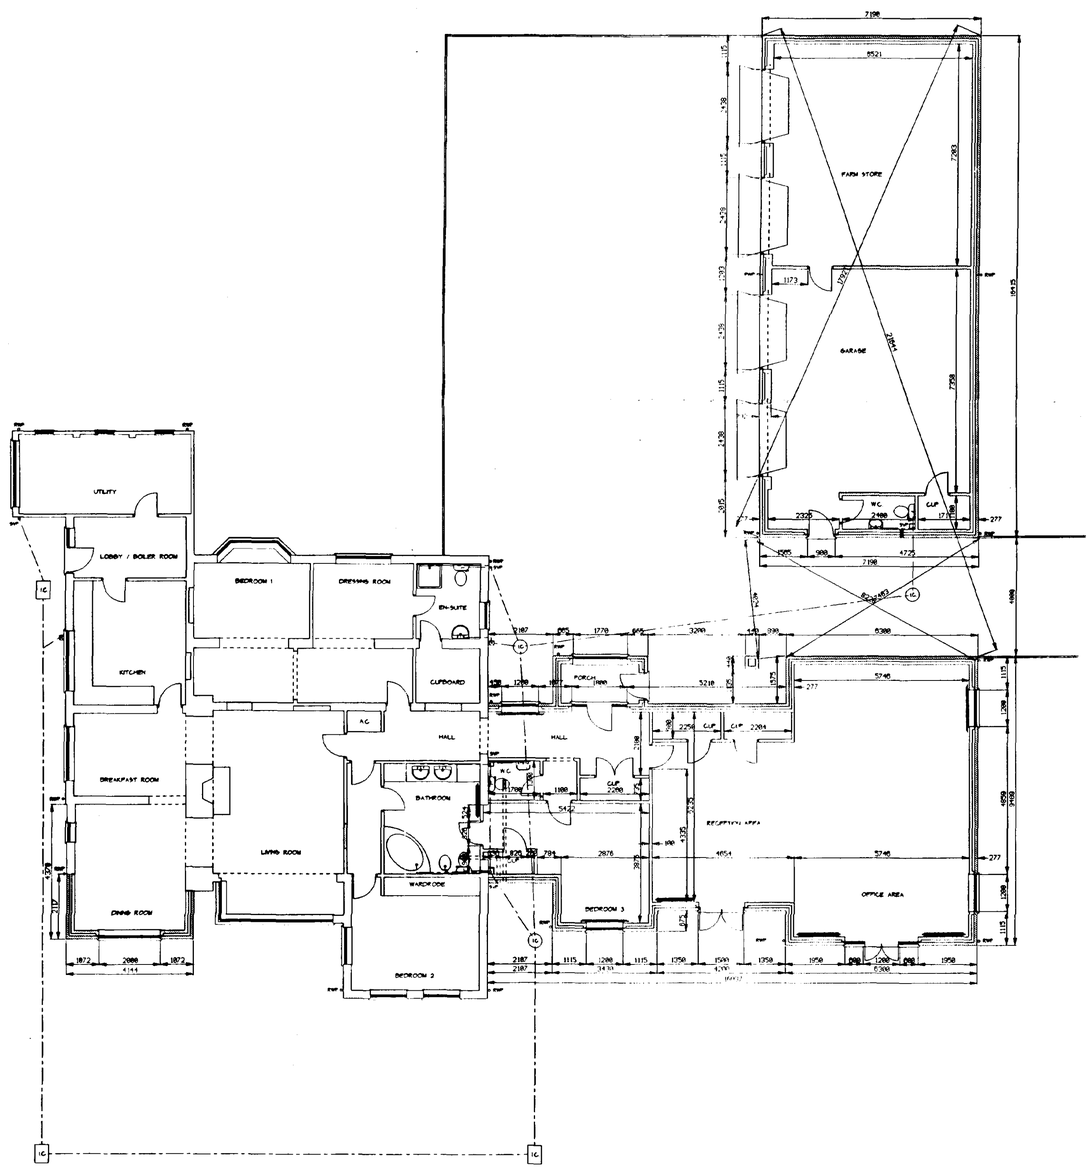

GROUND FLOOR PLAN 1:100 (PROPOSED)

RECEIVED
Ref: 0148/98

BRICKS: TO MATCH EXISTING
(BUTTERLEY KIRTON BROWN ?)
ROOFTILES: TO MATCH EXISTING
(MARLEY LUDLOW MAJOR CONCRETE TILES - BROWN ?)
WINDOWS: UPVC BROWN TO MATCH EXISTING
DOORS: MAROGOOD - WID BROWN STAINED
GUTTERS: 110 HUNTER REGENCY BROWN


DETERMINED
PLAN

PROJECT:
PROPOSED GARAGE & OFFICE EXTENSION TO EXISTING BUNGALOW.


CLIENT:
MR. N. PETERS
HEATHERDOWN, ELM LANE,
FULNEY, SPALDING,
LINCOLNSHIRE.

DRAWN: L.M. COOPER
TELEPHONE:01775 762001


DRWG. NO. PETERS/PL/02 OF 2
SCALE: SEE DRAWINGS
DATE: 8/2/1998
REVISION:

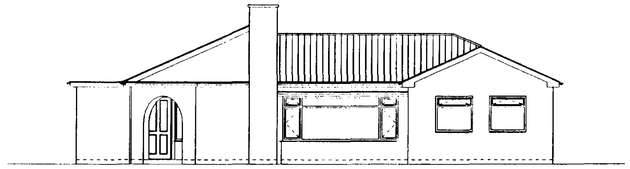

SOUTH ELEVATION 1:100 (EXISTING)

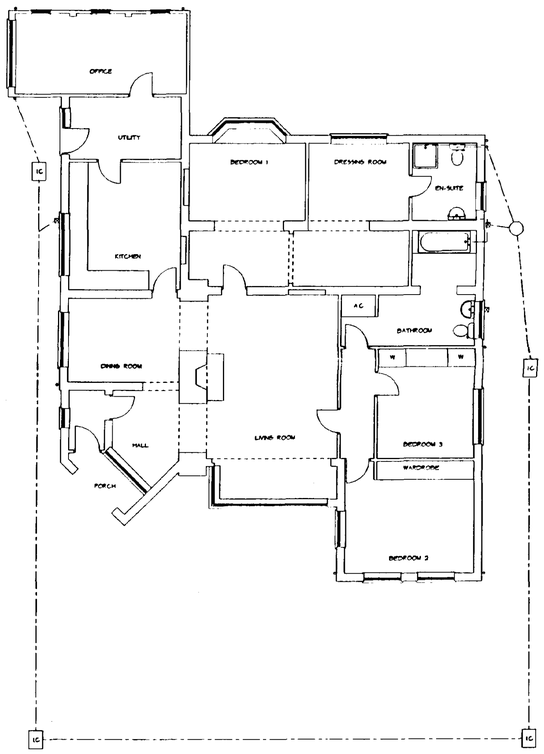

GROUND FLOOR PLAN 1:100 (EXISTING)

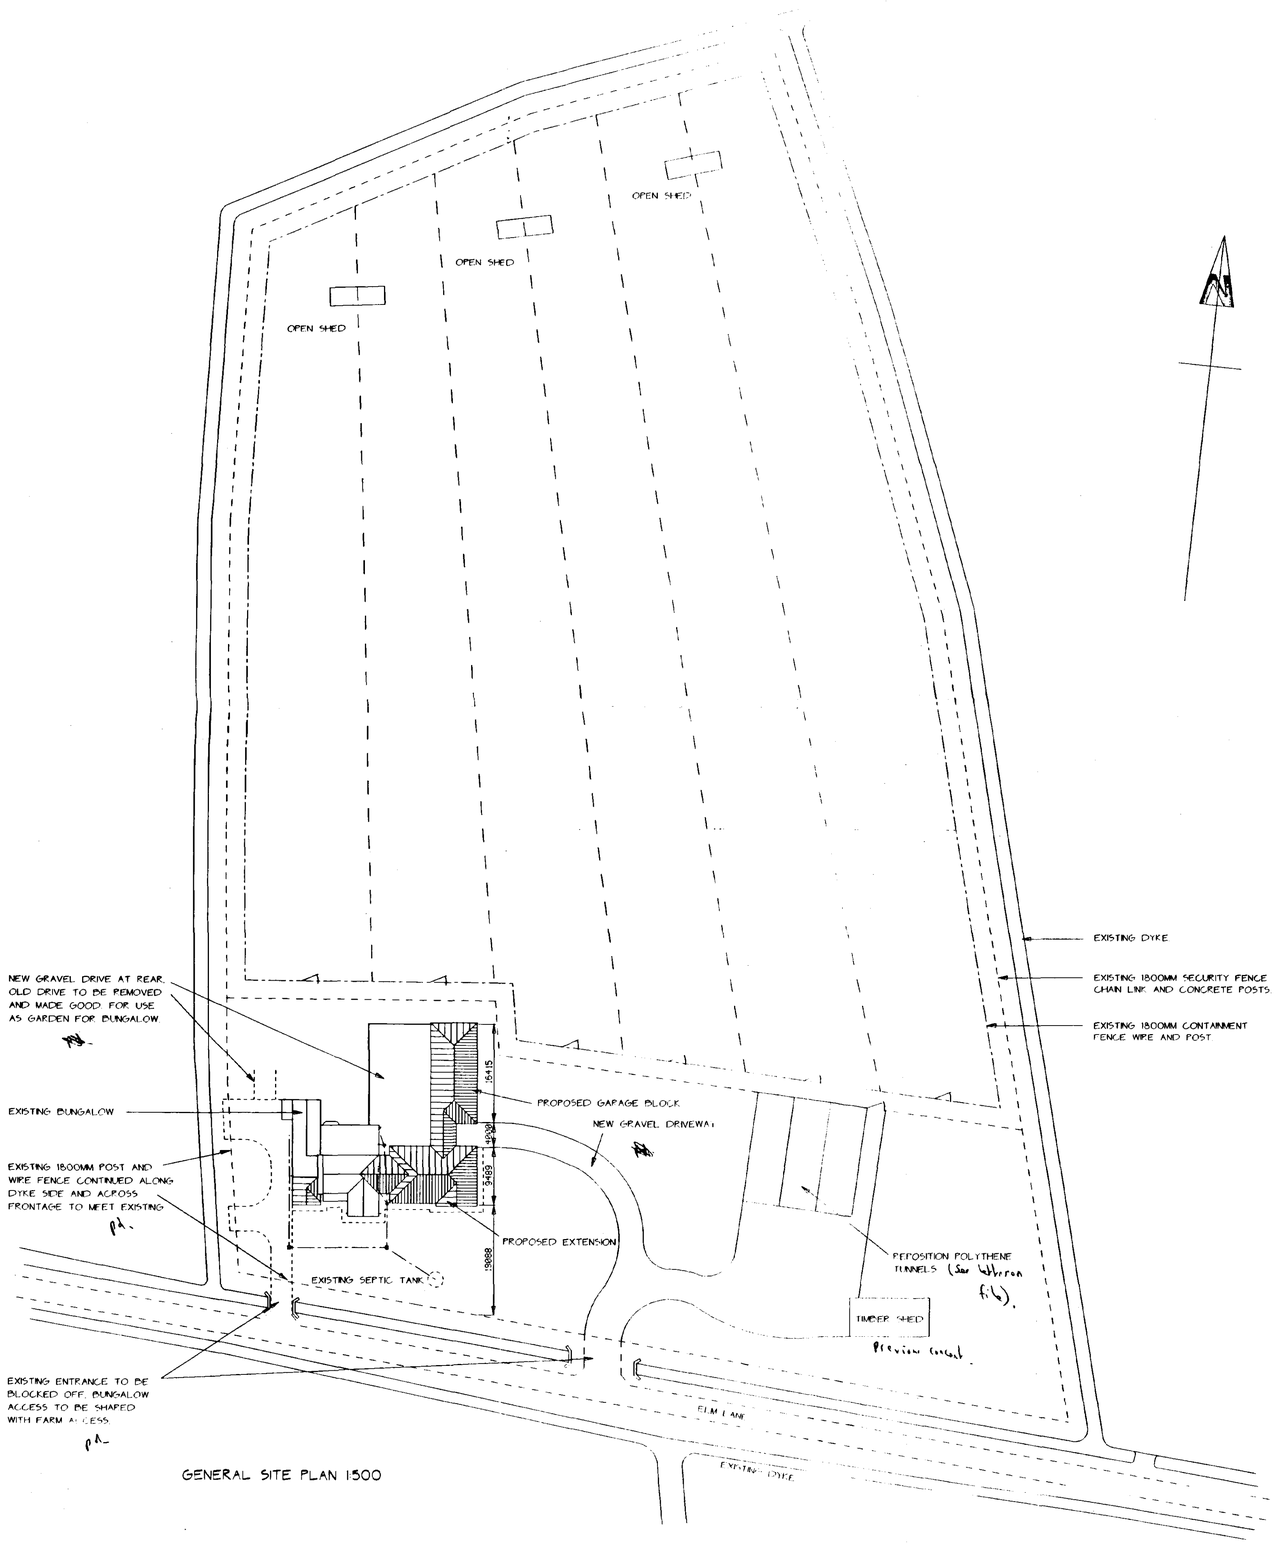

GENERAL SITE PLAN 1:500

DETERMINED PLAN

12 FEB 1998

Ref: 0148/98

PROJECT:
PROPOSED GARAGE & OFFICE EXTENSION TO EXISTING BUNGALOW

CLIENT:

MR. N. PETERS
HEATHERDOWN, ELM LANE,
FULNEY, SPALDING,
LINCOLNSHIRE.

DRAWN: L.M. COOPER
TELEPHONE:01775 762001

DRWG. NO. PETERS/PL/01 OF 2
SCALE: SEE DRAWINGS
DATE: 8/2/1998
REVISION: