
A3

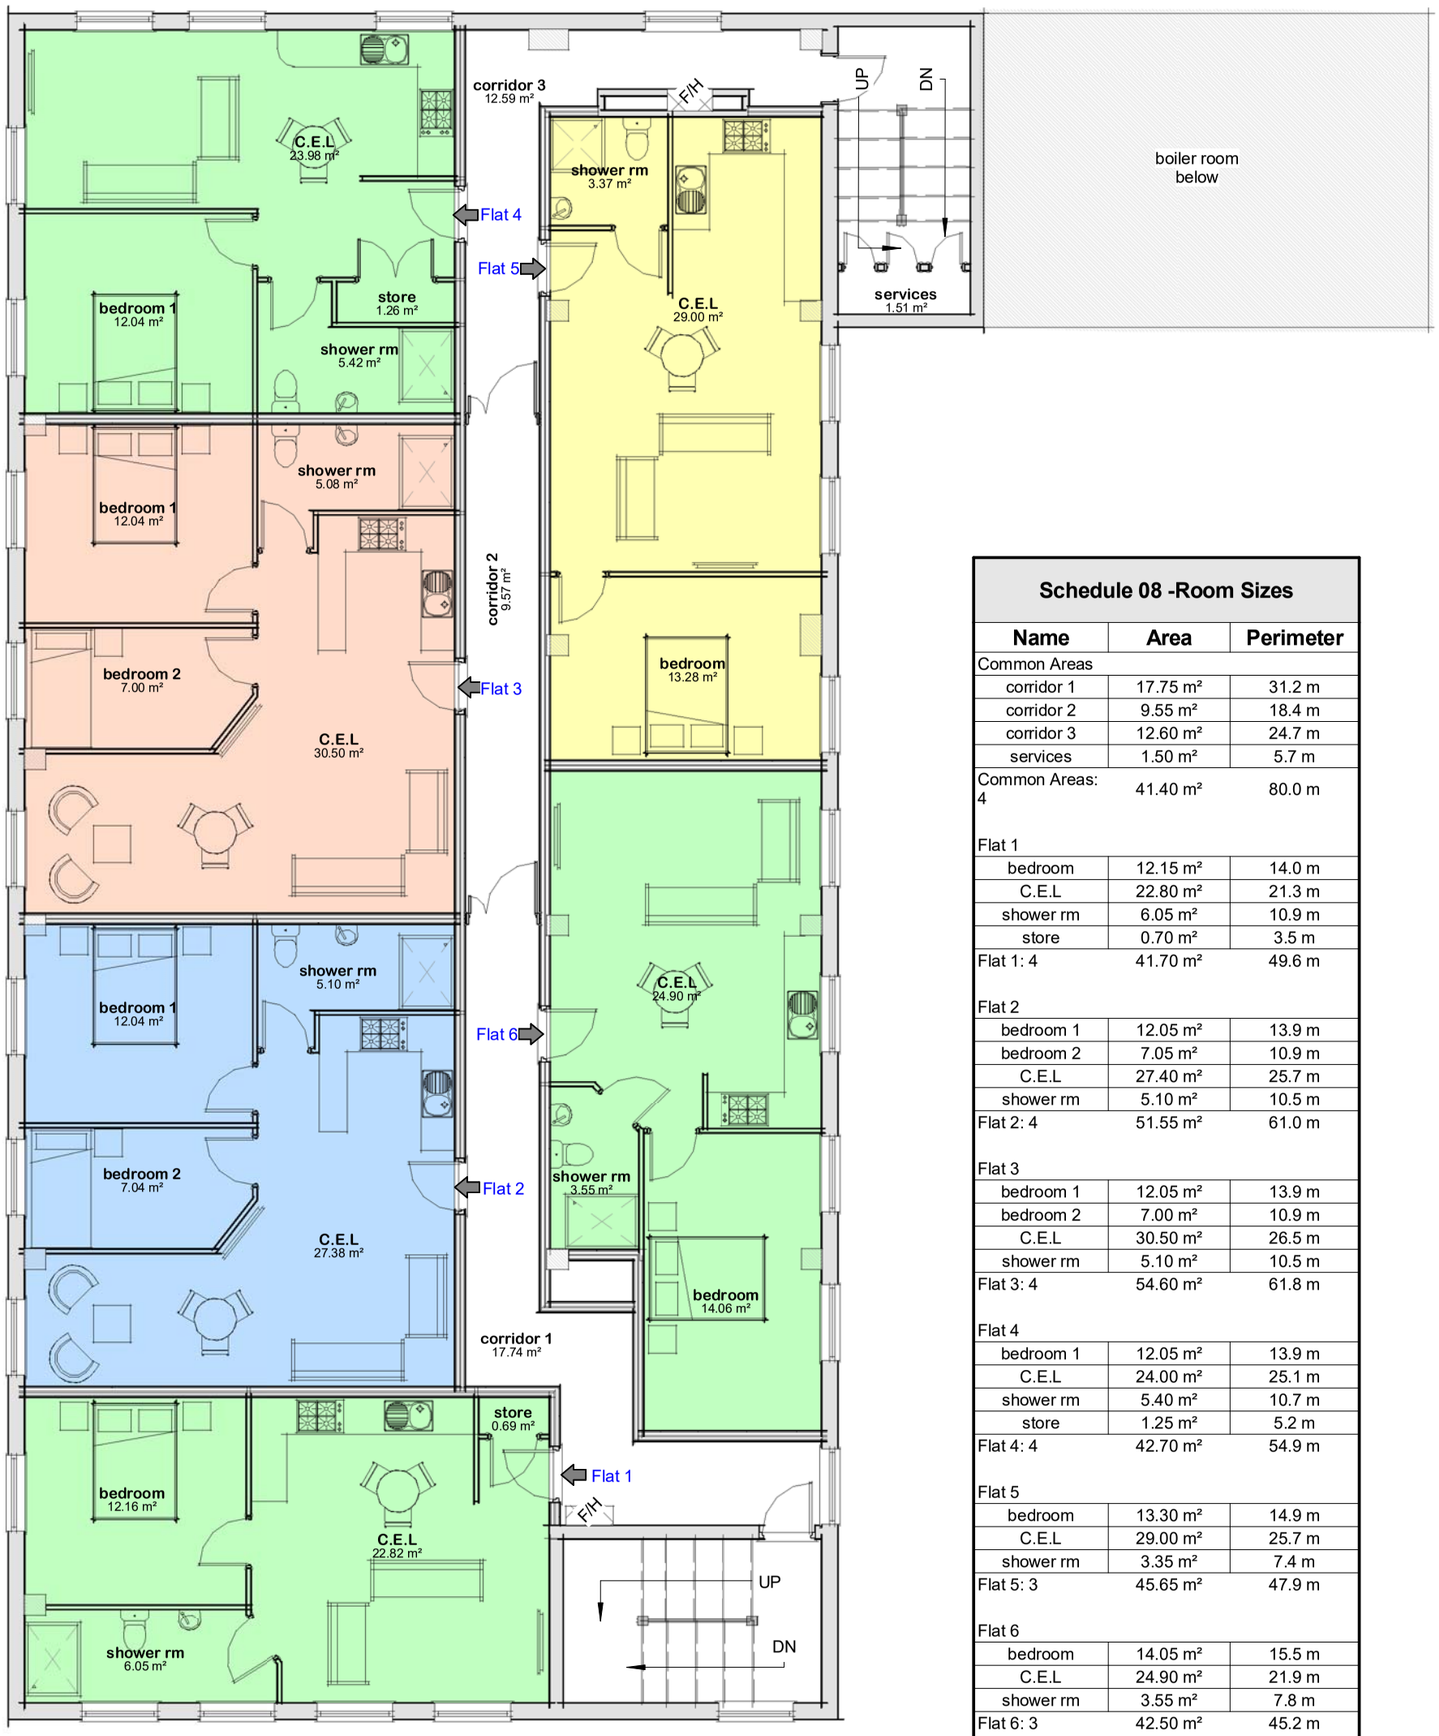

Schedule 08 -Room Sizes		
Name	**Area**	**Perimeter**
Common Areas		
corridor 1	17.75 m²	31.2 m
corridor 2	9.55 m²	18.4 m
corridor 3	12.60 m²	24.7 m
services	1.50 m²	5.7 m
Common Areas: 4	41.40 m²	80.0 m
Flat 1		
bedroom	12.15 m²	14.0 m
C.E.L	22.80 m²	21.3 m
shower rm	6.05 m²	10.9 m
store	0.70 m²	3.5 m
Flat 1: 4	41.70 m²	49.6 m
Flat 2		
bedroom 1	12.05 m²	13.9 m
bedroom 2	7.05 m²	10.9 m
C.E.L	27.40 m²	25.7 m
shower rm	5.10 m²	10.5 m
Flat 2: 4	51.55 m²	61.0 m
Flat 3		
bedroom 1	12.05 m²	13.9 m
bedroom 2	7.00 m²	10.9 m
C.E.L	30.50 m²	26.5 m
shower rm	5.10 m²	10.5 m
Flat 3: 4	54.60 m²	61.8 m
Flat 4		
bedroom 1	12.05 m²	13.9 m
C.E.L	24.00 m²	25.1 m
shower rm	5.40 m²	10.7 m
store	1.25 m²	5.2 m
Flat 4: 4	42.70 m²	54.9 m
Flat 5		
bedroom	13.30 m²	14.9 m
C.E.L	29.00 m²	25.7 m
shower rm	3.35 m²	7.4 m
Flat 5: 3	45.65 m²	47.9 m
Flat 6		
bedroom	14.05 m²	15.5 m
C.E.L	24.90 m²	21.9 m
shower rm	3.55 m²	7.8 m
Flat 6: 3	42.50 m²	45.2 m
Grand total: 26	320.15 m²	400.4 m

Plan 01 - Floor Layout

1 : 100

Contractors are responsible for checking all dimensions on site prior to work commencing.Due to areas of the structure being covered, unexposed or otherwise inaccessible the notes / specifications of existing materials are subject to confirmation of site when it is feasible to expose the relevant areas of construction. All material schedules are given in good faith and for pricing purposes only. It is the responsibility of the contractor to check their accuracy before ordering any materials. Remway Design accepts no responsibility for the accuracy of these material schedules.

remway Design Ltd

Drg No 2663 / 04

Proposed Floor Plan

5A Sheepmarket | Spalding