

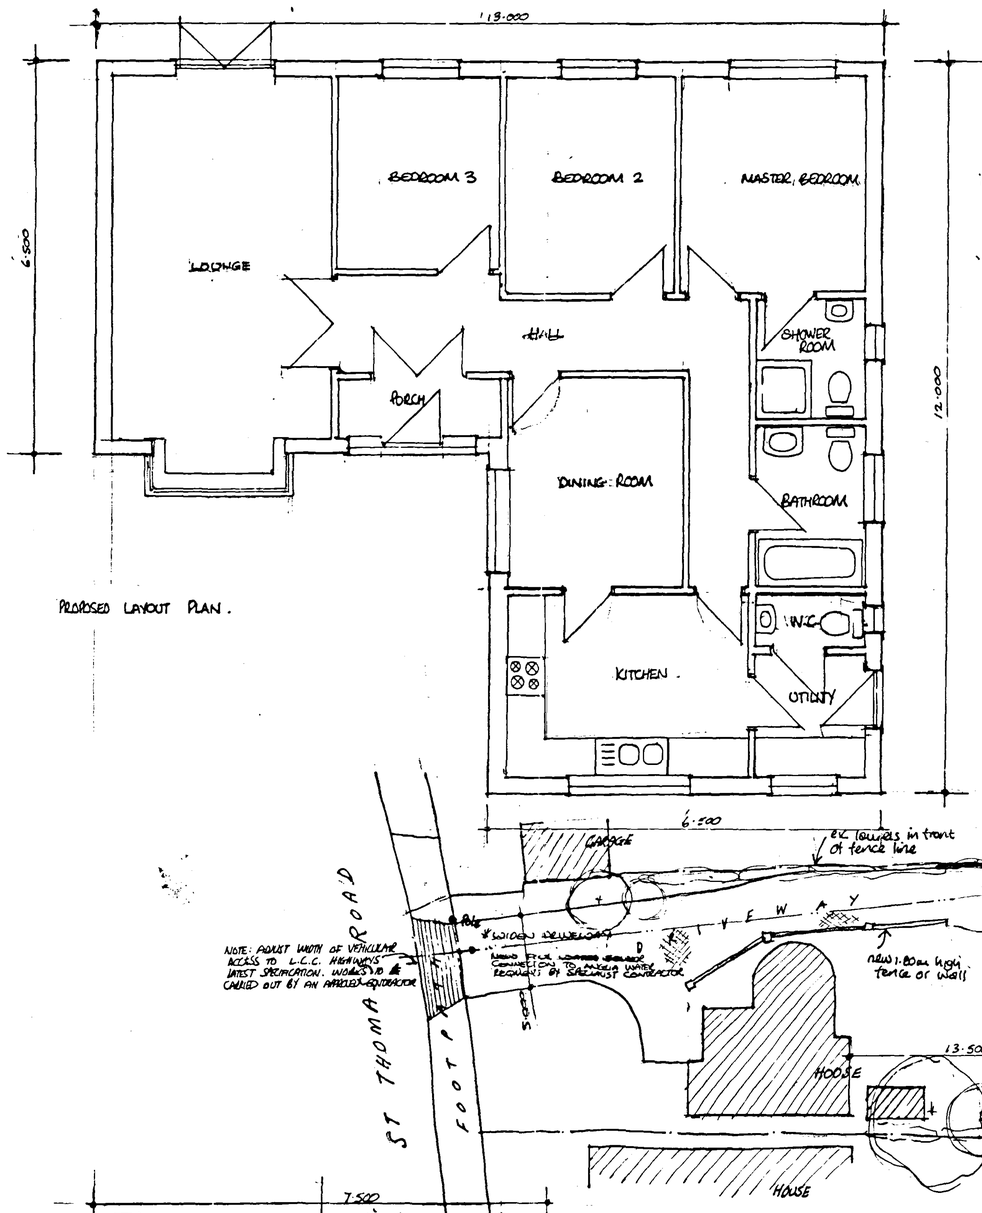


PROPOSED LAYOUT PLAN.

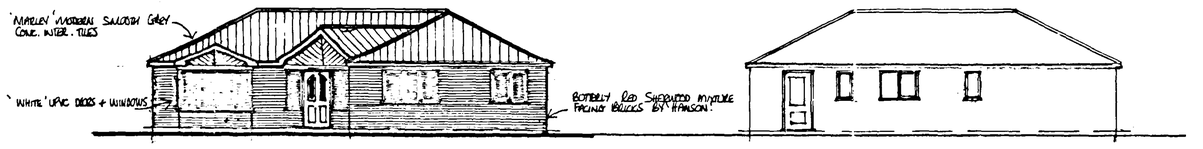


FRONT ELEVATION

SIDE ELEVATION

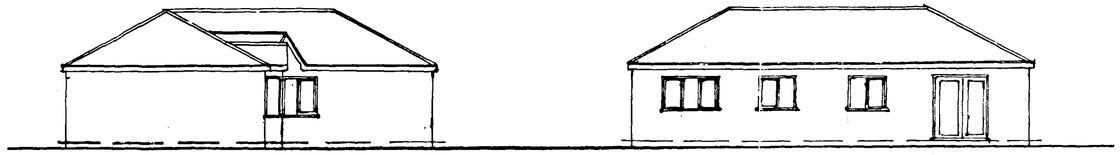



SIDE ELEVATION

REAR ELEVATION

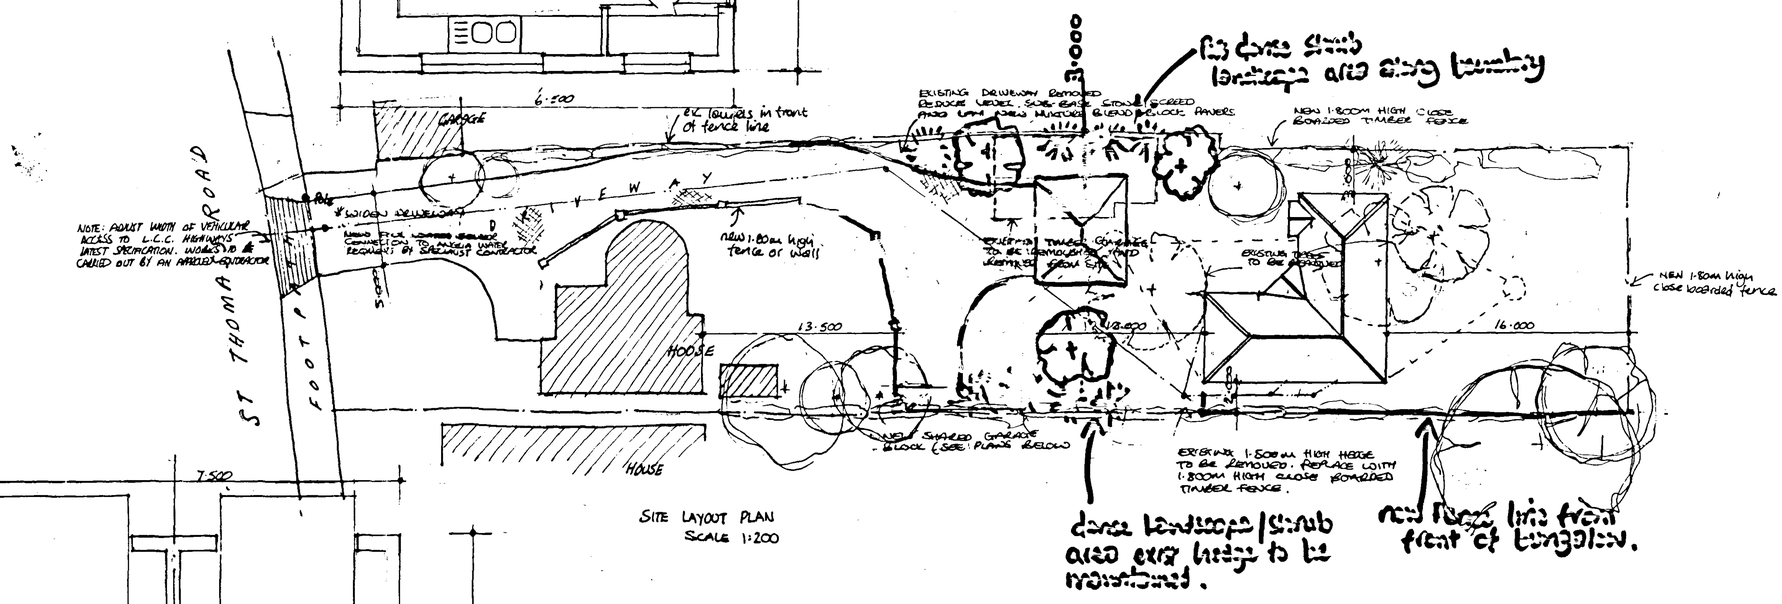

SITE LAYOUT PLAN
SCALE 1:200

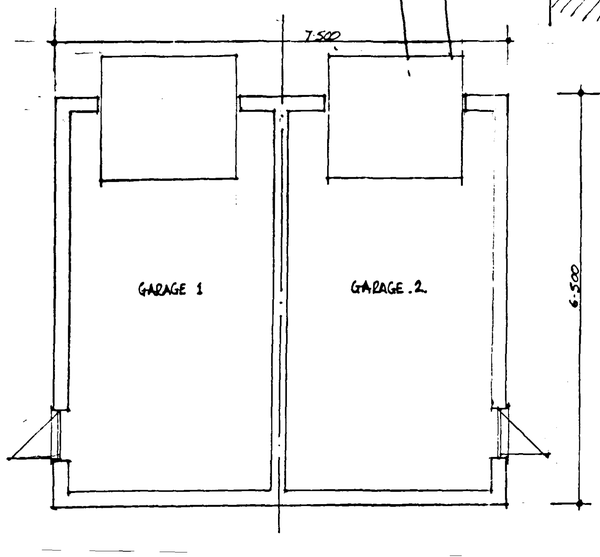

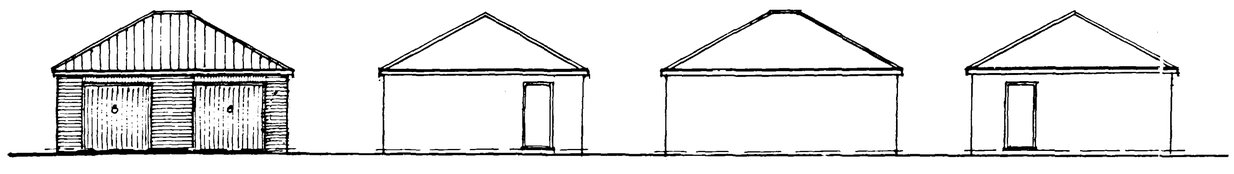

FRONT ELEVATION

SIDE ELEVATION

REAR ELEVATION

SIDE ELEVATION

PROJECT: PROPOSED RESIDENTIAL DEVELOPMENT.
ING: DETACHED 3 BEDROOM BUNGALOW WITH SHARED GARAGE. INCL. VEHICULAR ACCESS. TO REAR OF 92, ST. THOMAS'S ROAD, SPALDING, LINCOLNSHIRE.

CLIENTS: MR. M. CLARK.

SCALE: 1:50, 1:100.

DATE: JAN. 2005