

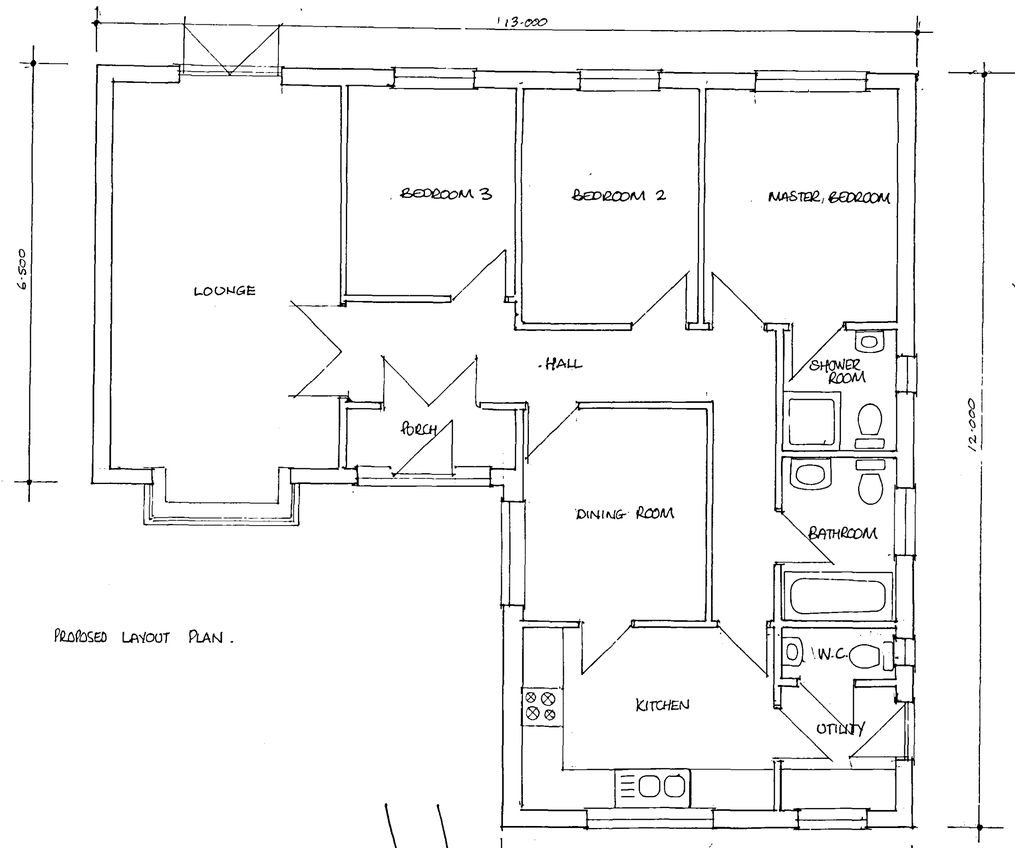


PROPOSED LAYOUT PLAN.

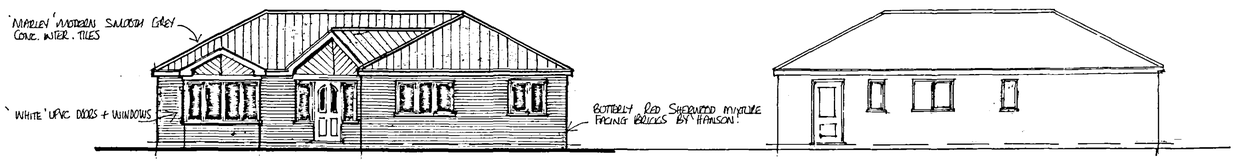


FRONT ELEVATION


SIDE ELEVATION

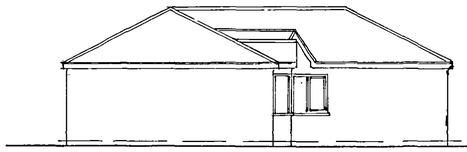


SIDE ELEVATION

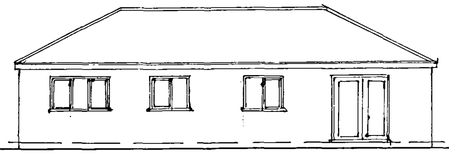


REAR ELEVATION

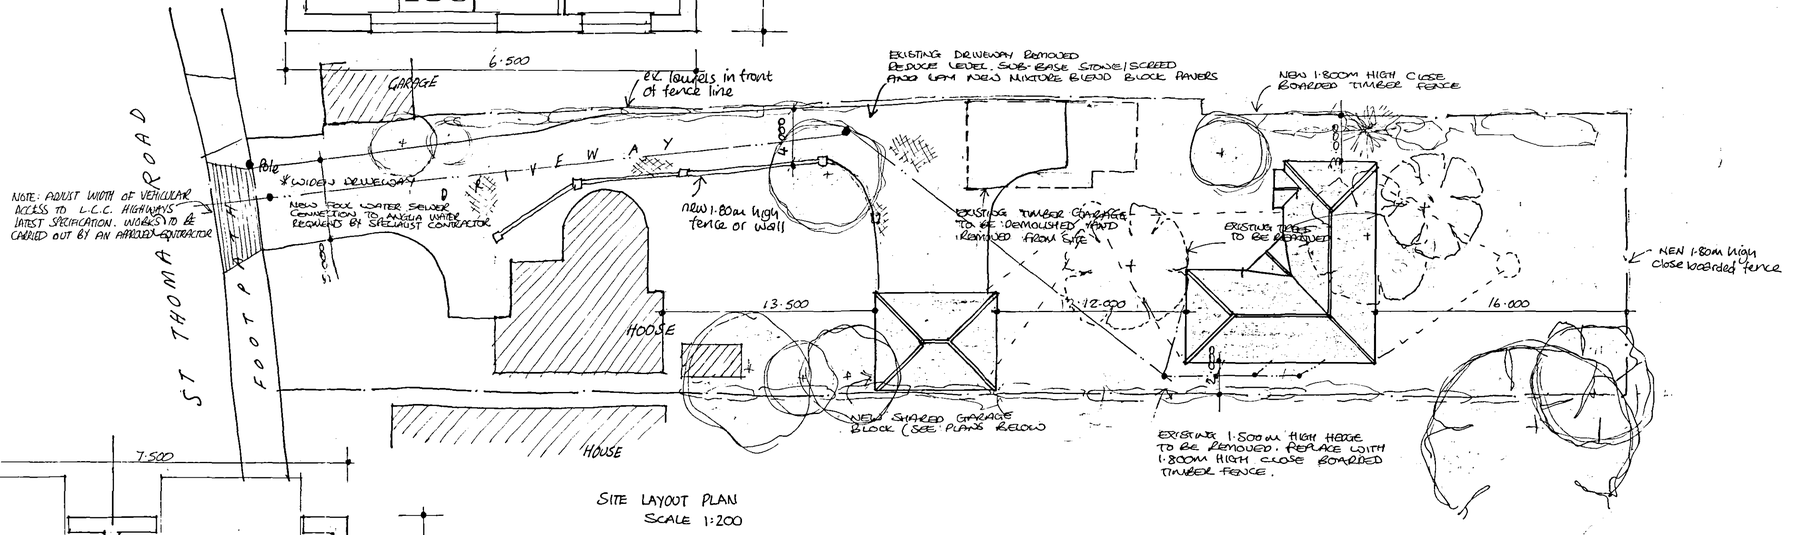

SITE LAYOUT PLAN
SCALE 1:200

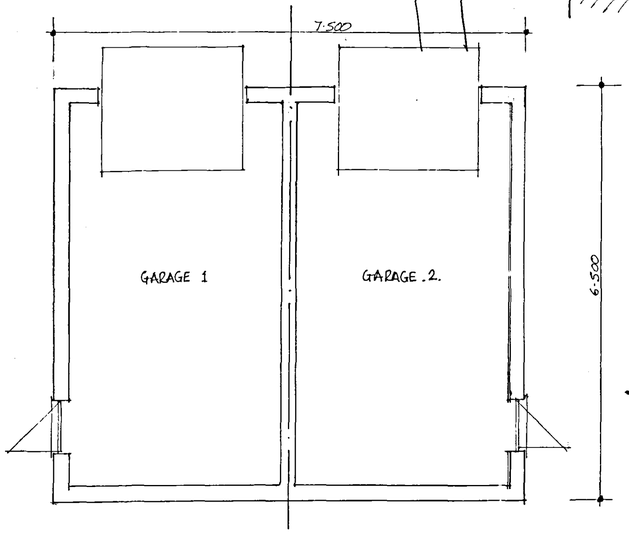

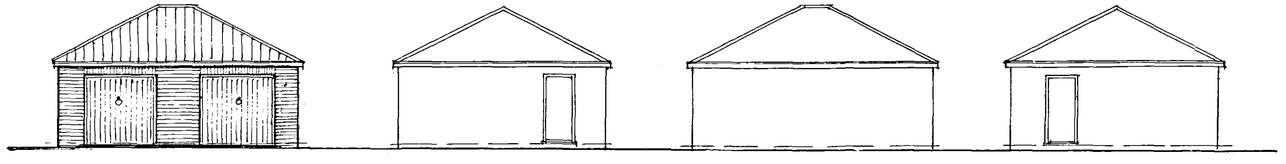

FRONT ELEVATION — SIDE ELEVATION — REAR ELEVATION — SIDE ELEVATION

SHDC
Planning & Development
07 FEB 2005
Ref: 0515/05

PROJECT: PROPOSED RESIDENTIAL DEVELOPMENT.
INC: DETACHED 3 BEDROOM BUNGALOW WITH SHARED GARAGE. INCL. VEHICULAR ACCESS. TO REAR OF 92, ST. THOMAS'S ROAD, SPALDING, LINCOLNSHIRE.

CLIENTS: MR M. CLARK.

SCALE: 1:50, 1:100.

DATE: JAN, 2005