

VISUAL SCALE 1:1000 @ A1



VISUAL SCALE 1:200 @ A1




VISUAL SCALE 1:100 @ A1




VISUAL SCALE 1:50 @ A1




02 - Right Flank
1 : 100

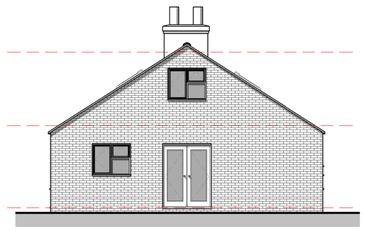


03 - Rear Elevation
1 : 100

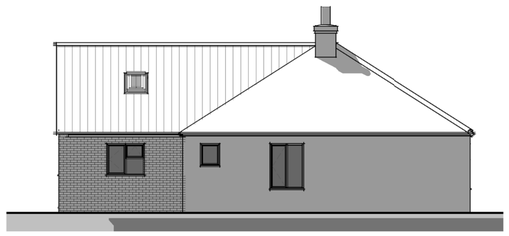

04 - Left Flank
1 : 100

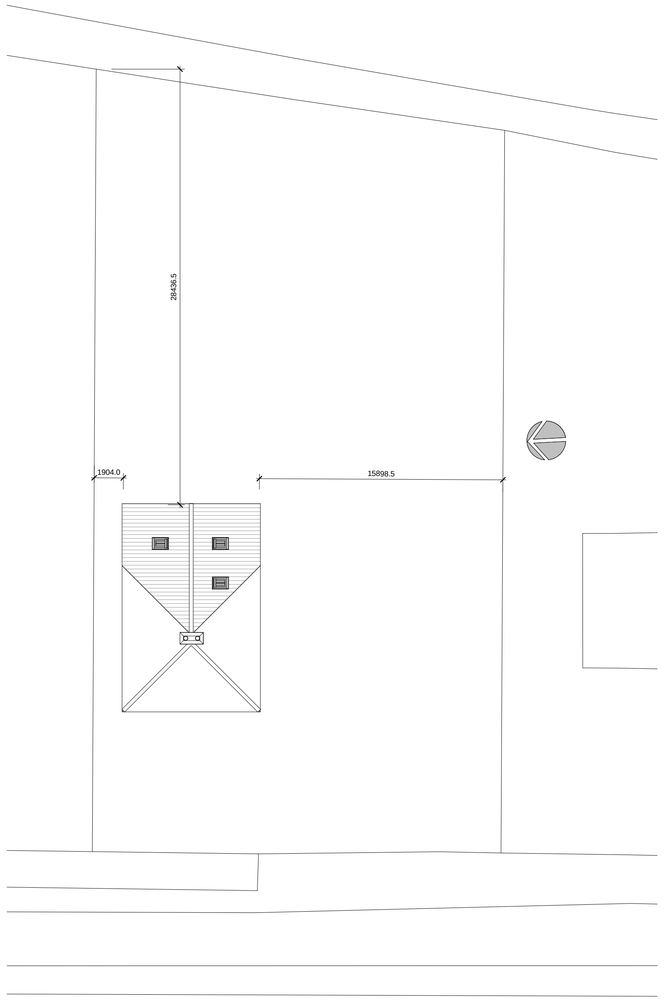


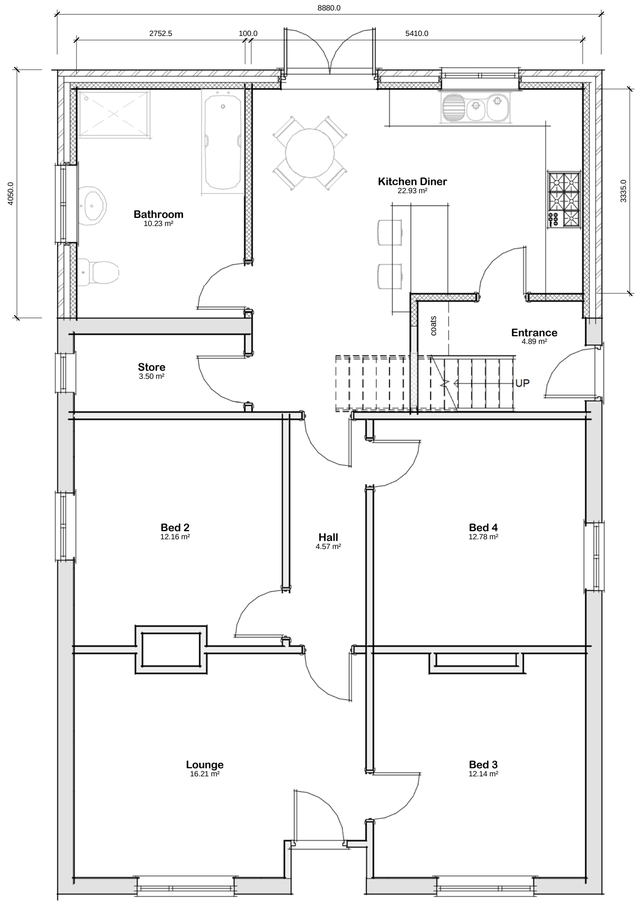

01 - Ground Floor Plan
1 : 50

Room Schedule

Name	Area	Perimeter
Ground Floor		
Bathroom	10.25 m²	13.0 m
Bed 2	12.15 m²	14.8 m
Bed 3	12.15 m²	14.9 m
Bed 4	12.80 m²	14.3 m
Entrance	4.90 m²	9.0 m
Hall	4.55 m²	9.9 m
Kitchen Diner	22.95 m²	21.3 m
Lounge	16.20 m²	17.5 m
Store	3.50 m²	8.1 m
Ground Floor: 9	99.40 m²	122.7 m
1st Floor		
Bed 1	21.10 m²	18.4 m
Store	1.25 m²	4.6 m
1st Floor: 2	22.35 m²	23.0 m
Grand total: 11	121.75 m²	145.7 m

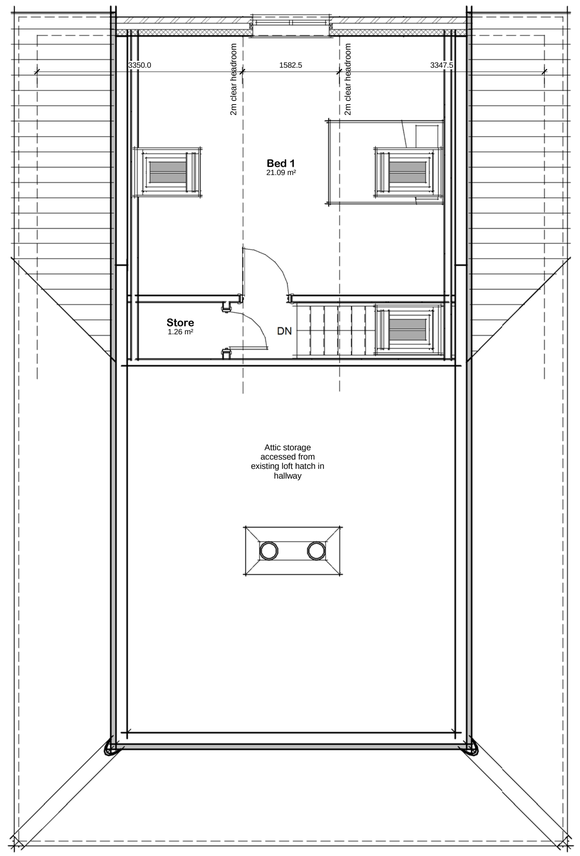

02 - 1st Floor Plan
1 : 50

Site Block Plan
1 : 200



3D View 1

Due to areas of the structure being covered, unexposed or otherwise inaccessible the notes / specifications of existing materials are subject to confirmation of site when it is feasible to expose the relevant areas of construction.

GENERAL CONDITIONS
Contractors are responsible for checking all dimensions on site when work commences and before ordering any materials.Any discrepancies should be brought to the attention of the Client for remedial action before commencing further.
All materials not specified to be of a standard suitable for the work proposed and be fit for purpose.All work to be in accordance with good building practise and all necessary BS codes for Workmanship on Building Sites.

Client:
Mr P Coy

Site:
First Bungalow
Swindlers Drove
Low Fulney

Drg Title:
Proposed Plans

remway Design Ltd

"Treetops", The Racecground, Spalding, PE11 3AP Tel : 01775 768 921

Date	Contract No	Drg No
18.02.15	2502	002