



Proposed Front (S) Elevation
1 : 100

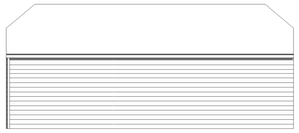


Proposed Rear (N) Elevation
1 : 100




Proposed Side (E) Elevation
1 : 100

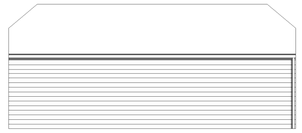


Proposed Side (W) Elevation
1 : 100

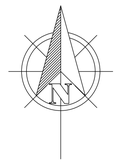

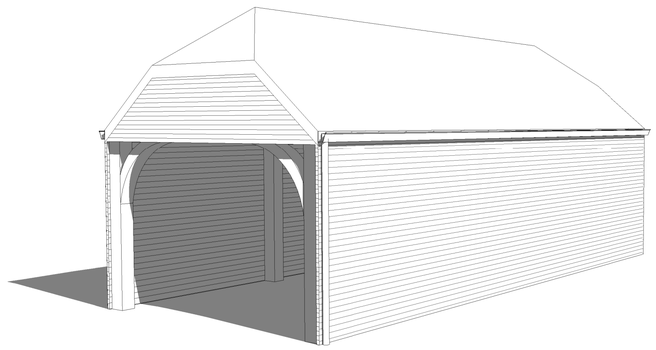


3D View

Tanks

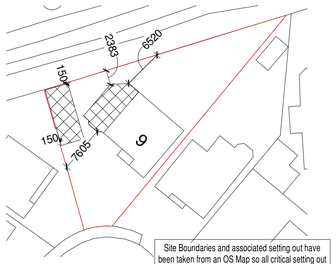

Site Boundaries and associated setting out have been taken from an OS Map so all critical setting out dimensions should be checked on site prior to any work commencing.

Block Plan
1 : 500

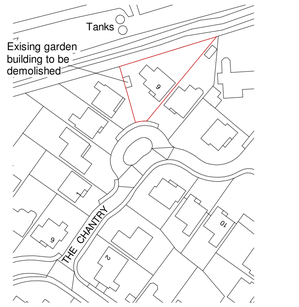

Ordnance Survey, (c) Crown Copyright 2023. All rights reserved. Licence number 100022432

Site Plan
1 : 1250




VISUAL SCALE 1:50 @ A1



VISUAL SCALE 1:100 @ A1

Rev	Description	Date

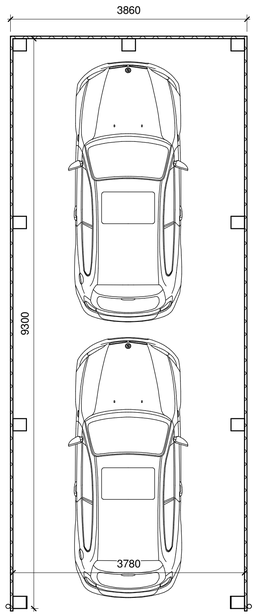

Proposed Ground Floor Plan
1 : 50



AUSTIN JOHN
ARCHITECTURAL

RUALEN, MILL GREEN ROAD,
PINCHBECK, SPALDING PE11 3PU
07939000388

PROJECT

Proposed Car Port
(Temporary Structure)

CLIENT

Mrs Leyland
9 The Chantry
Spalding
PE11 3LF

DRAWING

Proposed Ground Floor Plan
Proposed Elevations
Block Plan
3D View
3D Visualisation

DRAWING NUMBER:	DATE:
AJA/1294/23/02	02/02/24
DRAWN BY:	SCALE (@ A1):
HA	As indicated

COPIES OF THESE DRAWINGS MUST NOT BE TAKEN, TRACED OR ALTERED FOR ANY PURPOSE OTHER THAN THAT FOR WHICH THEY ARE ISSUED WITHOUT WRITTEN PERMISSION OF AUSTIN JOHN LTD.
THESE SERVICES ARE PRODUCED ONLY FOR THE PURPOSE OF OBTAINING PLANNING OR BUILDING REGULATIONS APPROVAL AND DO NOT CONTAIN A FULL SPECIFICATION FOR THE PROPOSED WORK AND MUST NOT BE USED AS A CONTRACT DOCUMENT ALONE
THE PROPOSED WORK WILL NOT BE SUPERVISED/INSPECTED BY AUSTIN-JOHN LTD (unless agreed otherwise in writing by the client), THEREFORE IT IS THE CLIENT OR THEIR APPOINTED BUILDER/CONTRACTORS RESPONSIBILITY TO CONTROL WORKMANSHIP/MATERIALS AND SPECIFICATION AND ANY VARIATIONS TO THE CONTRACT. IT IS NEITHER PRACTICAL OR REASONABLE TO SHOW ALL THE RELEVANT MATTERS ON THE DRAWINGS, THE FACT THAT MATTERS ARE NOT MENTIONED DOES NOT ALEVIATE THE BUILDER/CONTRACTOR FROM RESPONSIBILITIES OF NON-COMPLIANCE TO THE MANUFACTURERS INSTRUCTIONS AND COMPLY WITH THE MANDATED AND APPROVED DOCUMENTS OF THE BUILDING REGULATIONS AND CURRENT NHBC TECHNICAL REQUIREMENTS CODES OF PRACTICE, BRITISH STANDARDS OR EUROPEAN CODE etc. ALL MEASUREMENTS ON THIS DRAWING ARE NOT TO BE SCALED FOR CONSTRUCTION/ORDERING PURPOSES. ALL DIMENSIONS FOR SETTING OUT OF THE WORKS AS SHOWN ON THE DRAWING TO BE CHECKED BY THE BUILDER/CONTRACTOR PRIOR TO THE COMMENCEMENT OF WORK AND ANY DISCREPANCIES REPORTED IMMEDIATELY. WHERE APPLICABLE DIMENSIONS SHOWN ARE EITHER THE OUTSIDE/INSIDE OF trek OR blockwork AND NOT FINISHED PLASTER. IT IS RECOMMENDED THAT A SITE SOIL SURVEY IS UNDERTAKEN PRIOR TO COMMENCEMENT OF WORKS. THE ACTUAL POSITIONING OF APPARATUS MUST BE ESTABLISHED BY THE BUILDER/CONTRACTOR PRIOR TO COMMENCEMENT OF WORK AND REPOSITIONED TO SUIT THE INDIVIDUAL SERVICE SUPPLIERS INSTALLATION RECOMMENDATIONS.
AUSTIN JOHN LTD WILL NOT SHARE ANY CONFIDENTIAL INFORMATION WITH OTHER PARTIES WITHOUT YOUR CONSENT. FOR A COPY OF OUR PRIVACY POLICY PLEASE CONTACT INFO@AUSTINJOHNINTERIORS.CO.UK

HEALTH & SAFETY
The client is to ensure that the appointed contractor is familiar with and complies with Health & Safety for Building Sites and Work Places.