
E L E V A T I O N S

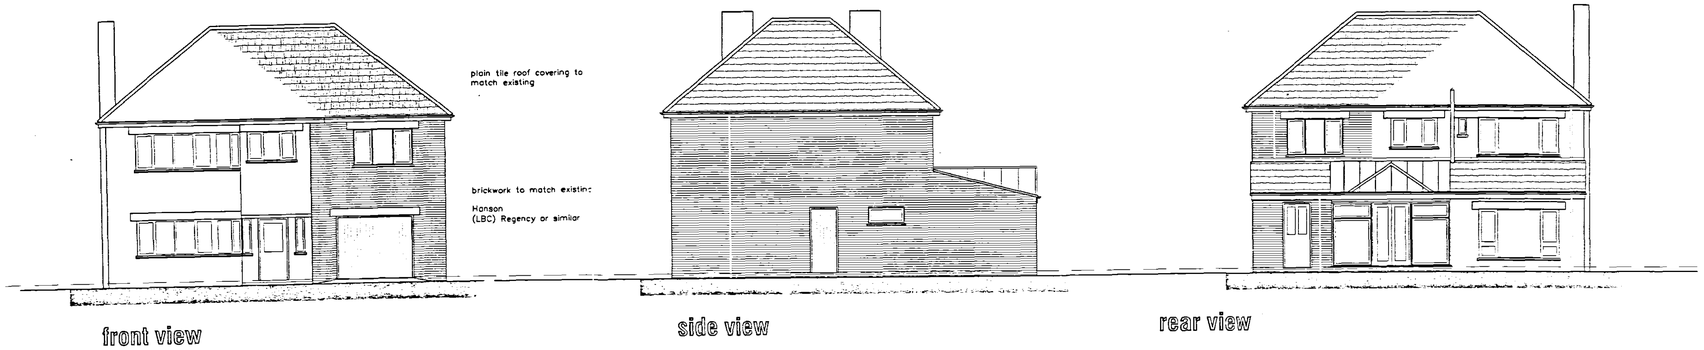

front view


side view

rear view



Location Plan
scale 1:2500


REPRODUCED FROM THE 1/2500 SCALE ORDNANCE SURVEY MAP UNDER LICENSE BY PERMISSION OF THE CONTROLLER OF HER MAJESTY'S STATIONERY OFFICE CROWN COPYRIGHT RESERVED PLAN FOR INDENTIFICATION PURPOSES ONLY

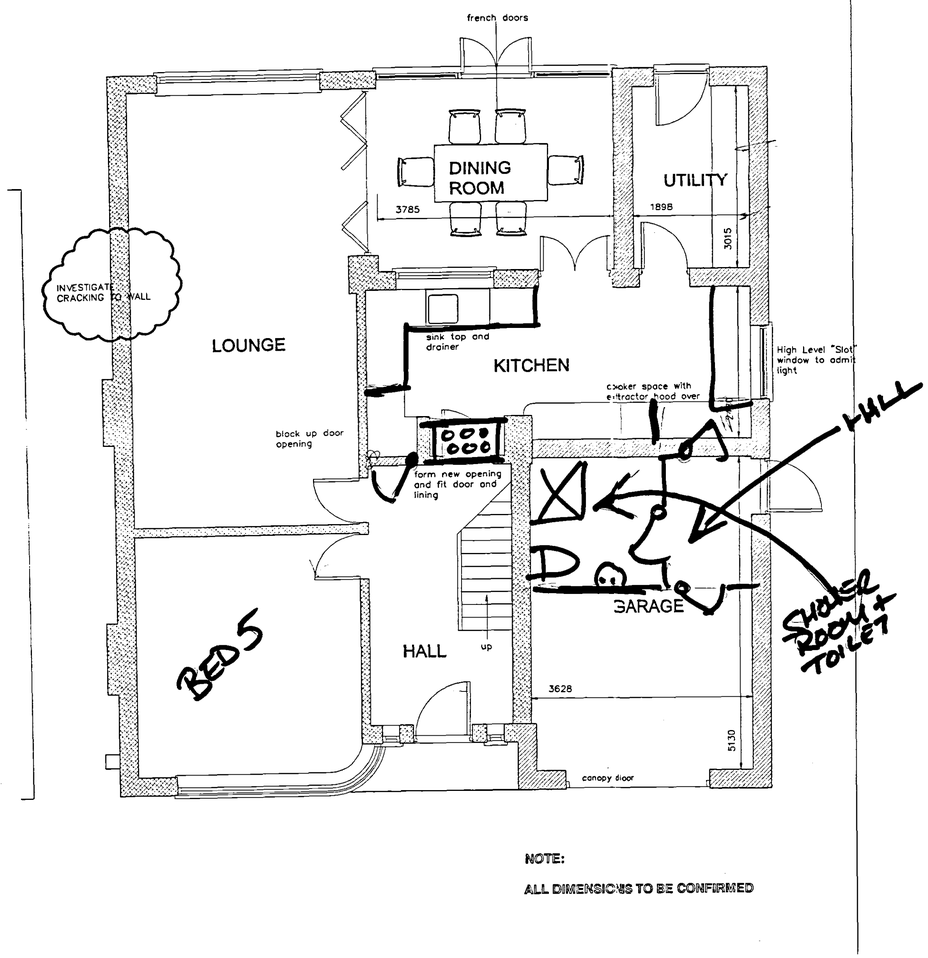


NOTE:

ALL DIMENSIONS TO BE CONFIRMED

GROUND FLOOR PLAN

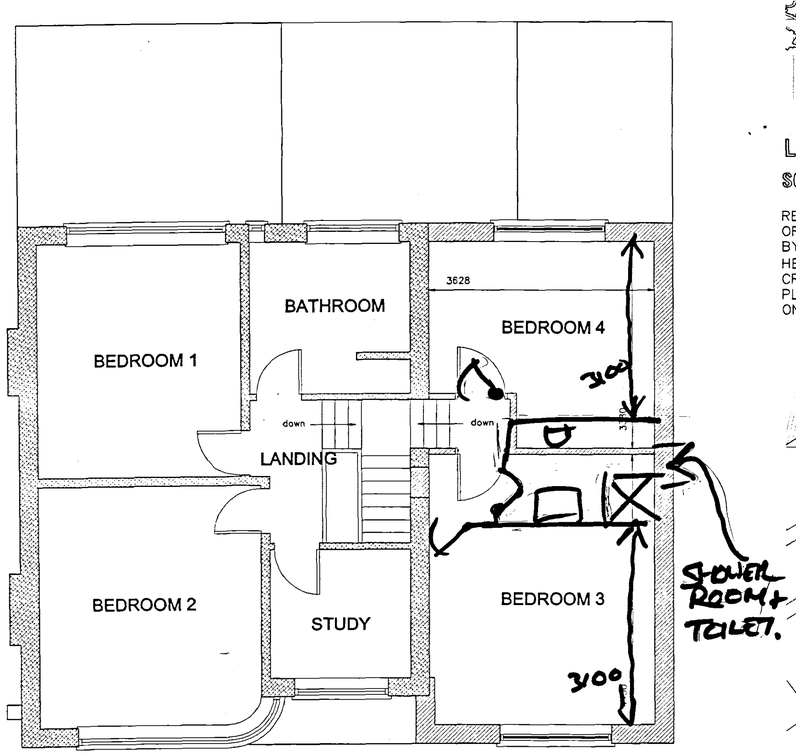

FIRST FLOOR PLAN

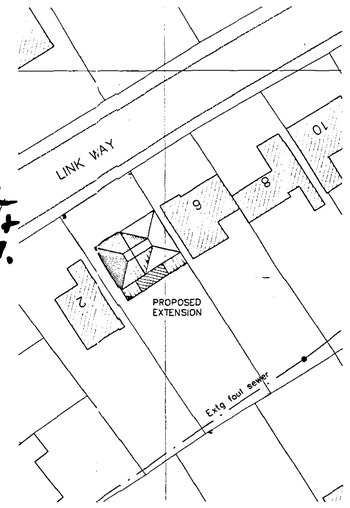

Block Plan
scale 1:500

DRAFT ONLY

AMENDMENTS

A

L. A. Building Design
Architectural and Surveying Practice
55 Hannam Boulevard
Spalding
Lincolnshire PE11 1LB
Telephone/Fax: Spalding (01775) 711437

Peter S Lithgow MCIOB MCIAT
Member of the Chartered Institute of Building and
Member of the Chartered Institute of Architectural Technologists

project
4 Link Way,
Spalding,
Lincolnshire.

client
MR D COBB

drawing
Extension and Alterations to Dwelling
SKETCH PROPOSAL

date	scale(s)
January 2007	1:50 1:100 1:500 1:2500
drawn by: Peter Lithgow	checked: PSL
job no: 06/24	drawing no: 01