
E L E V A T I O N S

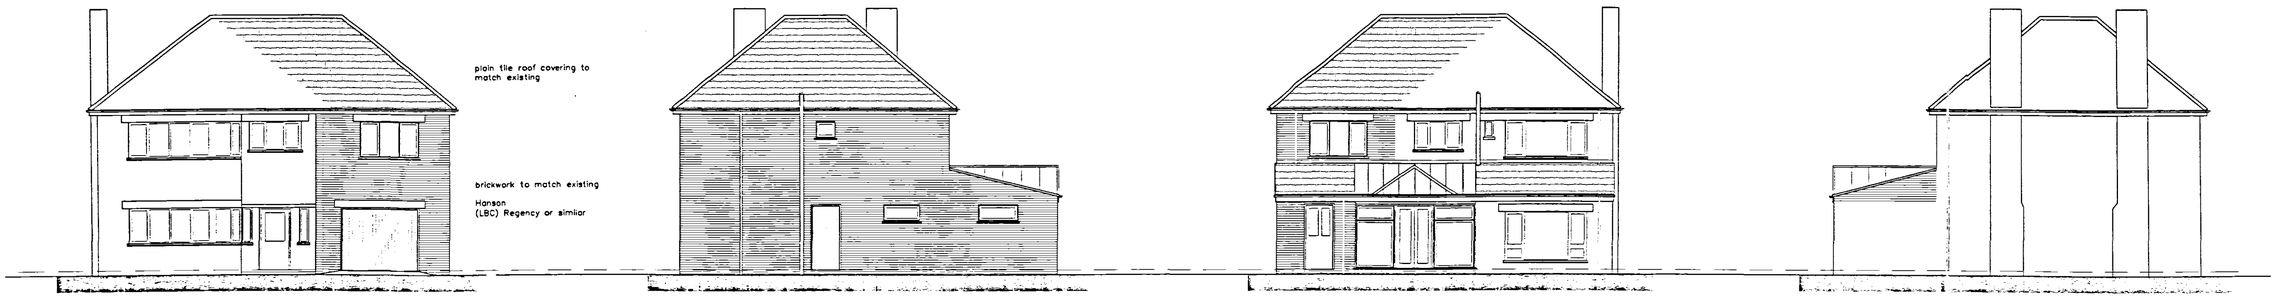


front view

side view

rear view


side view

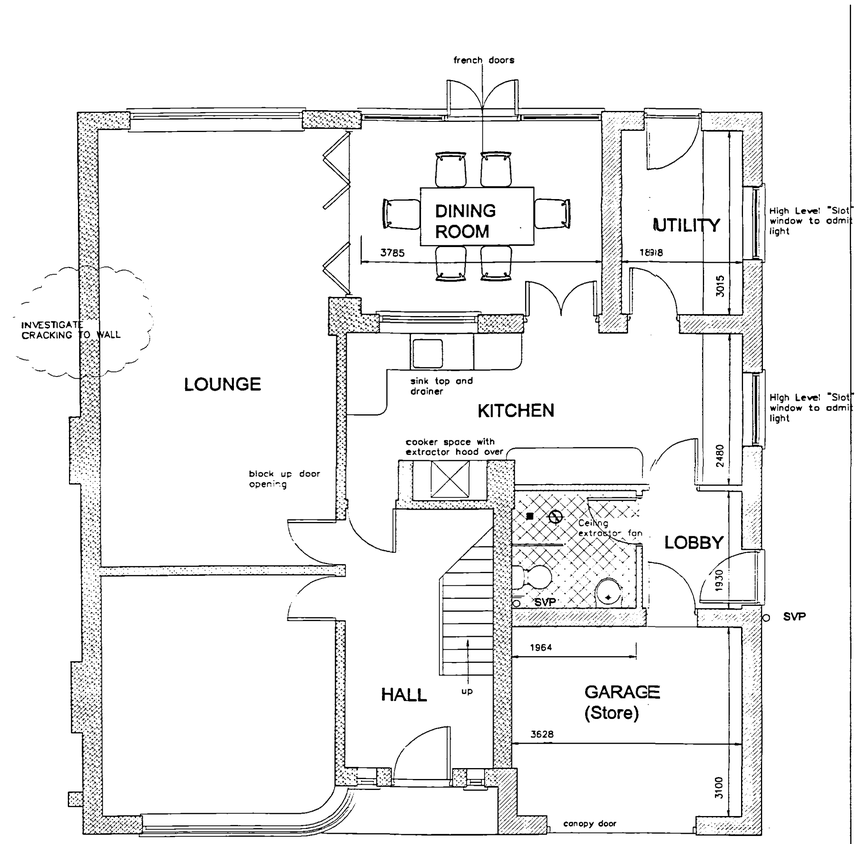

NOTE:

ALL DIMENSIONS TO BE CONFIRMED

GROUND FLOOR PLAN

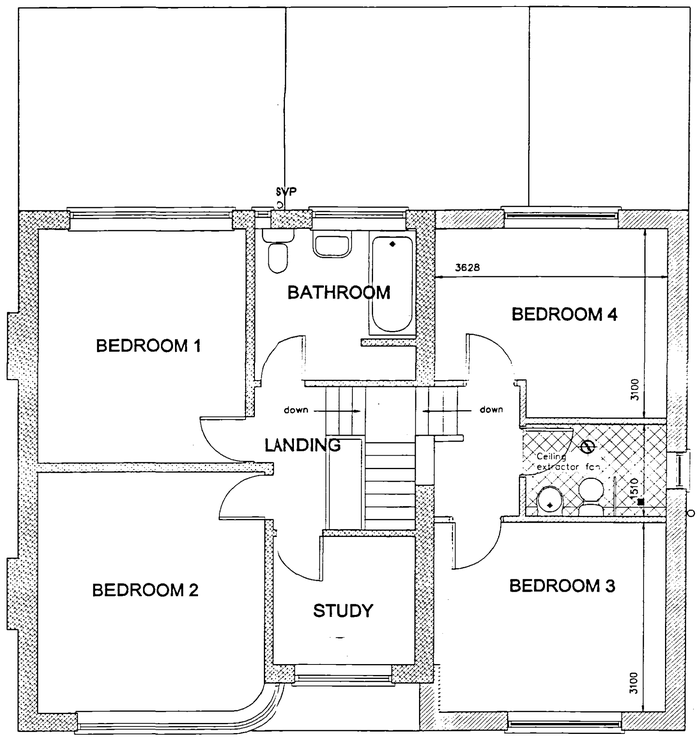

FIRST FLOOR PLAN




Location Plan
scale 1:2500

REPRODUCED FROM THE 1/2500 SCALE ORDNANCE SURVEY MAP UNDER LICENSE BY PERMISSION OF THE CONTROLLER OF HER MAJESTY'S STATIONERY OFFICE
CROWN COPYRIGHT RESERVED
PLAN FOR INDENTIFICATION PURPOSES ONLY

SHDC PLANNING DEVELOPMENT
- 2 FEB 2007
Ref. 0155/07

AMENDMENTS

A 26.01.07 Client amendments

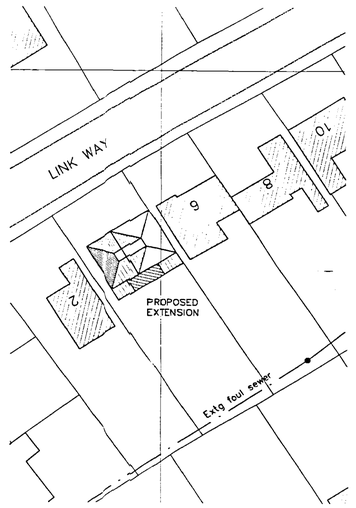

(See larger scale Block Plan)
(on separate drawing)

L. A. Building Design
Architectural and Surveying Practice
55 Hannam Boulevard
Spalding
Lincolnshire PE11 1LB
Telephone/Fax: Spalding (01775) 711437

Peter S Lithgow MCIOB MCIAT
Member of the Chartered Institute of Building and
Member of the Chartered Institute of Architectural Technologists

project
4 Link Way,
Spalding,
Lincolnshire.

client
MR D C COBBE

drawing
Extension and Alterations to Dwelling
SKETCH PROPOSAL

date	scale(s)
DETE January 2007	1:50 1:100 1:500 1:2500
drawn by	checked
Peter Lithgow	PSL
job no	drawing no
06/24	01A