
Scale Bar 1:100

0 5m 10m

2m 4m 6m 8m


Note: Do not scale. Only use figured dimensions.
All discrepancies to be notified to this office.

Rev	Description	Dr	Date

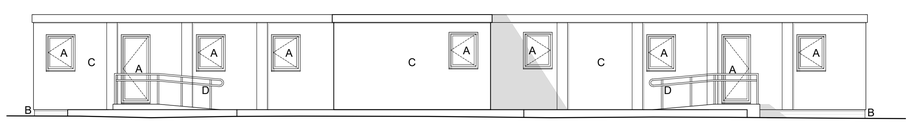


Rear Elevation


Scale 1:100

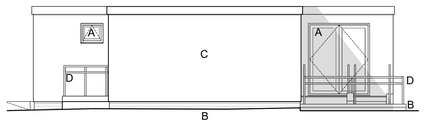

Side Elevation


Scale 1:100

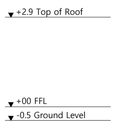

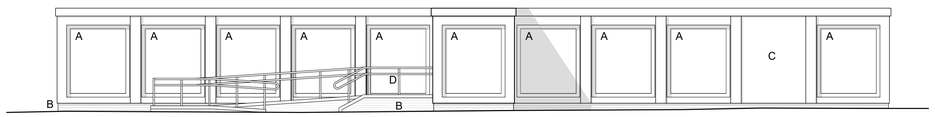


Front Elevation

Scale 1:100

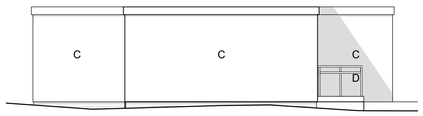

Side Elevation

Scale 1:100

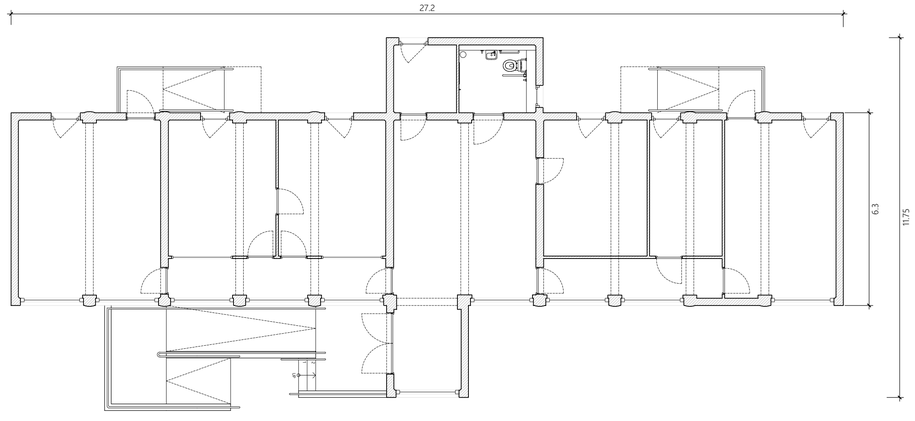

Floor Plan

Scale 1:100

LEGEND:

A. Aluminium Windows & External Doors
B. Blue Engineering Brick
C. Coated Metal Sheet Cladding
D. Galvanised Steel Handrail

Key:

Denotes proposed new structure / features

STATUS
PLANNING

EVANS
McDOWALL
ARCHITECTS

E21 Sparkhouse Studios, Rope Walk, Lincoln, LN6 7DQ
Tel: 01522 837280
Email: mail@emcdarchitects.com

Copyright Reserved

CLIENT

SPALDING ACADEMY

PROJECT

Modular Block at
Spalding Academy, PE11 2EJ

TITLE

Proposed Plan & Elevations

DRAWN BY	CHECKED BY	DATE
EK	EMA	Feb 2026

SCALE	PROJECT NUMBER
1:100 @ A1	2603

DRAWING NUMBER	REV
PP100	00