
BAXTER & KING LTD.
© copyright

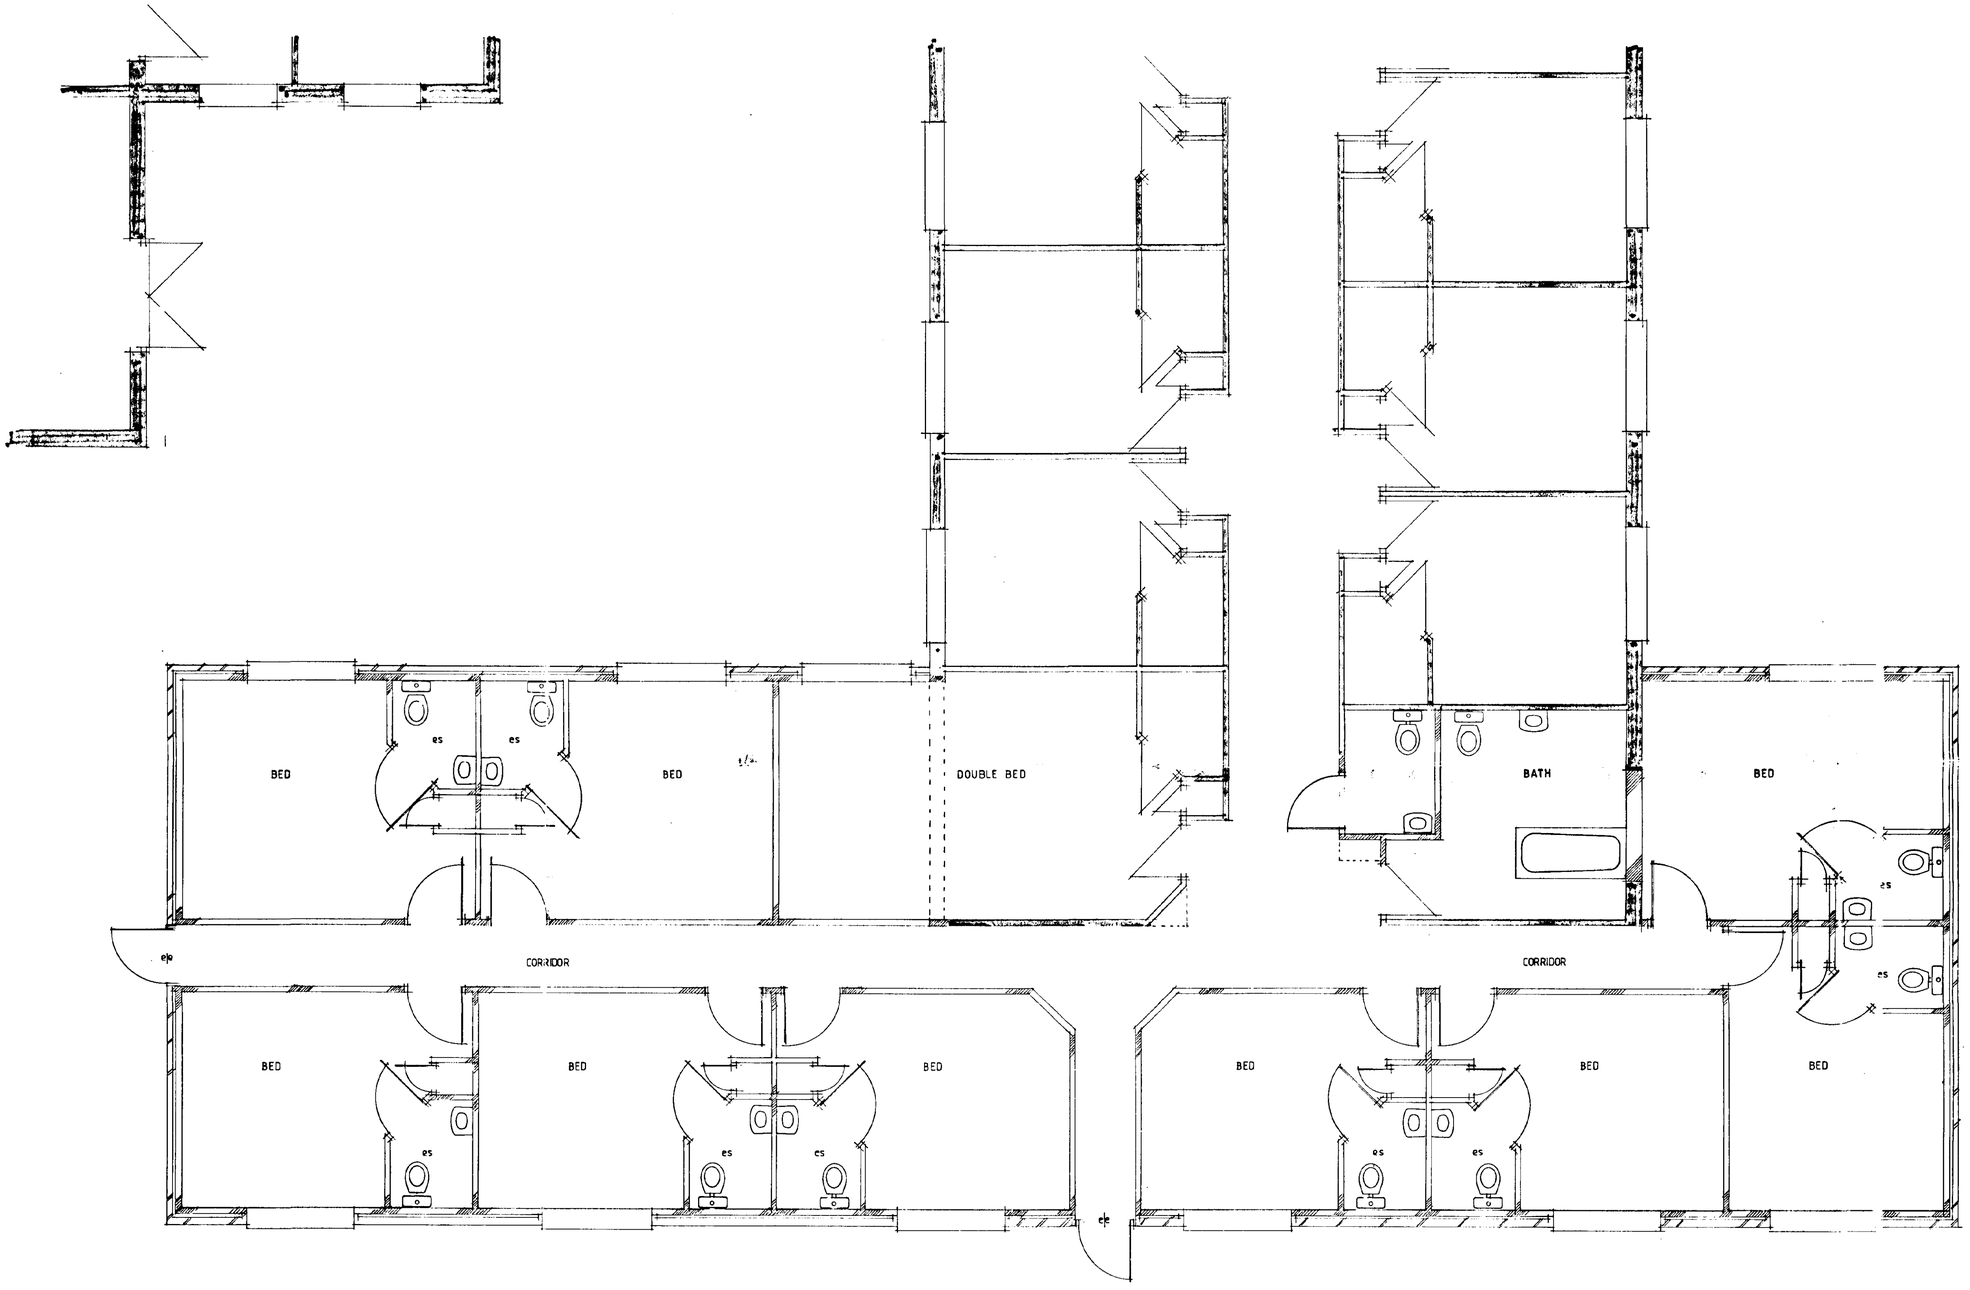

PLANNING CONSULTANCY
HOUSING & PLANNING
12 FEB 2001
Ref: 015761

USE FIGURED DIMENSIONS ONLY
DO NOT SCALE

CONTRACT
PROPOSED EXTENSION TO ASHWOOD NURSING HOME. SPALDING COMMON, SPALDING LINCS.

FOR MR. MAJARA.

TITLE
PROPOSED FLOOR PLAN.


SCALE 1:50	
DATE DEC 2000	DRAWN S Andrews.

JOB No.		SHEET	REV.
MCB/SA		001	


Baxter & King BUILDERS

Squirrels Lodge
Hands Lane, Frognall
Deeping St. James
Peterborough PE6 8RP
Tel: 01778 342516
Fax: 01778 341580


No.	DATE	REVISION

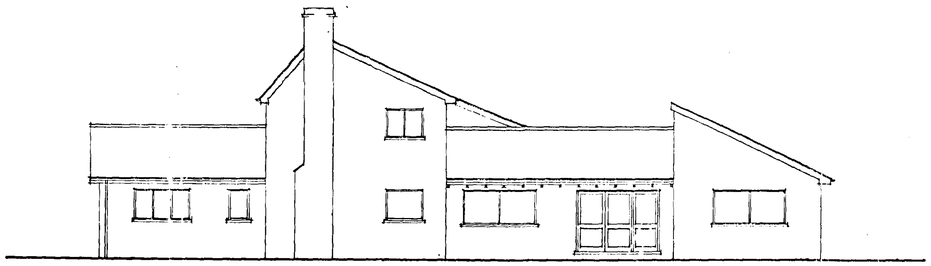


SIDE / MAIN ENTRANCE ELEVATION

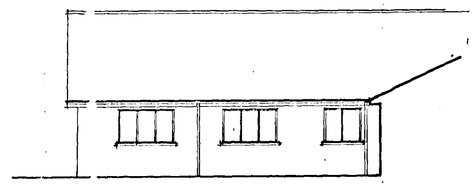

REAR NORTH ELEVATION OF MAIN EXTENSION

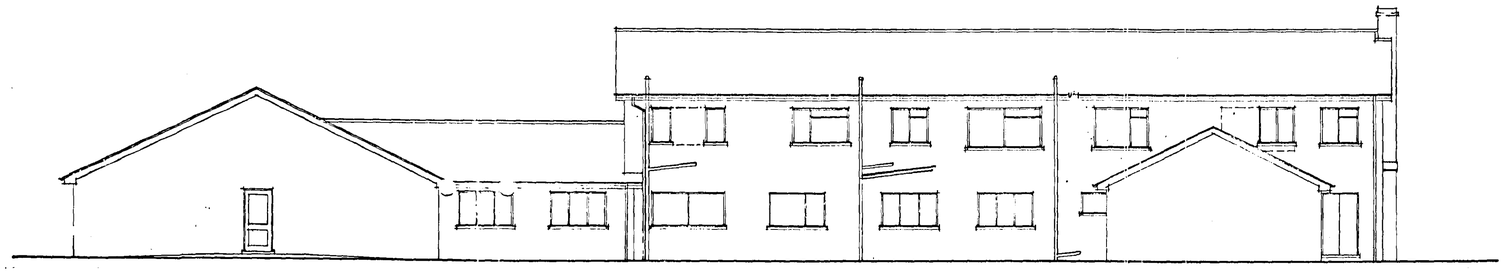


REAR ELEVATION

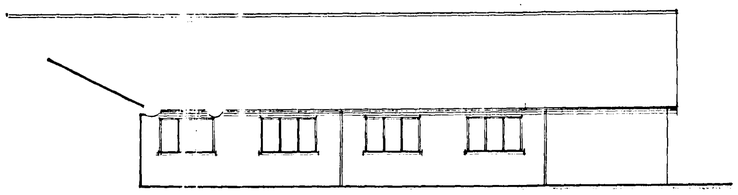


REAR WEST ELEVATION OF MAIN EXTENSION

Roof tiles to match existing in type and colour treatment at eaves and verge boards all to match existing. Pitch of new roofs to be 25°

Facing brickwork to match existing.

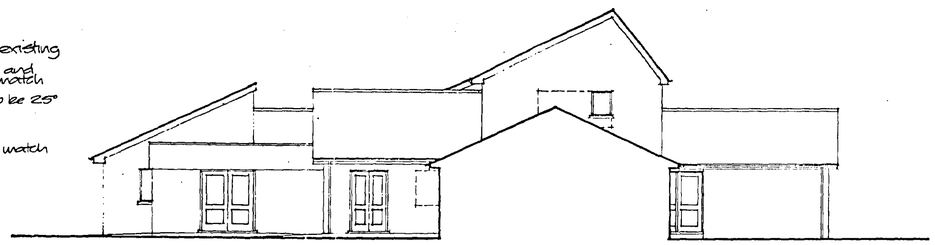

SIDE ELEVATION (SOUTH)

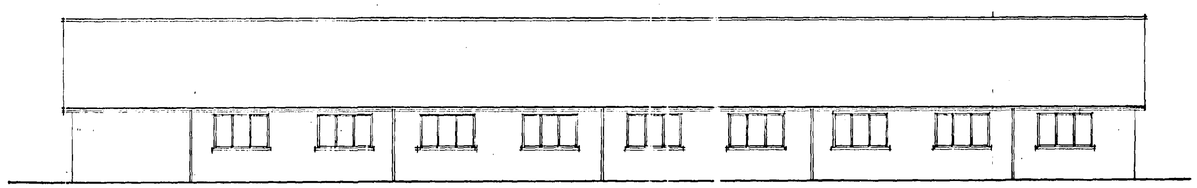

SOUTH ELEVATION OF MAIN EXTENSION



FRONT ELEVATION

USE FIGURED DIMENSIONS ONLY
DO NOT SCALE

CONTRACT
Proposed Extension At
Ashwood Nursing Home
Spalding

TITLE
Existing Elevations

SCALE 1:100

DATE March 2001 | DRAWN A.JB


JOB No.		SHEET	REV.
MCB/SPA1		1 of 1	


Baxter & King BUILDERS


Squirrels Lodge
Hards Lane, Frognall
Deeping St. James
Peterborough PE6 8RR


No.	DATE	REVISION


BAXTER & KING LTD.
© copyright

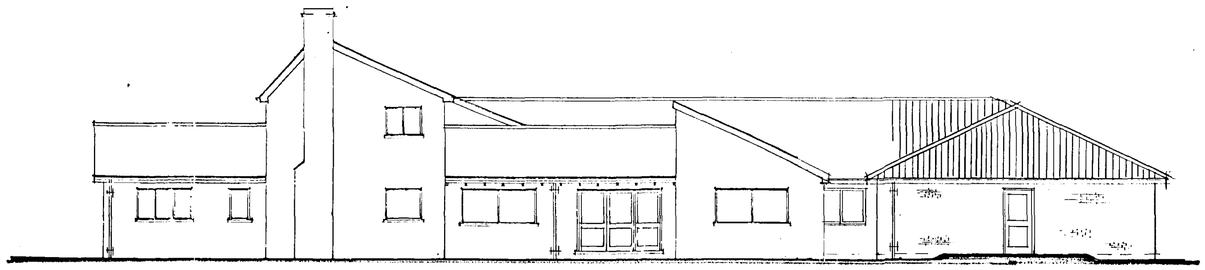


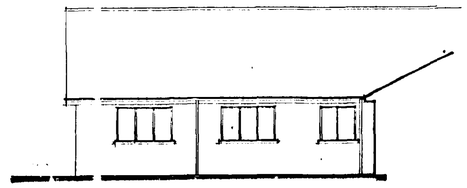


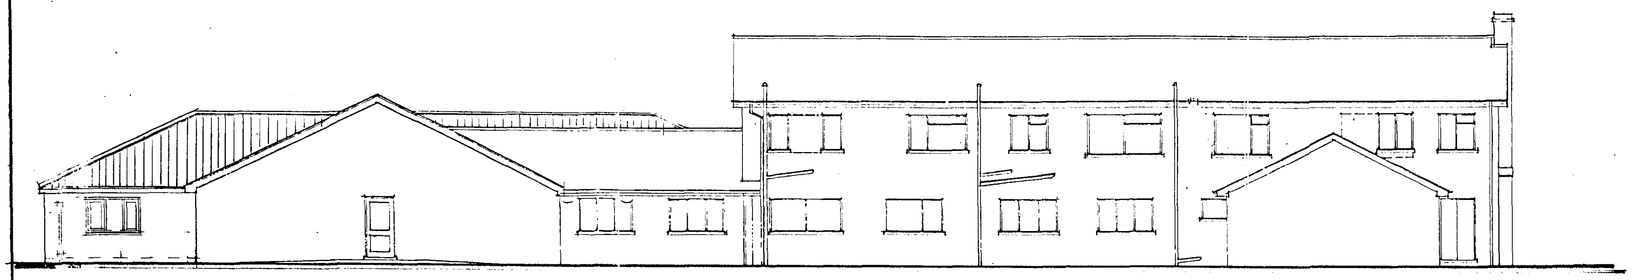

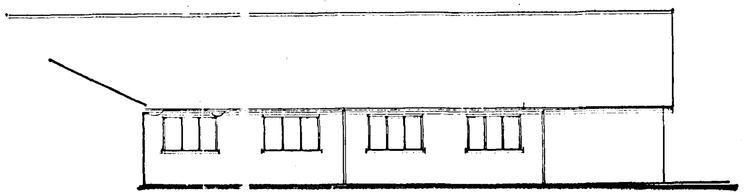

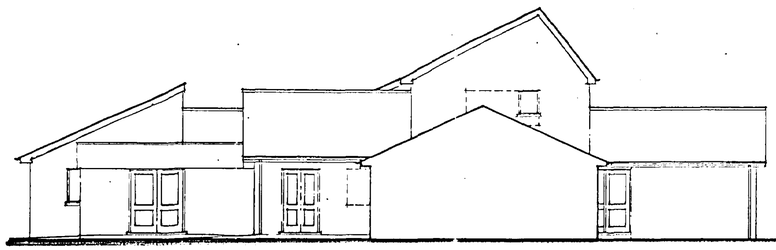

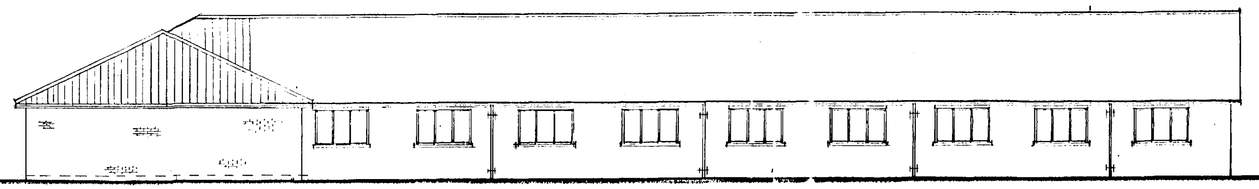

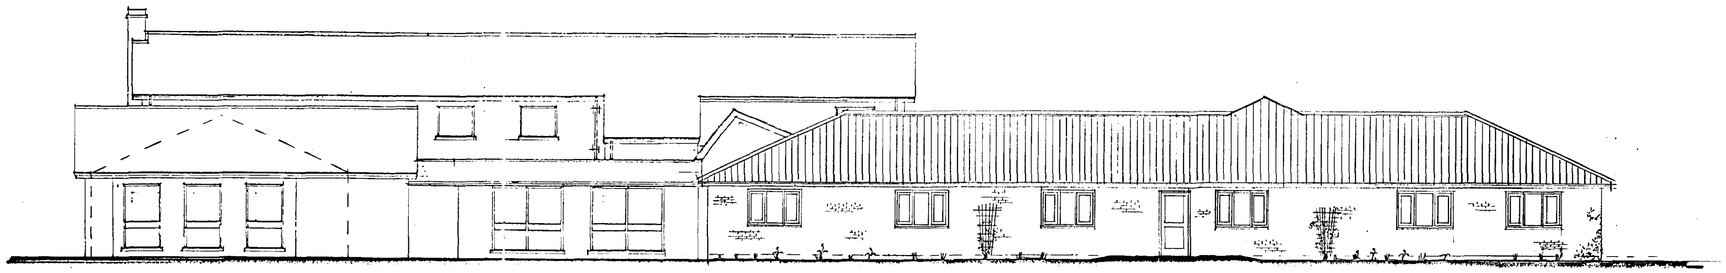

015761

USE FIGURED DIMENSIONS ONLY
DO NOT SCALE

CONTRACT
Proposed Extension At Ashwood Nursing Home
Spalding Lincs

For D. Mahra

TITLE
Proposed Elevations

SCALE 1:100
DATE Jan 2001 DRAWN

JOB No.		SHEET	REV.
HC81SA		100	


Baxter & King BUILDERS


Squirrels Lodge
Hand & Lane, Fragnall
Deeping St. James
PETERBOROUGH PE6 8PP
Tel: 01778 342516 Fax: 01778 341560

This drawing must not be reproduced without permission.
DO NOT SCALE.
The Contractor is responsible for checking all dimensions.

N

EXISTING NURSING HOME

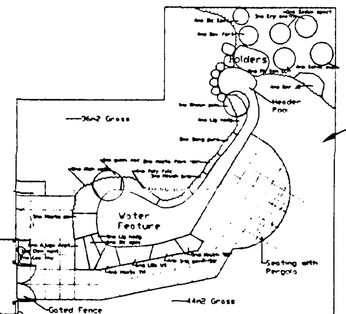

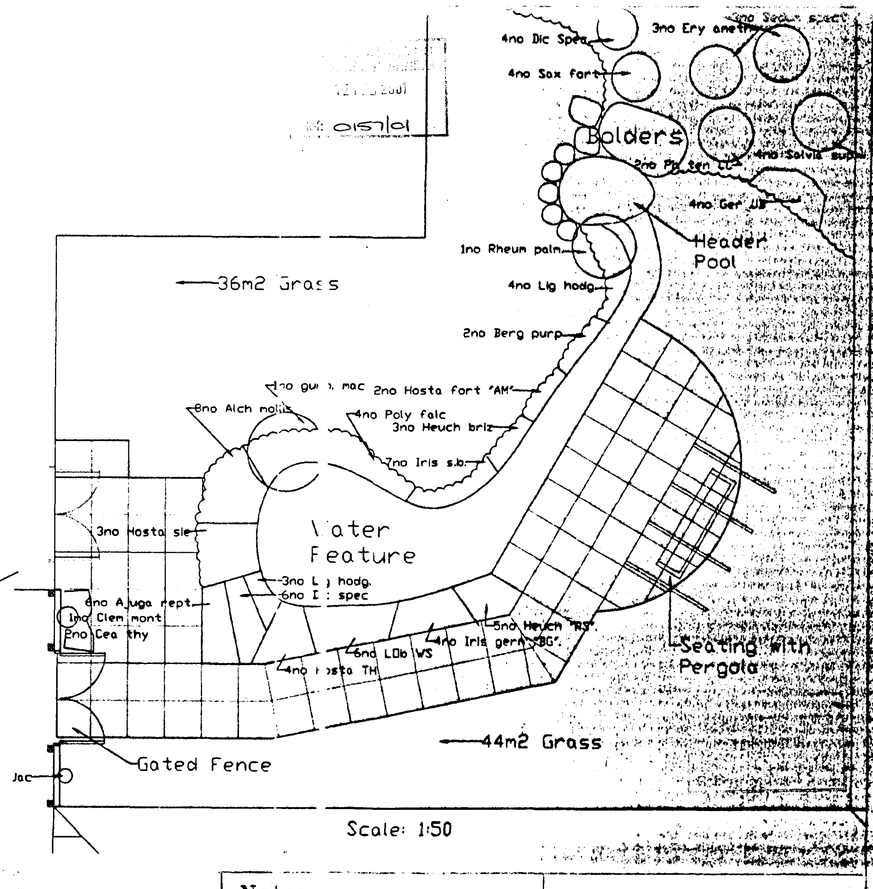

SPALDING

DEEPING ST NICHOLAS

Notes

date	revision

ACCENT & WILKINSON
ARCHITECTS • LANDSCAPE ARCHITECTS
TOWN PLANNERS • CONSERVATIONISTS
Malborne House, 1 Bayvan Grove, Herlington, Orton Malborne, Peterborough PE2 5ZJ
Telephone: 01733 234666 Fax: 01733 236591

project
PROPOSED EXTENSION
to
ASHWOOD NURSING HOME
SPALDING COMMON
for
BAXTER AND KING LTD

drawing title
SOFT LANDSCAPE

scale	date
1:125	JUNE 2000

project number / drawing number
58400 / 102

revision

date	revision