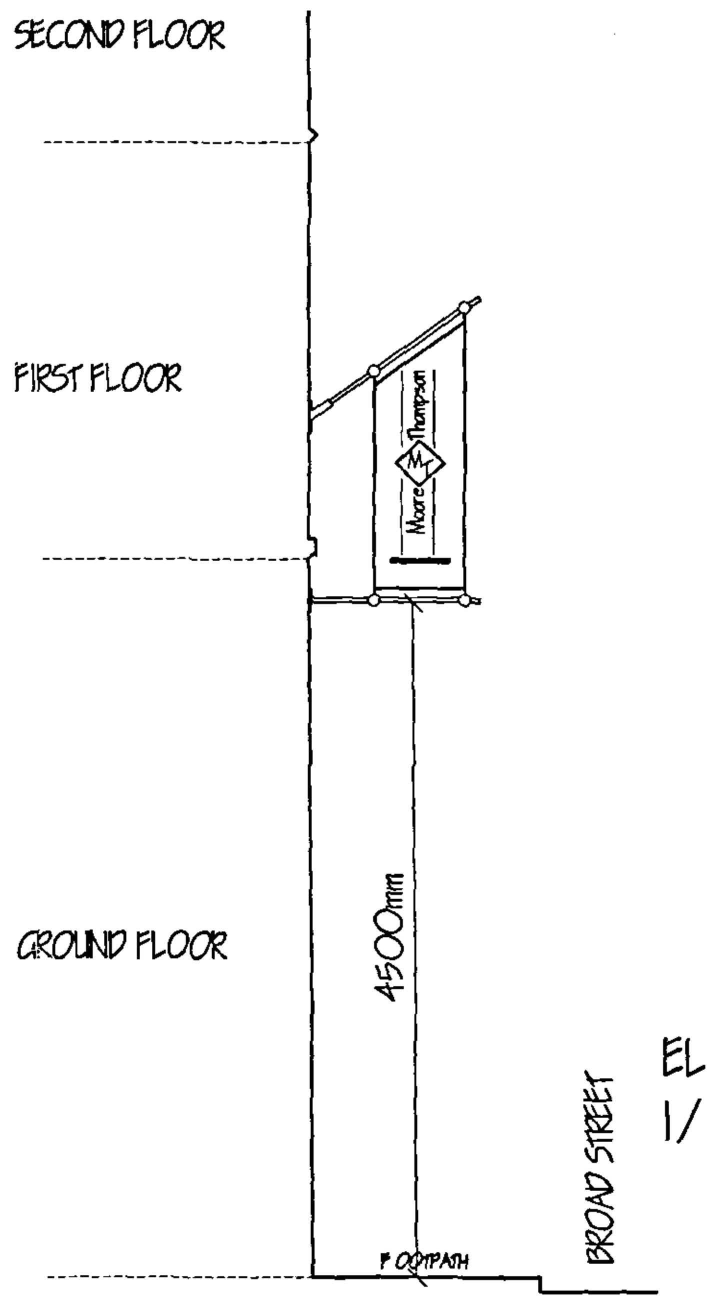

ELEVATION
1/50

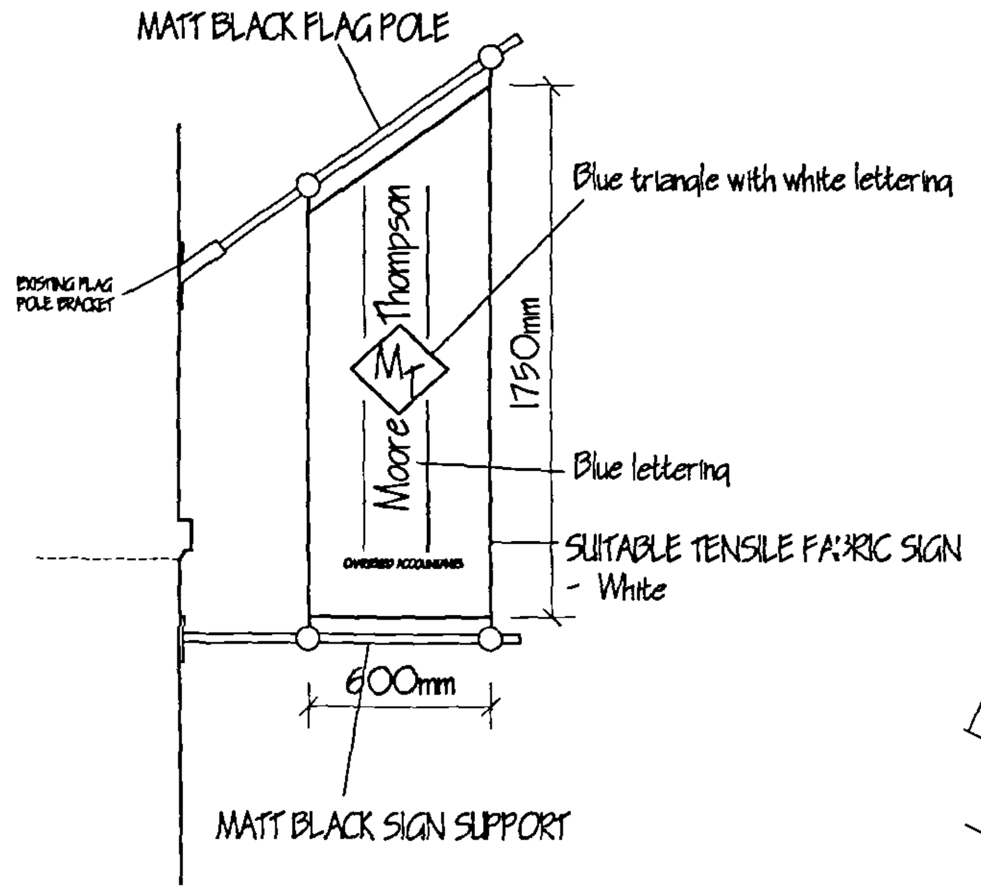

SIGN DETAILS
1/25

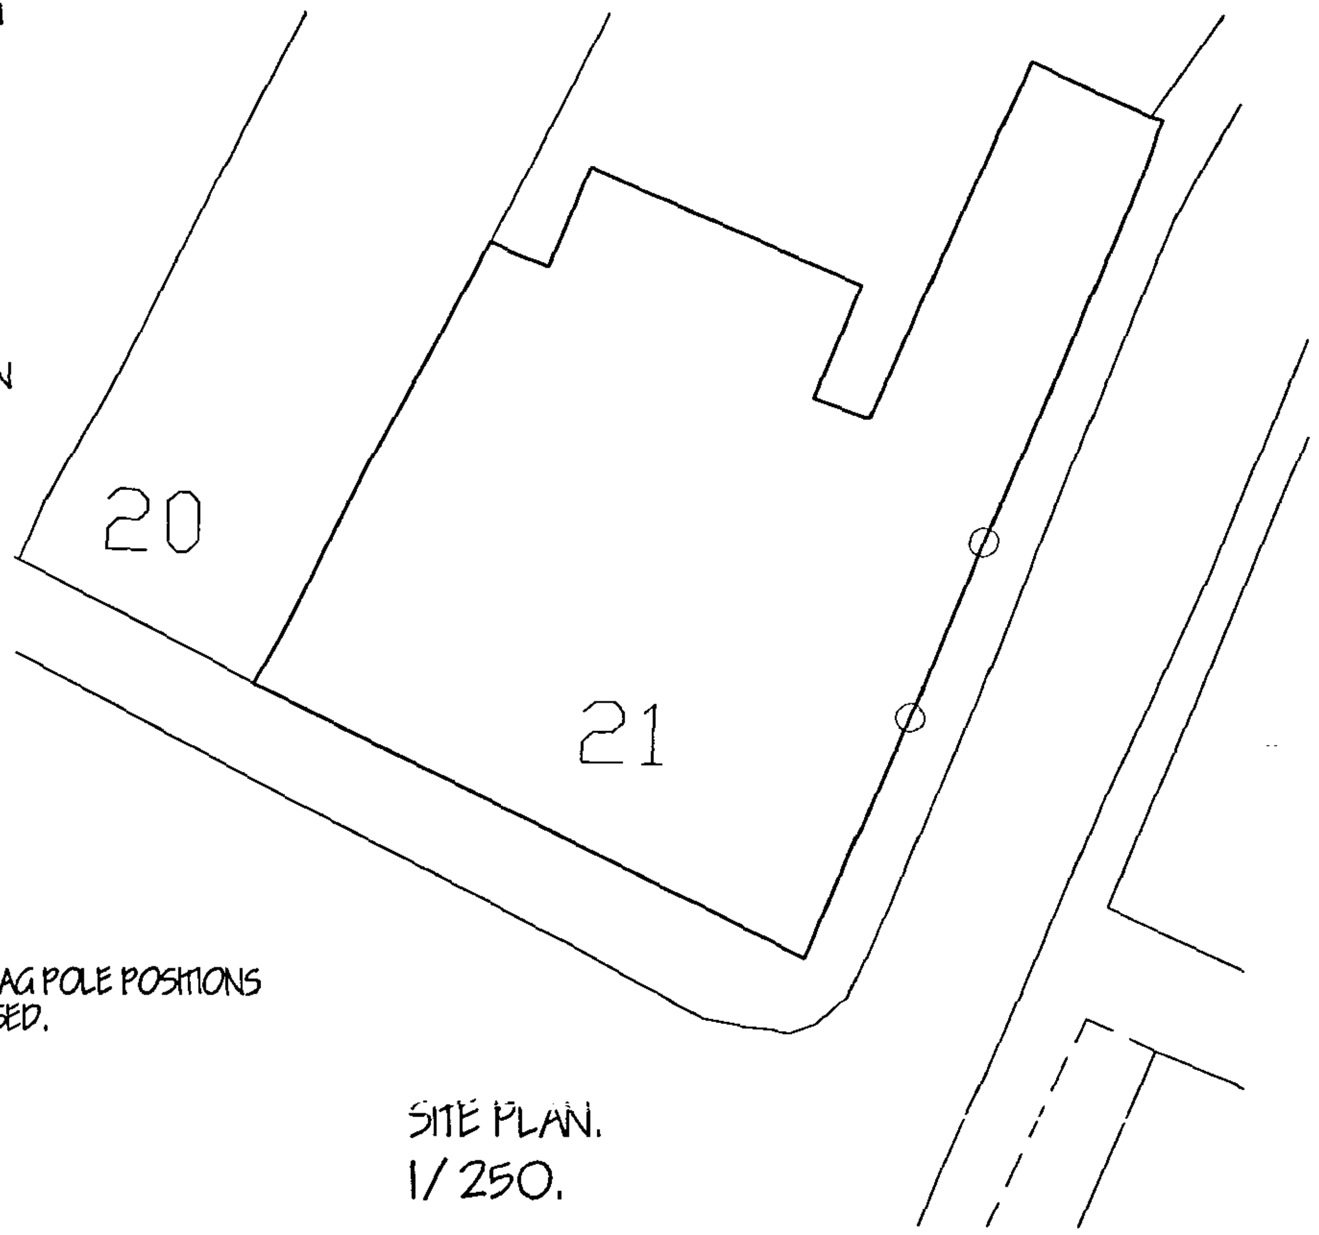

○ – EXISTING FLAG POLE POSITIONS TO BE UTILISED.

SITE PLAN.
1/250.

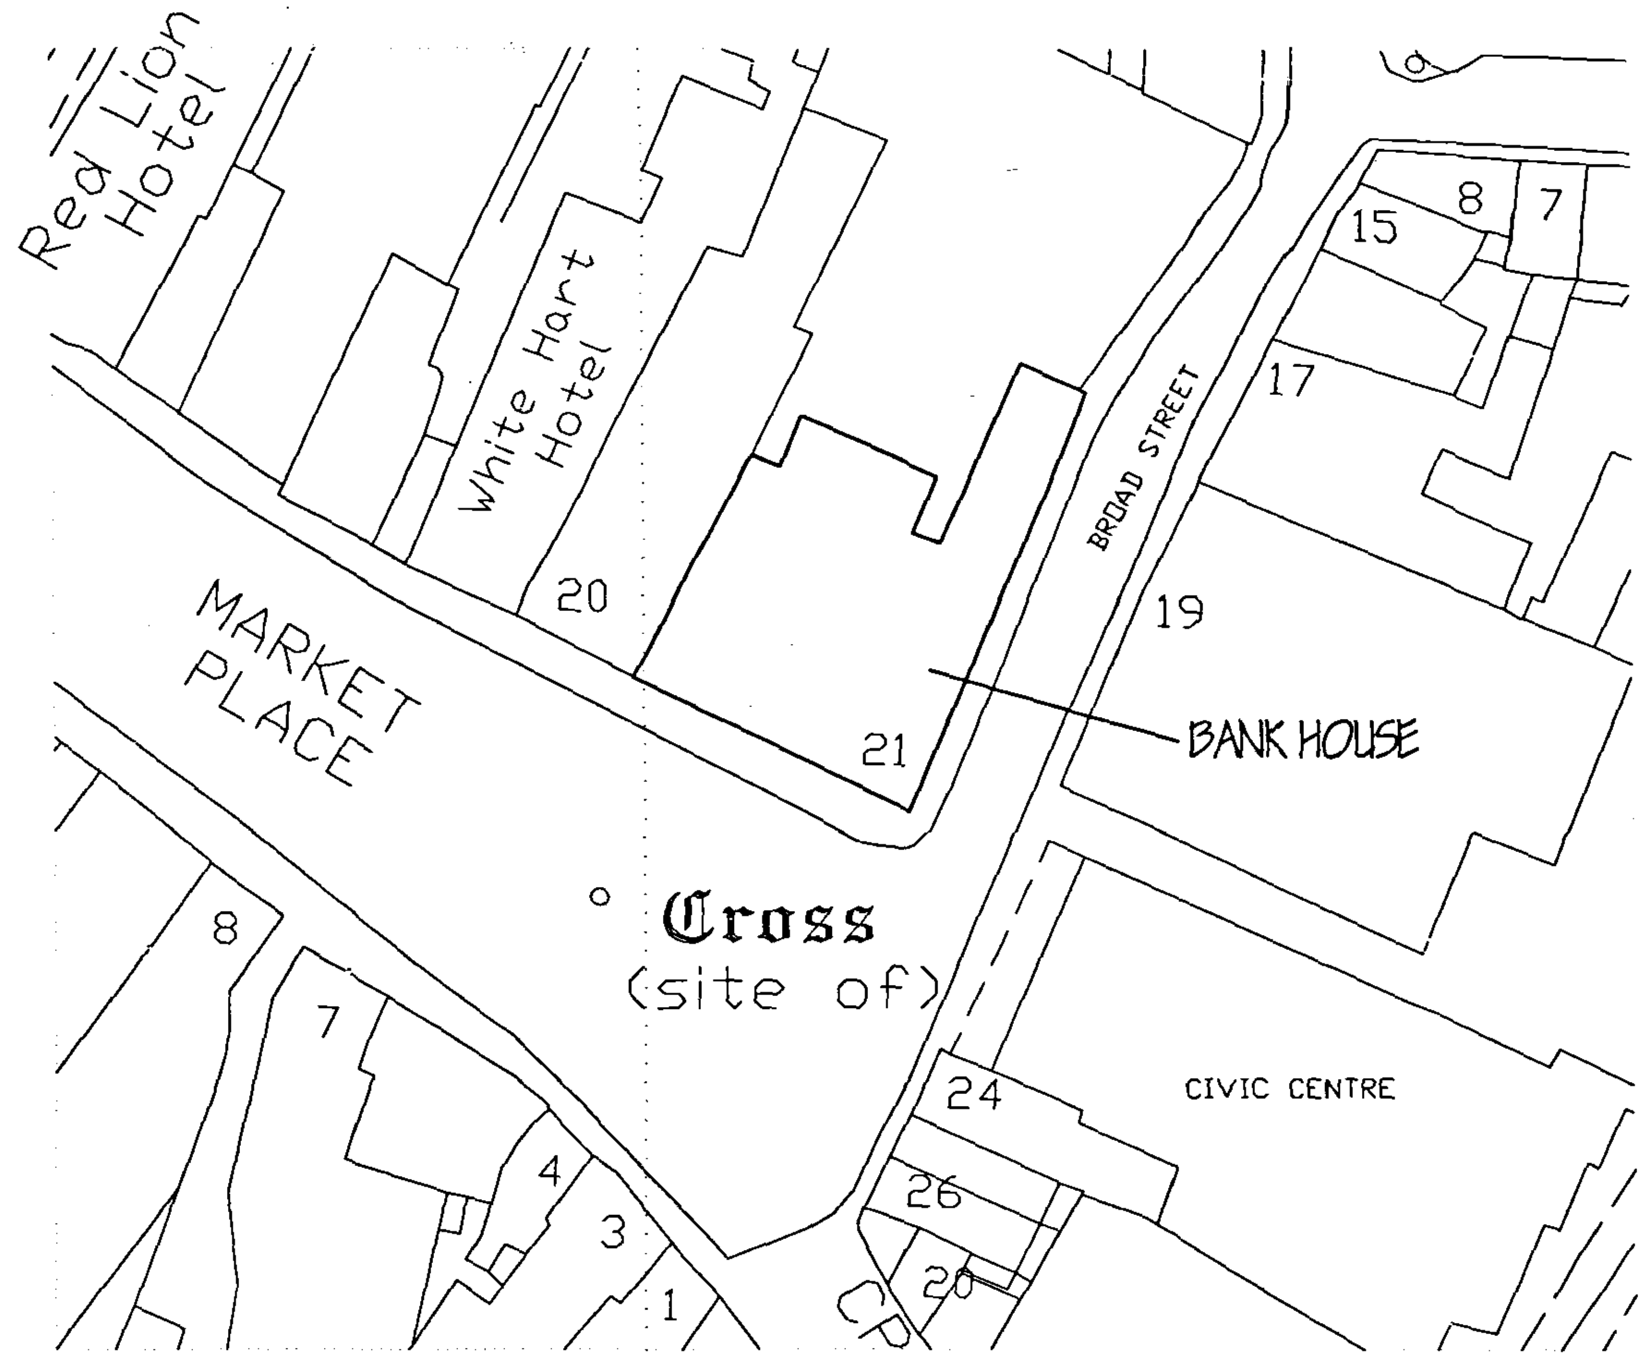

SITE PLAN
1/500

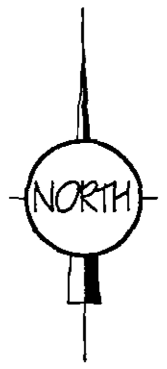

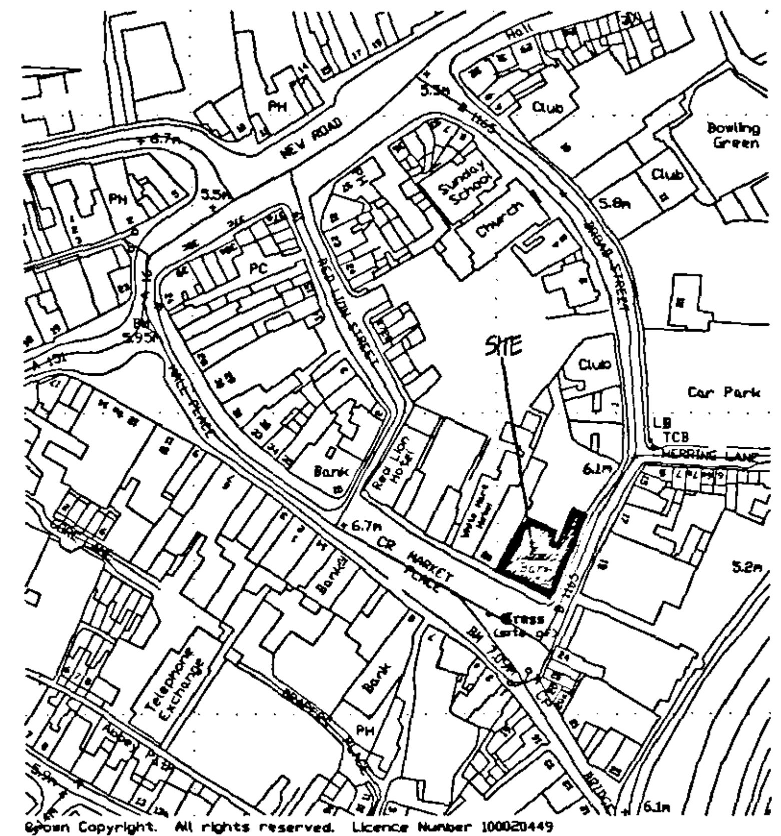

Crown Copyright. All rights reserved. Licence Number 100020449

LOCATION PLAN.
1/2500

DETERMINED PLAN

SHDC
PLANNING & DEVELOPMENT
- 2 FEB 2007
Ref. 0157/07

ref	revision	date

G. R. MERCHANT LTD.
I.ENG AMICE FIWO

ARCHITECTURAL, STRUCTURAL AND LAND DRAINAGE CONSULTANTS

4 Wrights Mews
12A Park Road, Holbeach,
Spalding, Lincs. PE12 7EE
Tel: 01406 490800
Fax: 01406 425744
E-Mail: gr.merchant@btconnect.com

Project
FLAG POLE SIGNS.
BANK HOUSE.
BROAD STREET.
SPALDING. LINC'S. PE11 1TB.

Client
MOORE THOMPSON.

Drawing
SITE & LOCATION PLANS.
FLAG POLE SIGN DETAIL.

Job Ref.	Drawing No.
1472-06.	03.

Date	Drawn
JAN '07.	GRM.

Scales
AS INDICATED.

DO NOT SCALE FROM THIS DRAWING

This drawing is copyright and may not be altered, traced, photographed or used for any other purpose other than that for which it is issued. The General Contractor is to check all dimensions on site and report any discrepancies to the Architect. All details shown on this drawing including foundations are based upon typical site conditions related to the area. No responsibility can be accepted for abnormal conditions which may be discovered during construction unless reported to the Architect so that design amendments may be considered. Site soil surveys are recommended in respect of foundations to establish specific site conditions before foundation work is undertaken. This drawing is limited in the amount of information contained and does not purport to contain a full specification of the works. It is solely for the purpose of obtaining Planning / Building Regulation approval. This drawing must not be used as a contract document alone. The works will not be supervised or inspected on site by G R Merchant or any representative thereof. It is the client or their appointed agents responsibility to control workmanship, substitution of materials, adherence to specification, variations to contract etc. [illegible]