

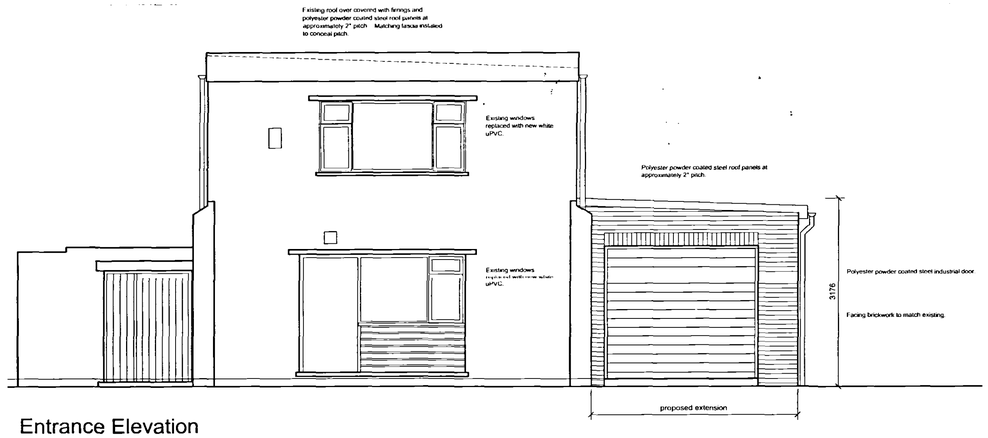



Entrance Elevation

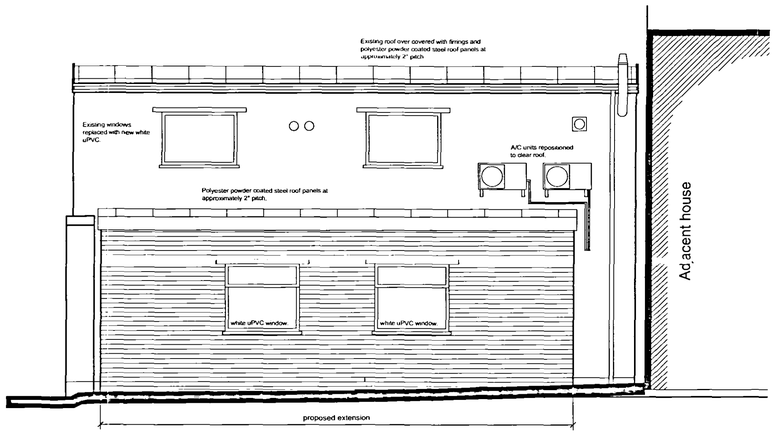


Elevation to Car Park

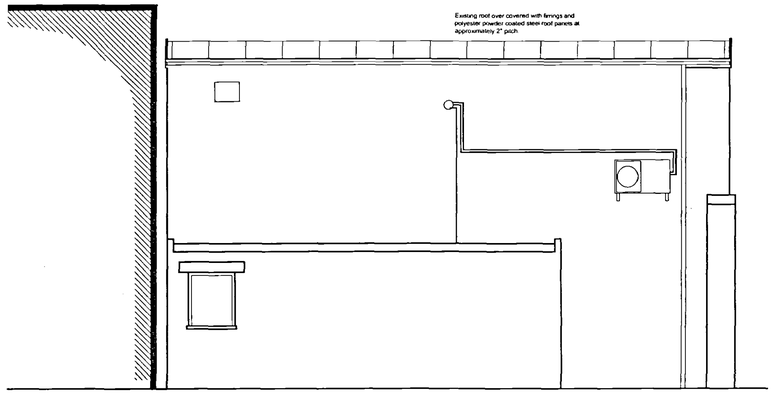

Elevation to Footpath

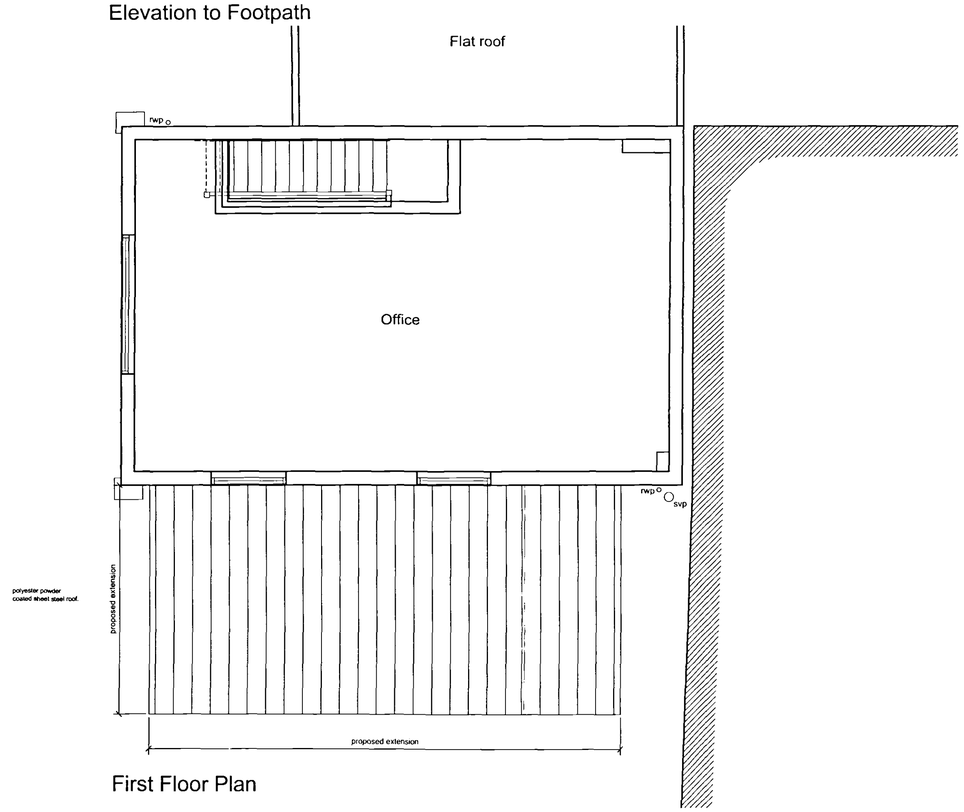

First Floor Plan

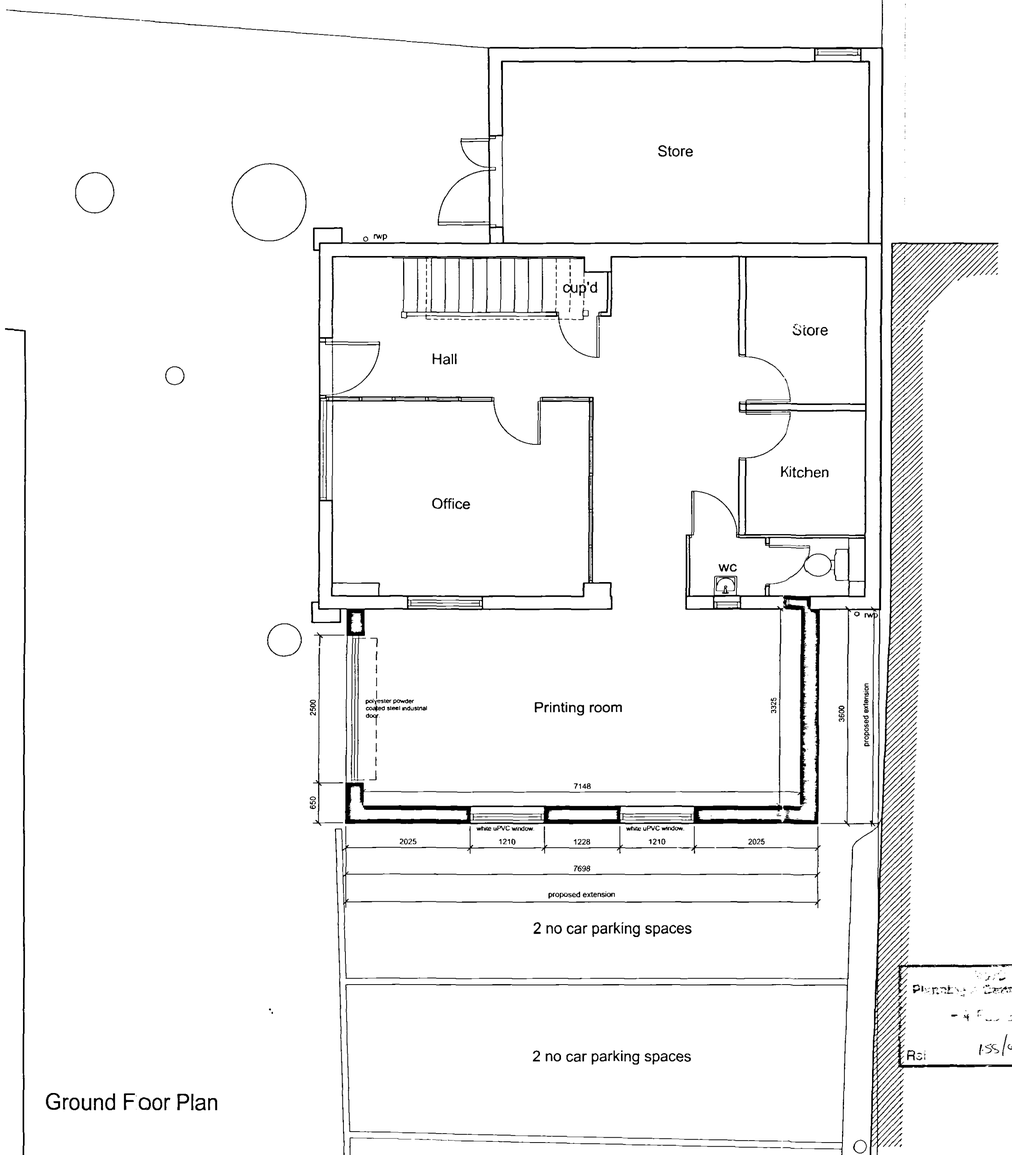

Ground Floor Plan

DO NOT SCALE THIS DRAWING. THE CONTRACTOR IS DEEMED TO HAVE CHECKED ALL DIMENSIONS ON SITE AND REPORT ANY DISCREPANCIES TO OGLESBY & LIMB LTD.
THE CONTENTS OF THIS DRAWING ARE COVERED BY COPYRIGHT AND REMAIN THE PROPERTY OF OGLESBY & LIMB LTD. WRITTEN APPROVAL MUST BE OBTAINED FROM OGLESBY & LIMB LTD PRIOR TO DUPLICATION OR REPRODUCTION OF THIS DRAWING OR ITS CONTENTS.
ANY DIMENSIONS NOT SHOWN ARE TO BE CHECKED AND AGREED WITH OGLESBY & LIMB LTD.

PRELIMINARY ISSUE

Rev	date	Description	By
Revisions			

Drawing Status

Oglesby & Limb Ltd
Chartered Architects and Building Surveyors
67 London Road, Newark, Notts, NG24 1RZ
Tel: 01636 702030 Fax: 01636 701740
5 - 9 New Street, Boston, PE21 6LP
Tel: 01205 364795 Fax: 01205 310842
e-mail: design@o-l-ltd.co.uk

Client:

Monograms Property Limited

Project:

Proposed Extension to Offices
Gore Lane, Spalding

Drawing Title:

Plans as Proposed

Date: Jan. 2004 | Scale: 1:50

Drawn by: AJO | Checked by: DAL

Ref: 155/04

Drawing Number: A0219-02 | Rev: