

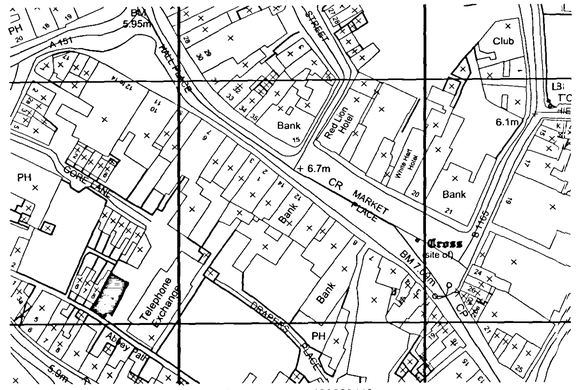


Crown Copyright. All rights reserved. Licence Number 100020449


Site Location Plan

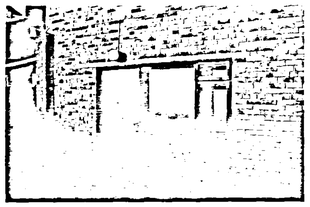

Building Entrance from Gore Lane

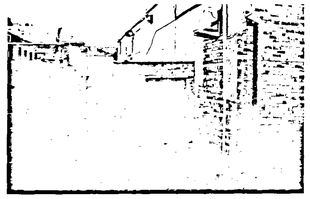


View of Building from Gore Lane

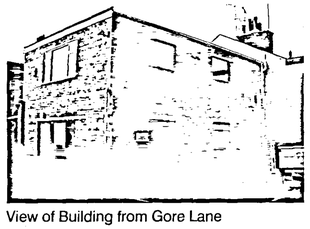

View of Building from Gore Lane




View of Site from Gore Lane

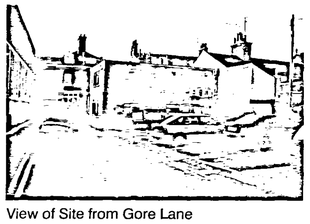


View of Site from Gore Lane




Entrance Elevation

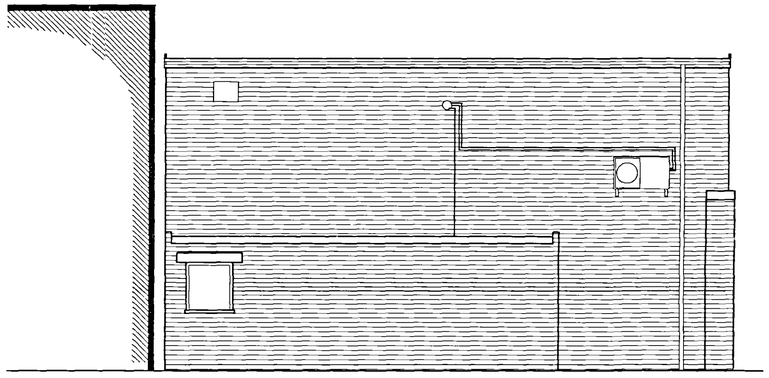

Elevation to Footpath

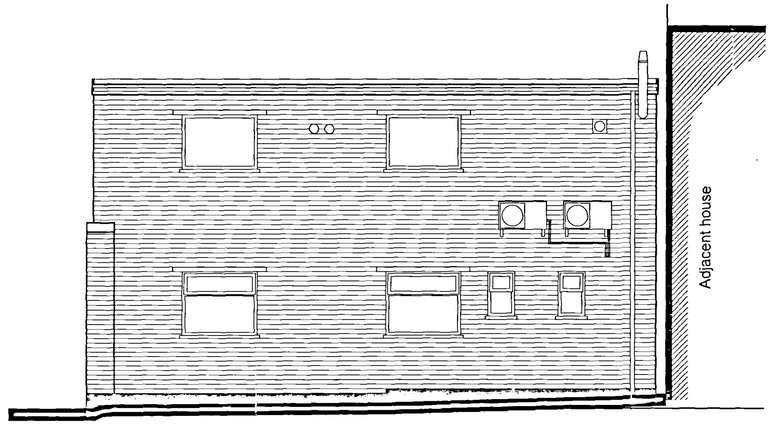

Elevation to Car Park

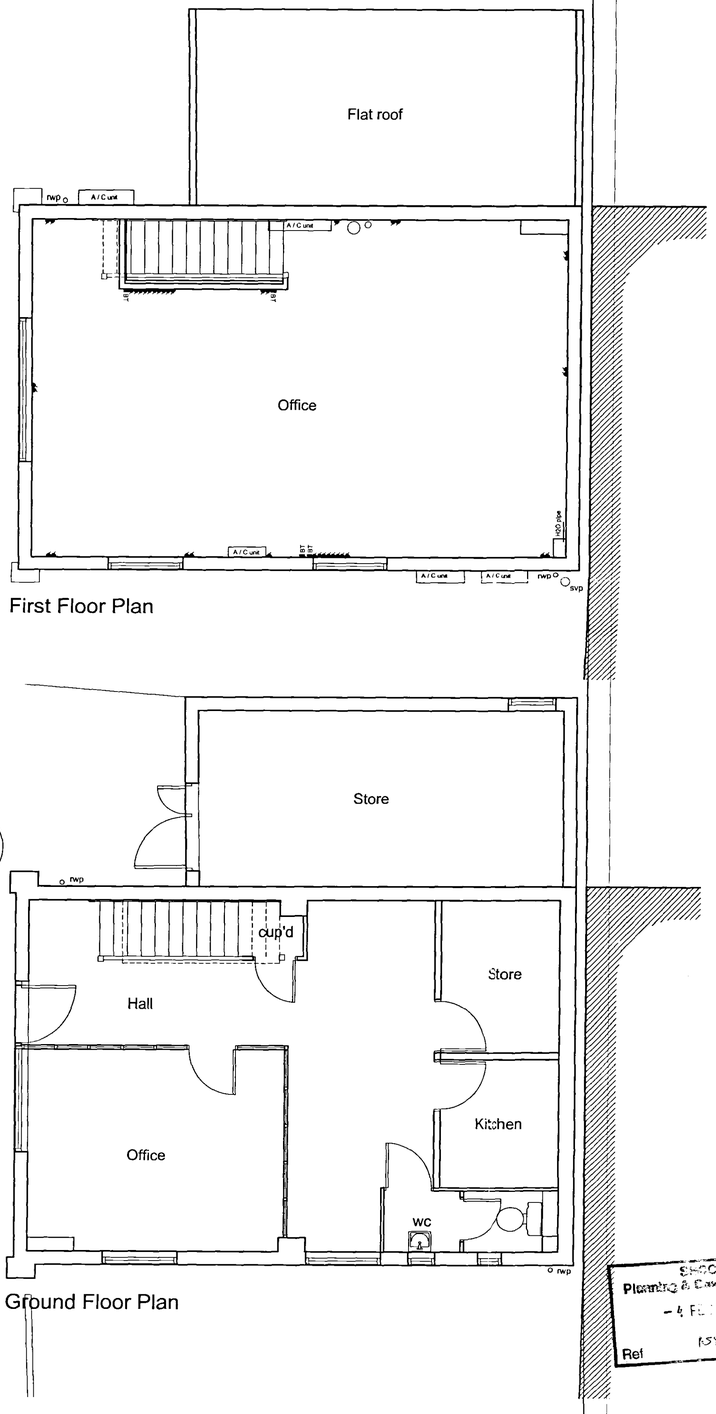

First Floor Plan

Ground Floor Plan

DO NOT SCALE THIS DRAWING. THE CONTRACTOR IS DEEMED TO HAVE CHECKED ALL DIMENSIONS ON SITE AND REPORT ANY DISCREPANCIES TO OGLESBY & LIMB LTD.
THE CONTENTS OF THIS DRAWING ARE COVERED BY COPYRIGHT AND REMAIN THE PROPERTY OF OGLESBY & LIMB LTD. WRITTEN APPROVAL MUST BE OBTAINED FROM OGLESBY & LIMB LTD PRIOR TO DUPLICATION OR REPRODUCTION OF THIS DRAWING OR ITS CONTENTS.
ANY DIMENSIONS NOT SHOWN ARE TO BE CHECKED AND AGREED WITH OGLESBY & LIMB LTD.

Ref	Date	Description	By
Revisions			

Drawing Status

Oglesby & Limb Ltd
Chartered Architects
and Building Surveyors

67 London Road
Newark, Notts
NG24 1RZ
Tel: 01636 702030
Fax: 01636 703740

5 - 9 New Street
Boston
PE21 6LP
Tel: 01205 364795
Fax: 01205 310842

e-mail: design@o-l-ltd.co.uk

Client:

Monograms Property Limited

Project:

Conversion of Office Building to Flats
Gore Lane, Spalding

Drawing Title:

Plans, Section, Elevations and
Location Plan as Existing

Date: Nov. 2003
Scale: 1:50, 1:100, 1:1250
Drawn by: AJO
Checked by: DAL

Drawing Number: A0219-01
Rev:

SHDC
Planning & Development
- 4 FEB 2004
Ref 1558/04