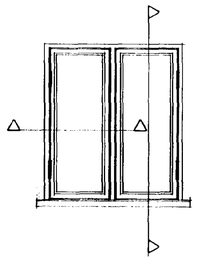

ELEVATION

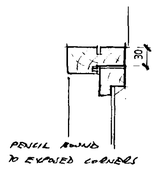

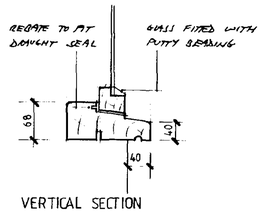

VERTICAL SECTION

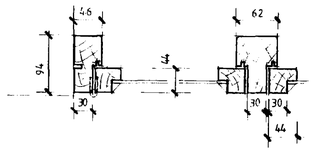

HORIZONTAL SECTION

TYPICAL WINDOW

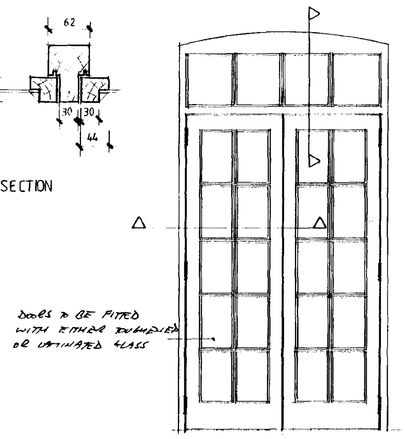

ELEVATION

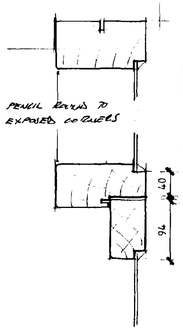

VERTICAL SECTION

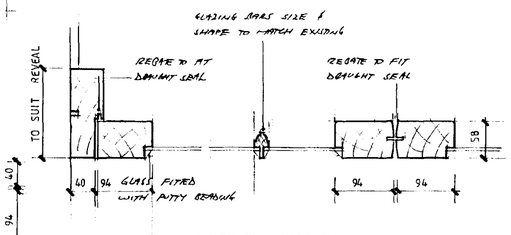

HORIZONTAL SECTION

TYPICAL FRENCH DOORS

CONTRACTOR TO CHECK ALL DIMENSIONS ON SITE BEFORE WORK COMMENCES.			
revision	date	init.	revision details
a	26.2.99		CLIENTS AMENDMENTS
b	4.3.99		PLANNING AMENDMENTS
c	19.3.99		PLANNING AMENDMENTS
d	19.3.99		TO SUITABLE SCALE AND SIZE

PROJECT 3

Architectural Design Consultants

[author block illegible]

project: PUNCHBOWL P.H.
NEW ROAD, SPALDING.
PROPOSED ALTERATIONS

drawing: ELEVATIONS

scale: 1-50

drawing no: 2892-3

date: JAN 99

drawn: [illegible]

checked:

DETERMINED
PLAN

SOUTH HOLLAND DC
HOUSING & PLANNING
19 FEB 1999
Ref. 0162/99

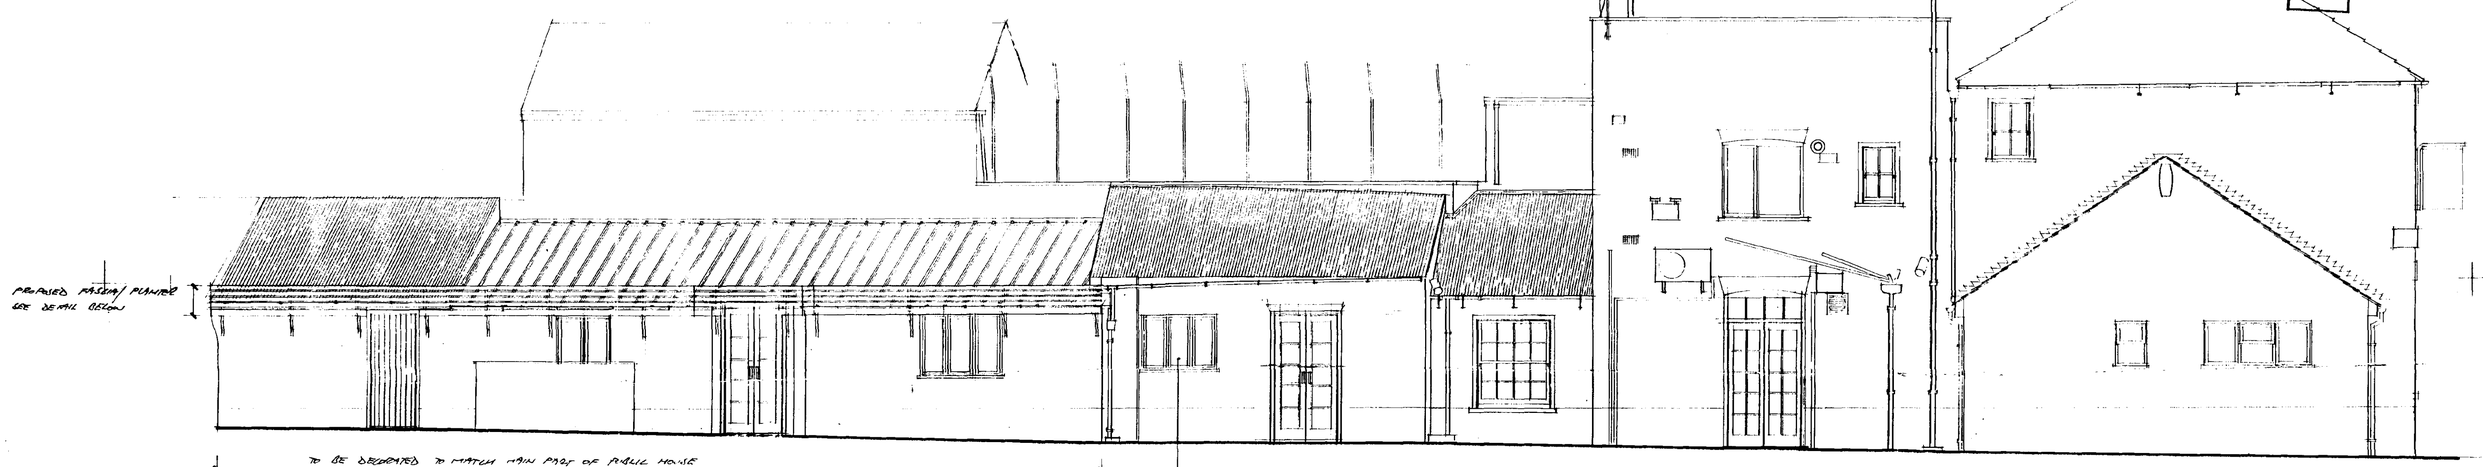

NORTH EAST ELEVATION AS PROPOSED

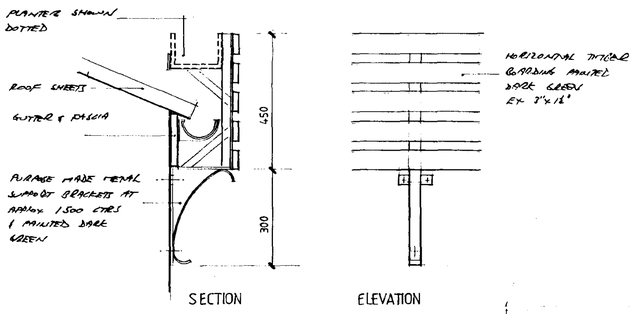

FASCIA DETAIL

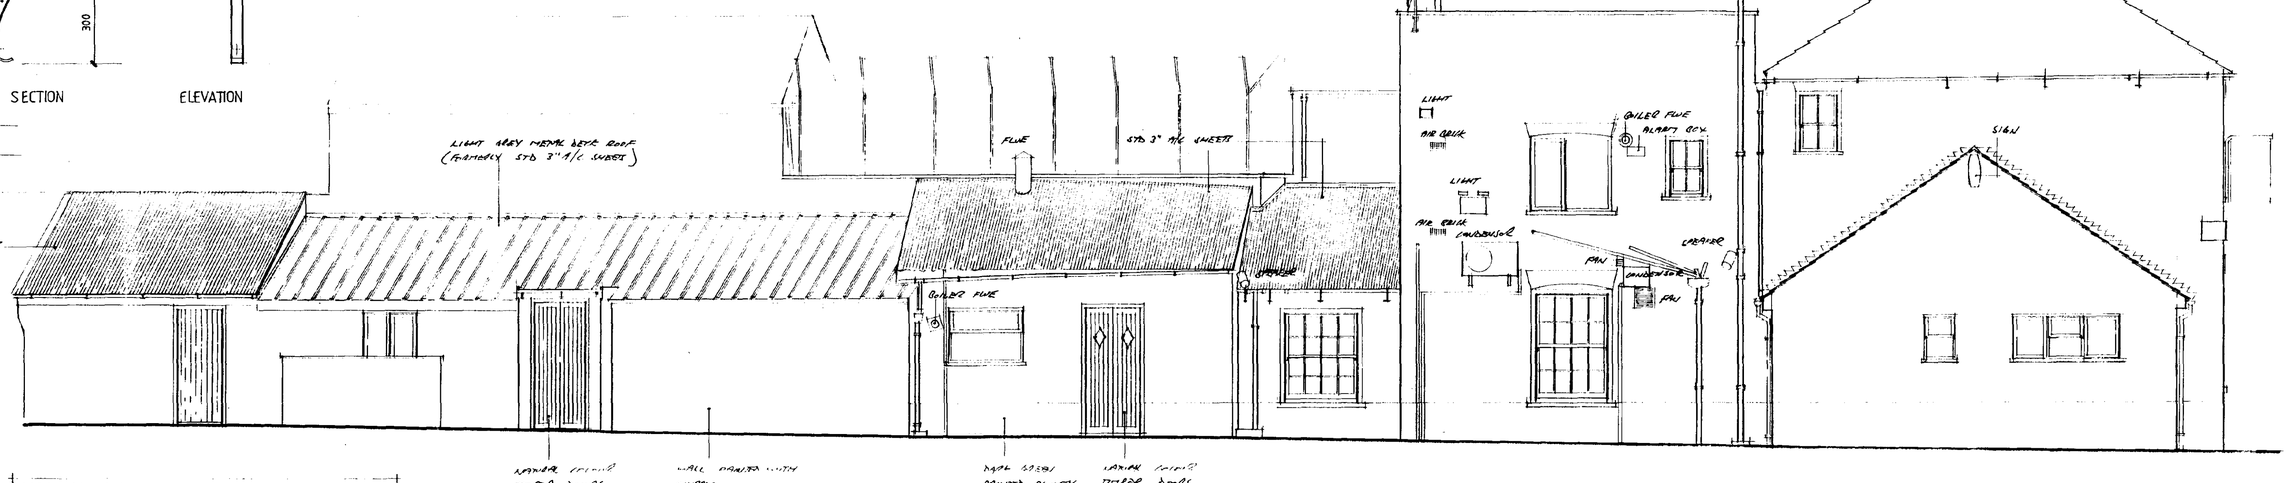

NORTH EAST ELEVATION AS EXISTING

SOUTH HOLLAND DC
HOUSING & PLANNING
19 FEB 1999
Ref: 0162/99

DETERMINED
PLAN

CONTRACTOR TO CHECK
ALL DIMENSIONS ON SITE
BEFORE WORK COMMENCES

revision	date	init.	revision details

PODDINGTONS
Architectural Design Consultants
44 Double Street, Spalding, Lincs PE11 2AE
Tel: 01775 761856 & 768296 Fax: 01775 710218

project
PUNCHBOWL PH.
NEW ROAD, SPALDING.
PROPOSED ALTERATIONS

drawing
GROUND FLOOR PLAN AS EXISTING

scale	drawing no
1-50	2882-1
date: JAN 99	drawn
	checked

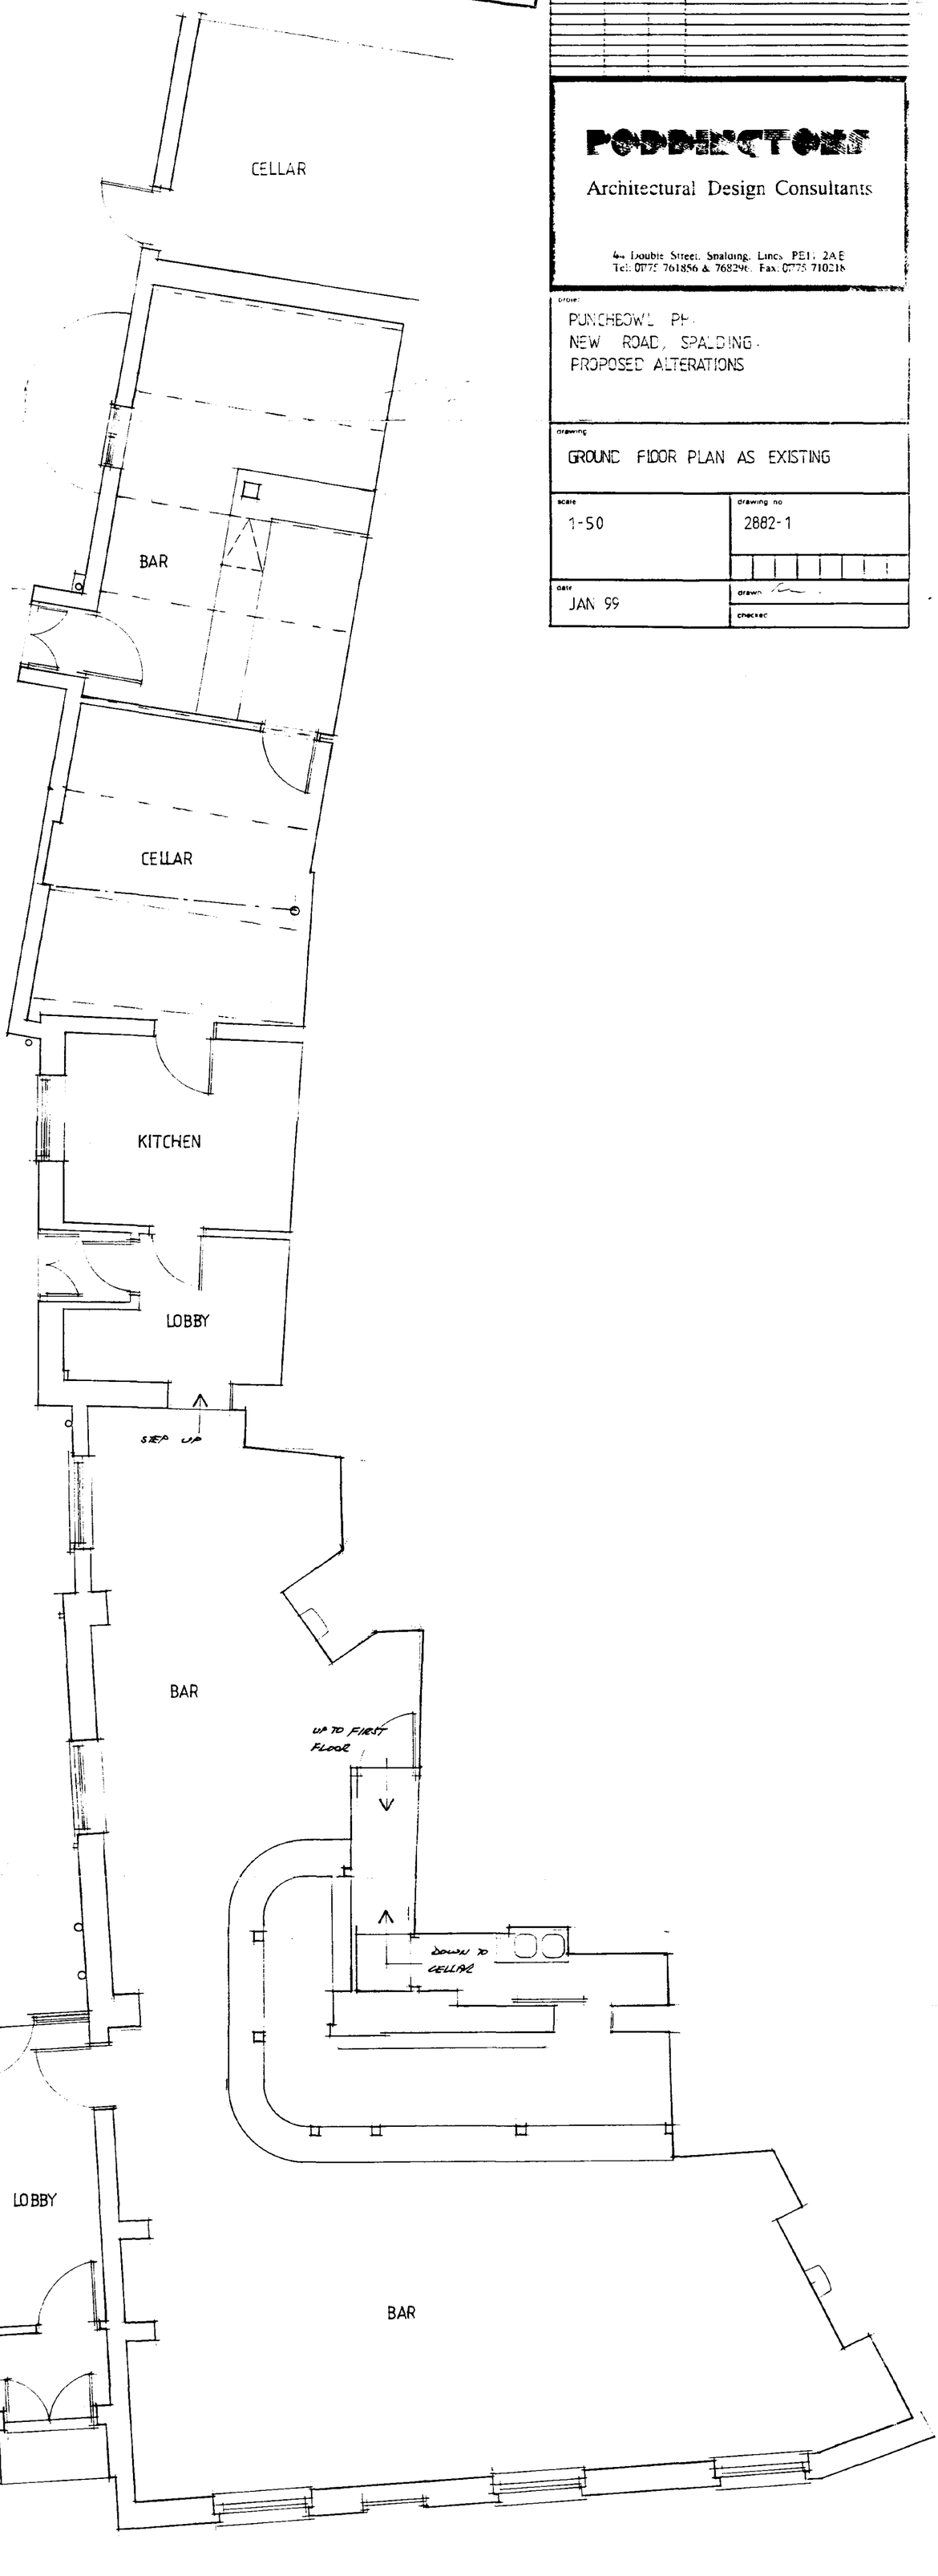

DETERMINED
PLAN
SOUTH HOLLAND DC
HOUSING & PLANNING
19 FEB 1999
Ref: 0162/99

CONTRACTOR TO CHECK
ALL DIMENSIONS ON SITE
BEFORE WORK COMMENCES.

revision	date	init.	revision details
A	16-2-99	JC	REMOVE PORCH & WIDEN ENTRANCE
B	19-2-99	JC	REMOVE FITTED CUPBOARD ON WINDOW OPPOSITE & EXISTING DOORWAY TO BE WIDENED
C	19-2-99	JC	RIGHT REAR DOOR TO BE WIDENED WITH DOOR ON OUTSIDE OF WALL

PODDINGTONS
Architectural Design Consultants
44 Double Street, Spalding, Lincs. PE11 2AB
Tel: 01775 761550 & 766296. Fax: 01775 710218

project
PUNCHBOWL PH.
NEW ROAD, SPALDING.
PROPOSED ALTERATIONS.

drawing
GROUND FLOOR PLAN AS PROPOSED
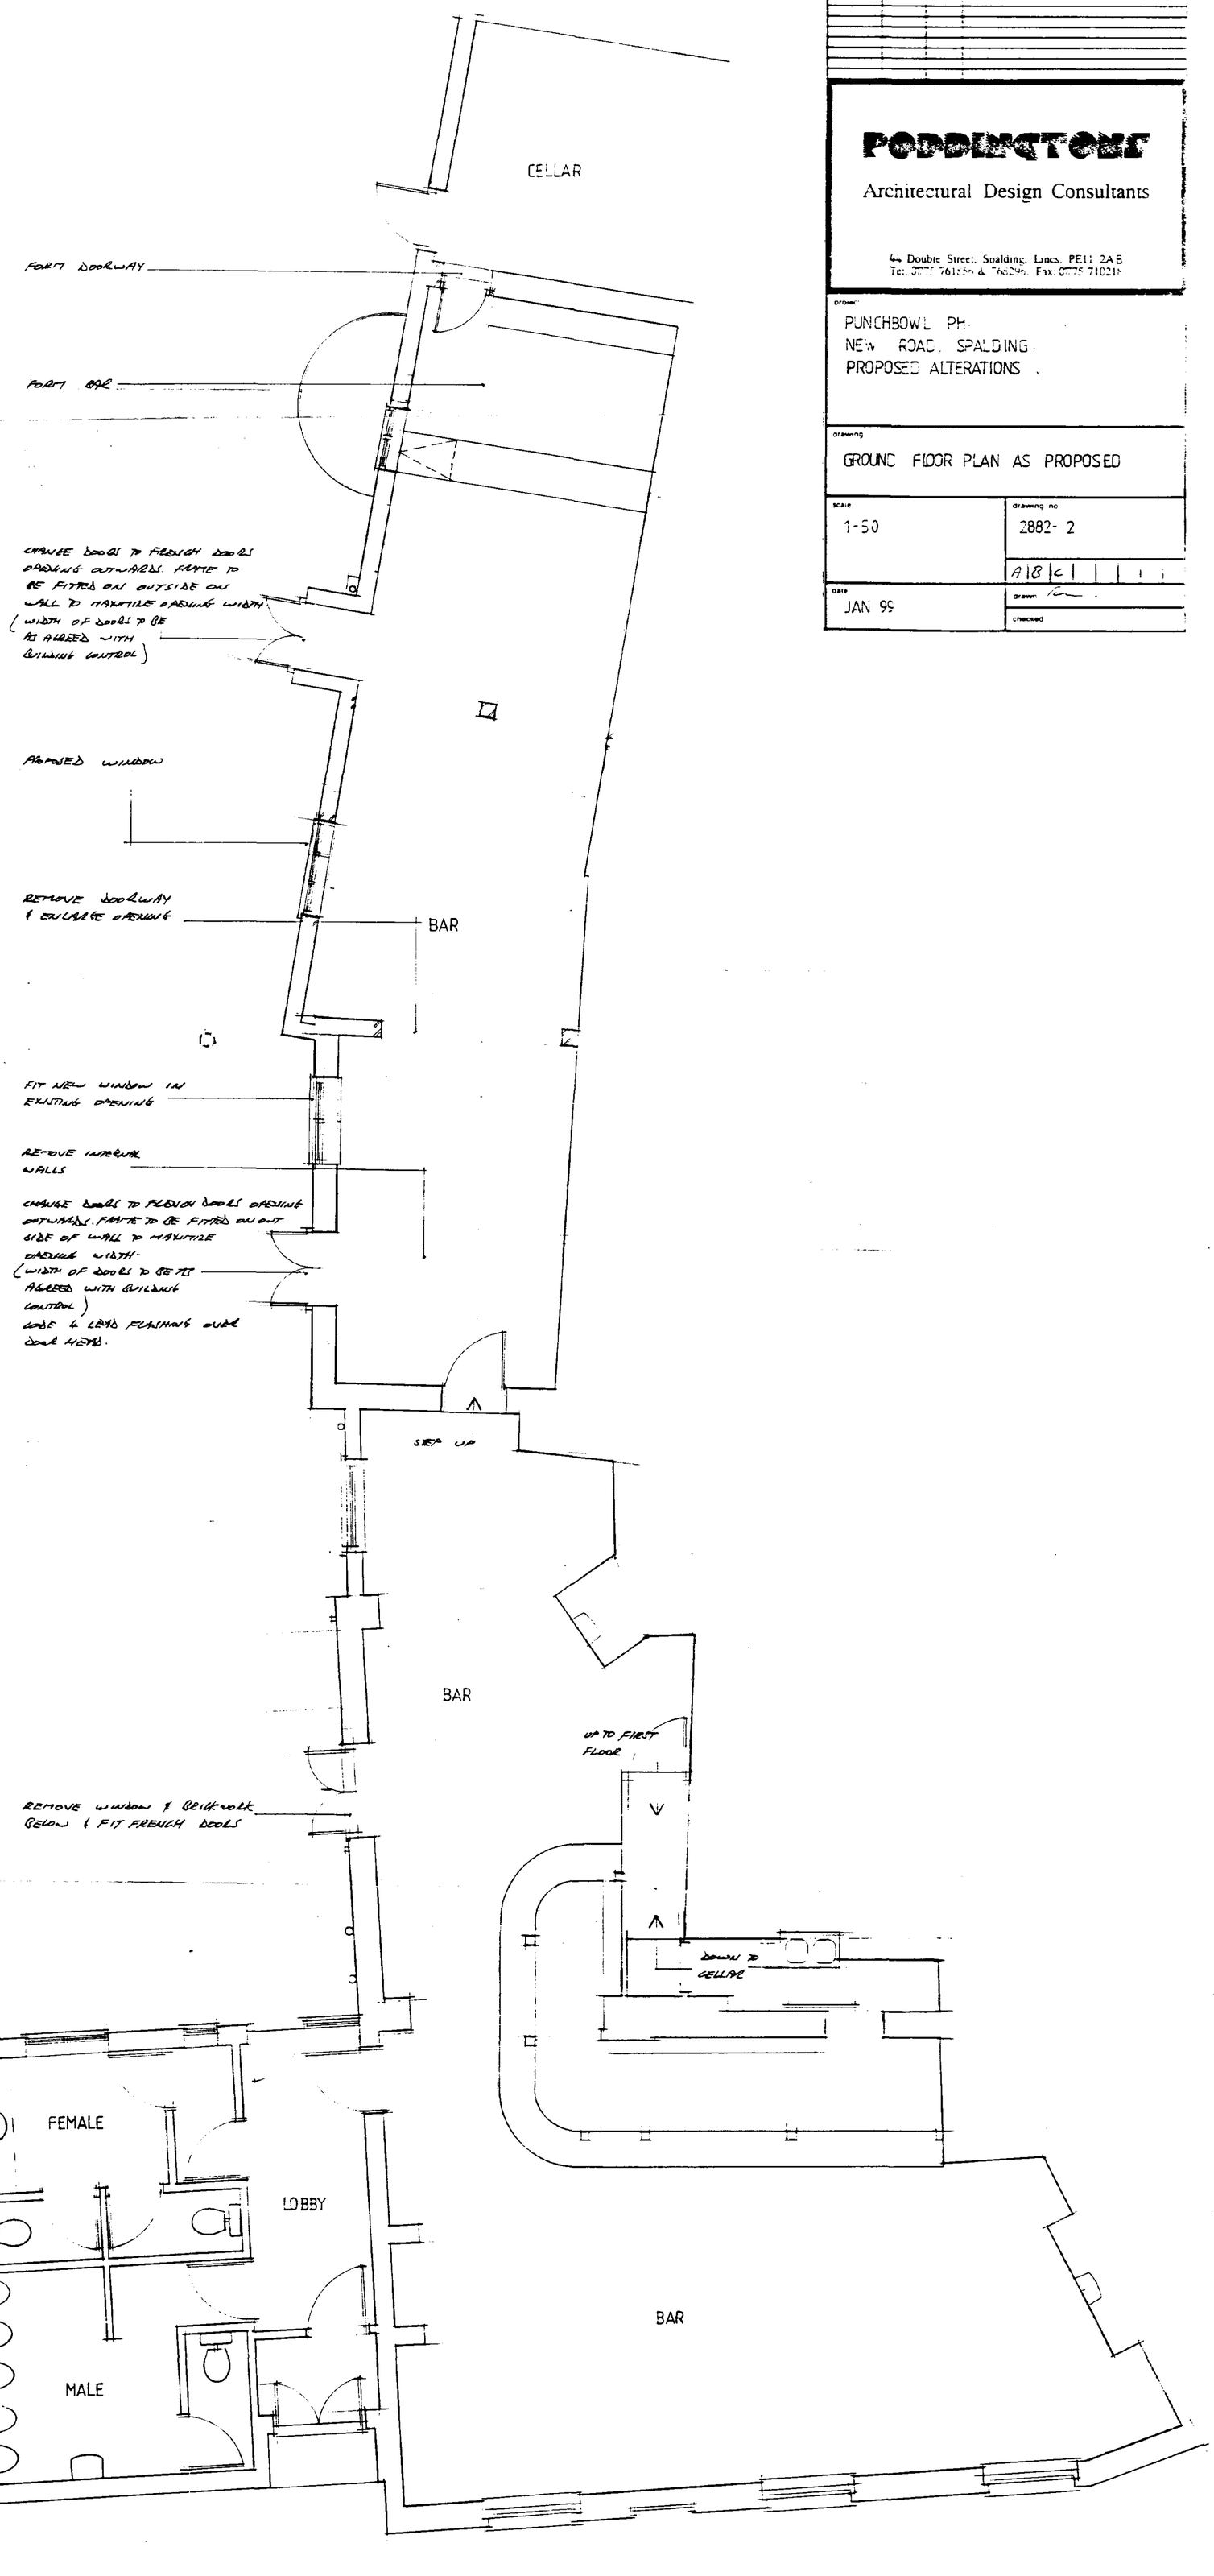
scale	drawing no
1-50	2882- 2
	A1 B1 C1
date: JAN 99	drawn
	checked