

EXISTING EXTERNAL TOILETS COMPRISING
MALE – 1 NO 1200mm LONG URINAL STALL
1 NO W.B.
FEMALE 1 NO WC
1 NO HB
IN FEMALE TOILET 2 NO W.C's
TO BE ADDED

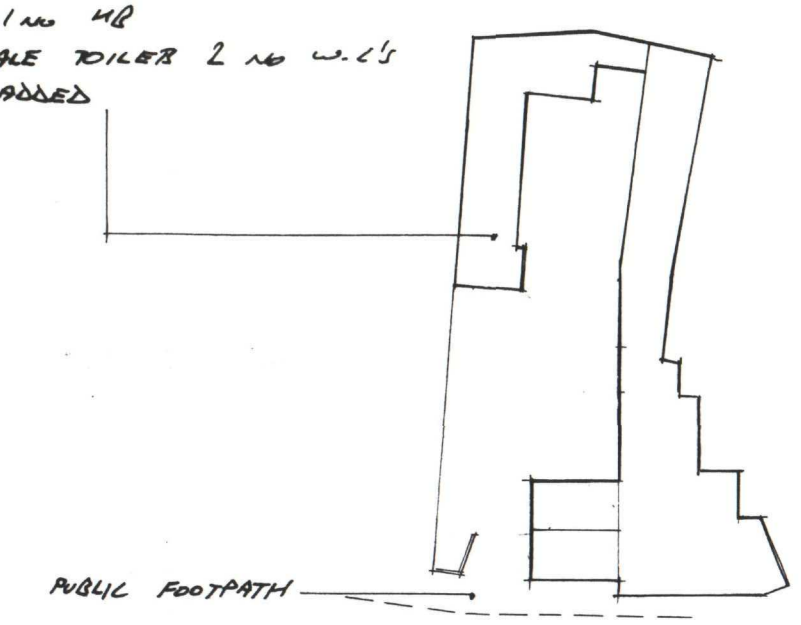

SITE PLAN scale 1-500

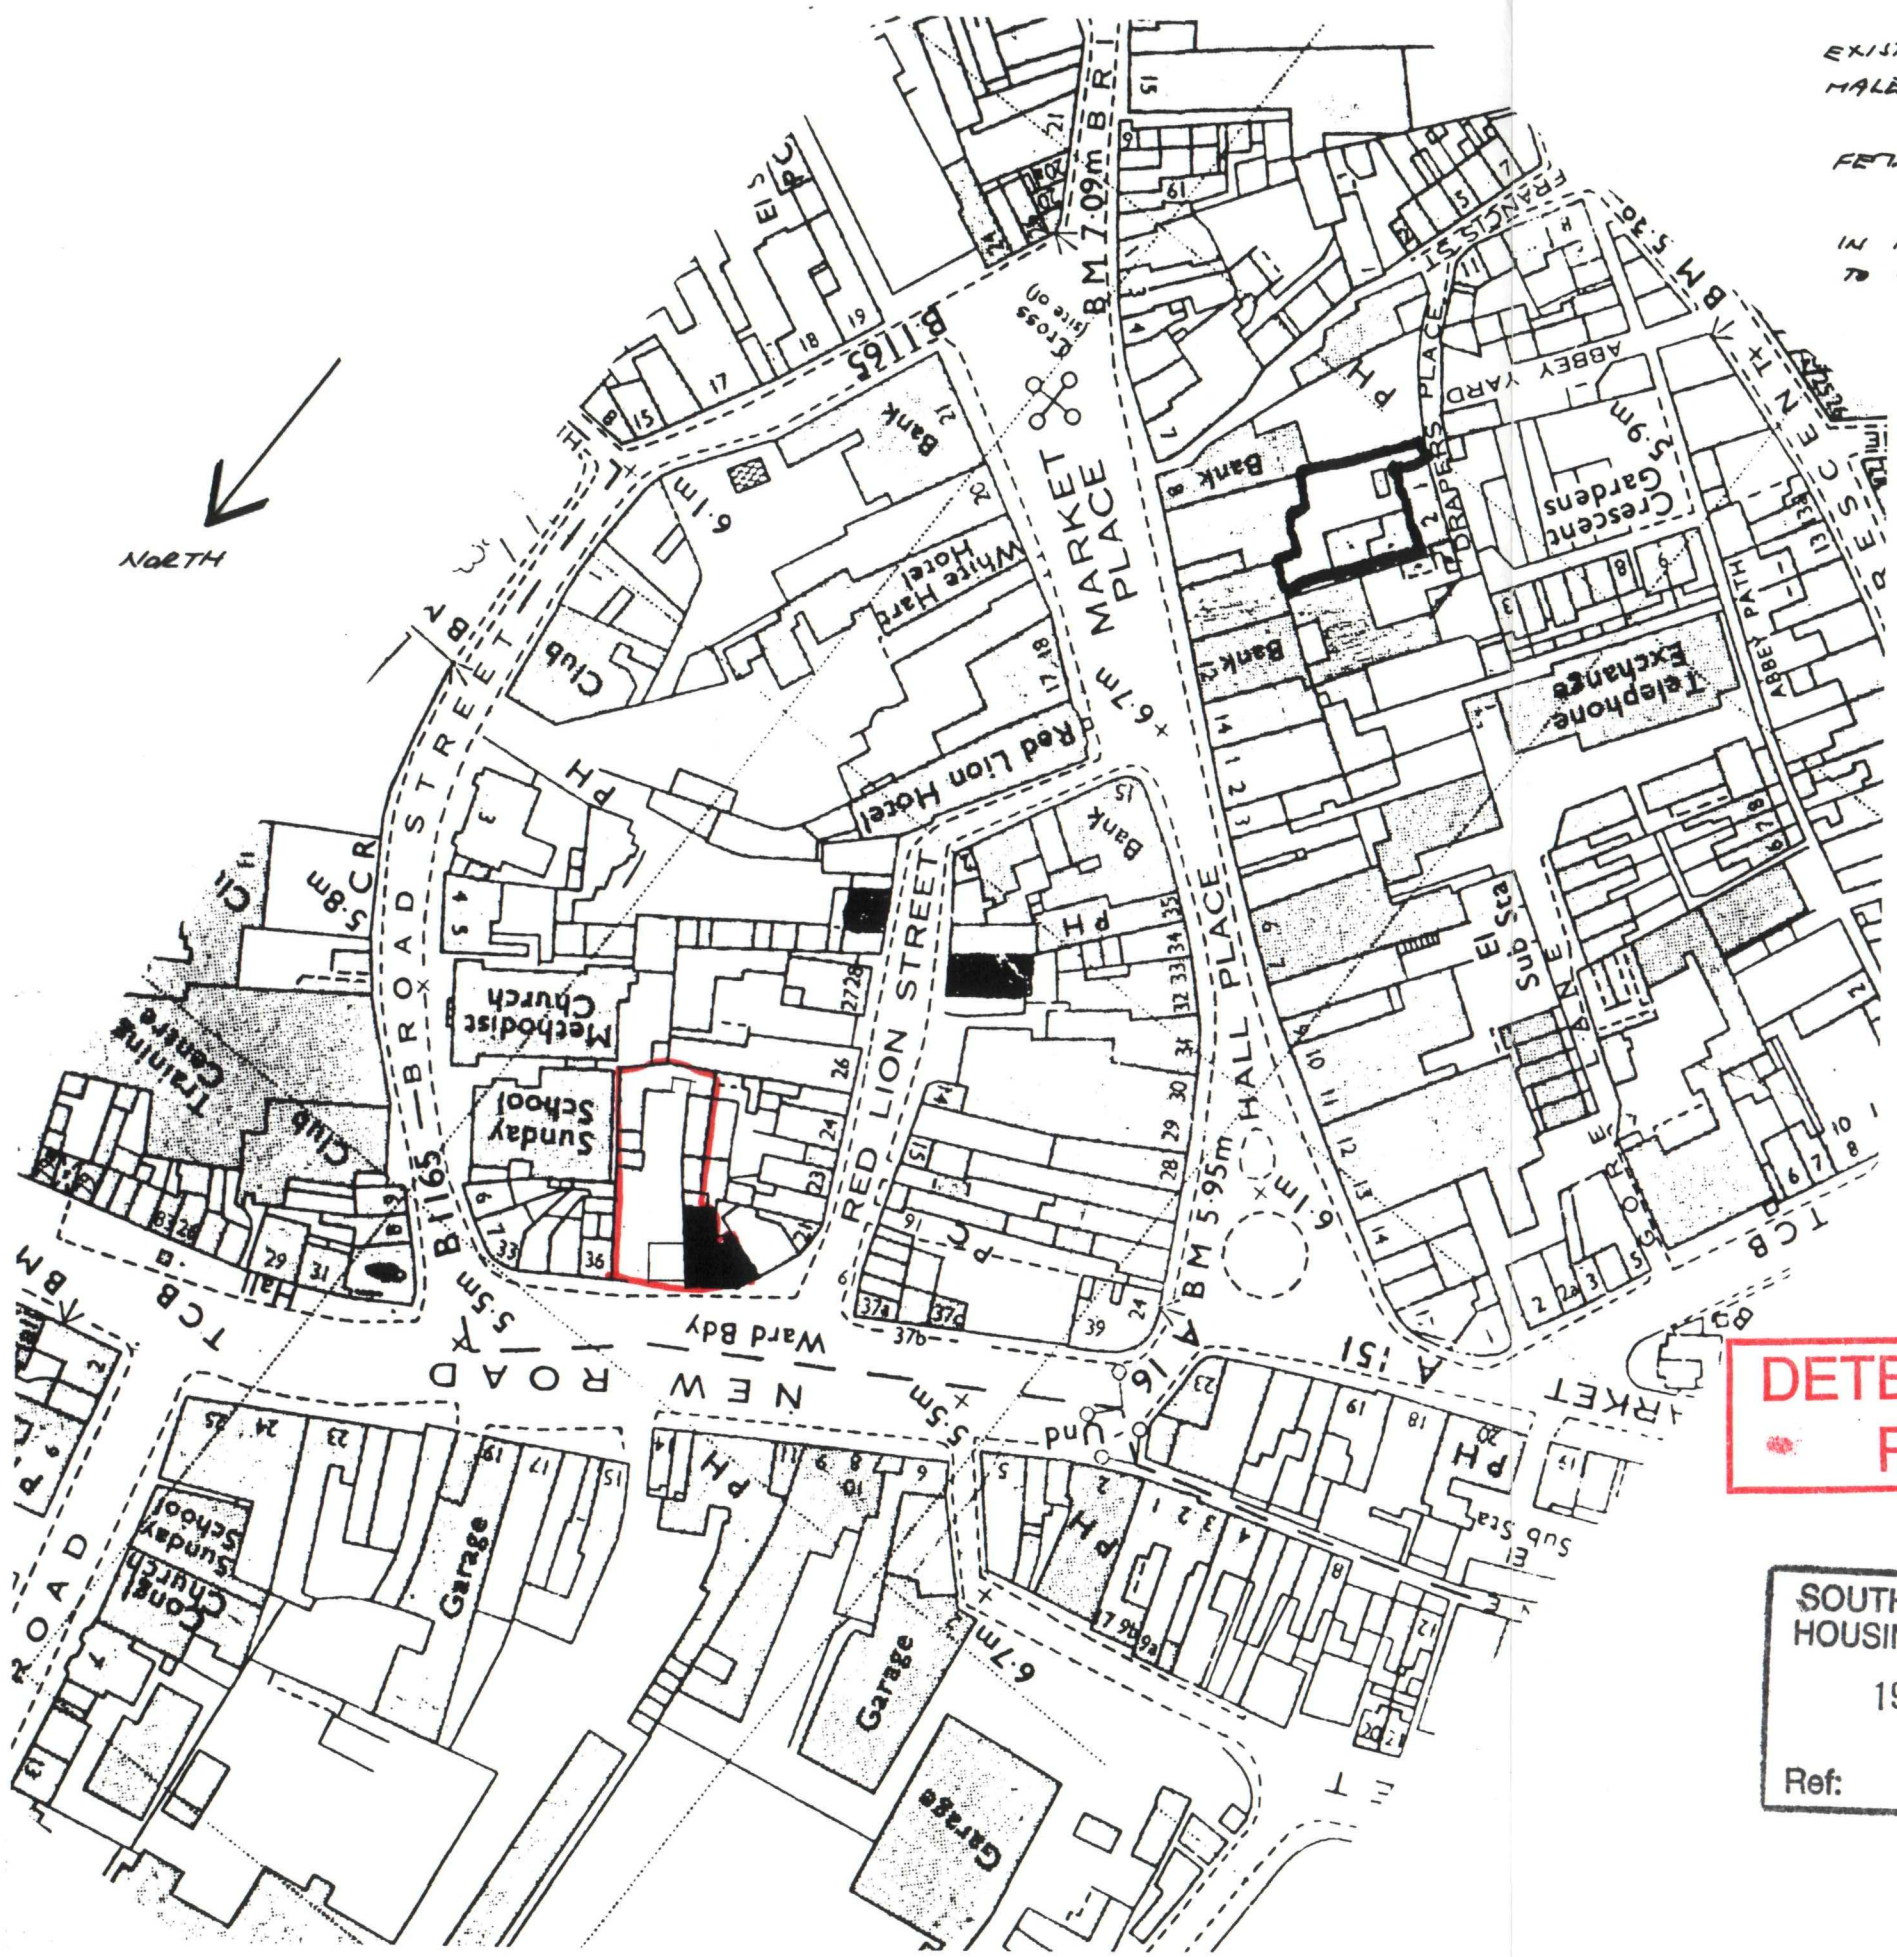

LOCATION PLAN scale 1-1250

DETERMINED PLAN

SOUTH HOLLAND DC
HOUSING & PLANNING
19 FEB 1999
Ref: 01/63/99

'A' 8-1-99 REMOVE PORCH & LEAN TO

PODDINGTONS

Architectural Design Consultants

44 Double Street, Spalding, Lincs. PE11 2AB
Tel: 01775 761856 & 768296. Fax: 01775 710218

project
PUNCHBOWL P.H.
NEW ROAD, SPALDING.
PROPOSED ALTERATIONS

drawing
SITE & LOCATION PLANS

scale
AS SHOWN

drawing no.
2882-4

A

date
JAN 99

drawn

checked