DETERMINED
PLAN

SOUTH HOLLAND DC
HOUSING & PLANNING
19 FEB 1999
Ref: 0163/99

CONTRACTOR TO CHECK
ALL DIMENSIONS ON SITE
BEFORE WORK COMMENCES


revision	date	init.	revision details
E	6-2-99	JC	REMOVE PORCH & NEW ENTRANCE DOOR
D	1-2-99	JC	REMOVE KITCHEN EXTRACT DUCT
			WINDOW OPTION TO EXISTING
			DOORWAY & NEW WINDOW TO EXISTING DOOR
C	15-1-99	JC	WALL REMOVE BAR AREA & TO FORM NEW DOORWAY WITH RAMP ON OUTSIDE OF WALL

PODDINGTONS
Architectural Design Consultants
44 Double Street, Spalding, Lincs. PE11 2AB
Tel: 01775 761850 & 768290. Fax: 01775 710218

project
PUNCHBOWL PH.
NEW ROAD, SPALDING.
PROPOSED ALTERATIONS.

drawing
GROUND FLOOR PLAN AS PROPOSED

scale	drawing no
1-50	2882- 2
	A B C
date: JAN 99	drawn
	checked

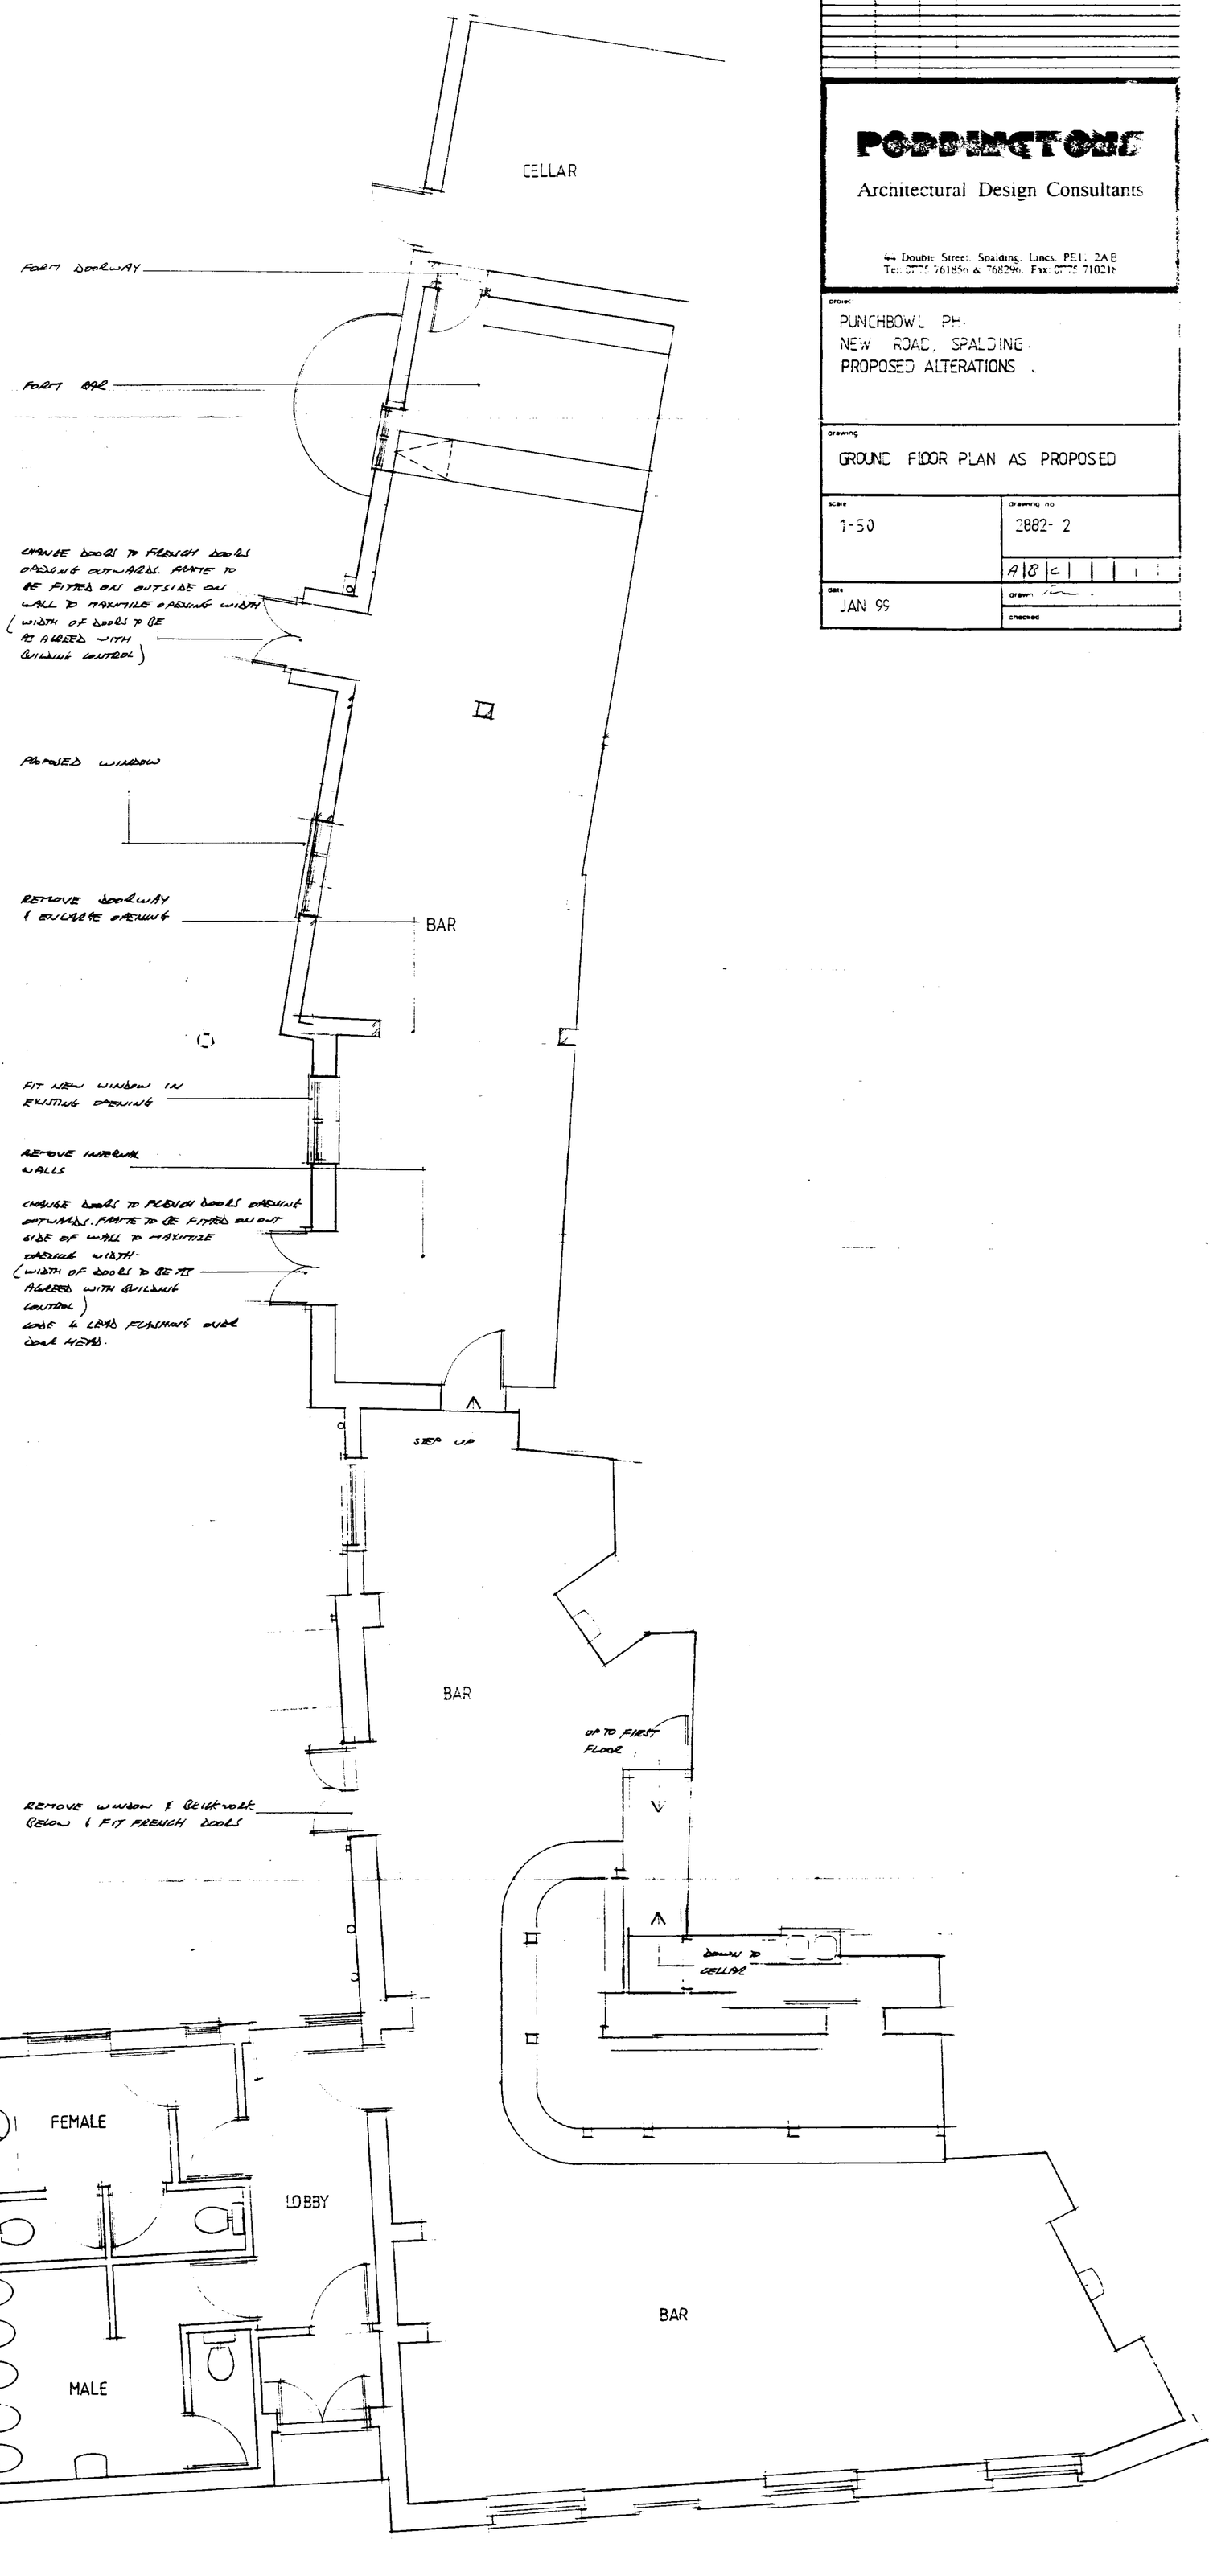

DETERMINED
PLAN

SOUTH HOLLAND DC
HOUSING & PLANNING
19 FEB 1999
Ref: 0163/99

CONTRACTOR TO CHECK
ALL DIMENSIONS ON SITE
BEFORE WORK COMMENCES.


revision	date	init.	revision details


PODDINGTONS
Architectural Design Consultants
44 Double Street, Spalding, Lincs. PE11 2AE
Tel: 0775 761856 & 768296. Fax: 0775 710218

project
PUNCHBOWL PH
NEW ROAD, SPALDING.
PROPOSED ALTERATIONS


drawing
GROUND FLOOR PLAN AS EXISTING


scale	drawing no.
1-50	2882-1
date: JAN 99	drawn:
	checked:

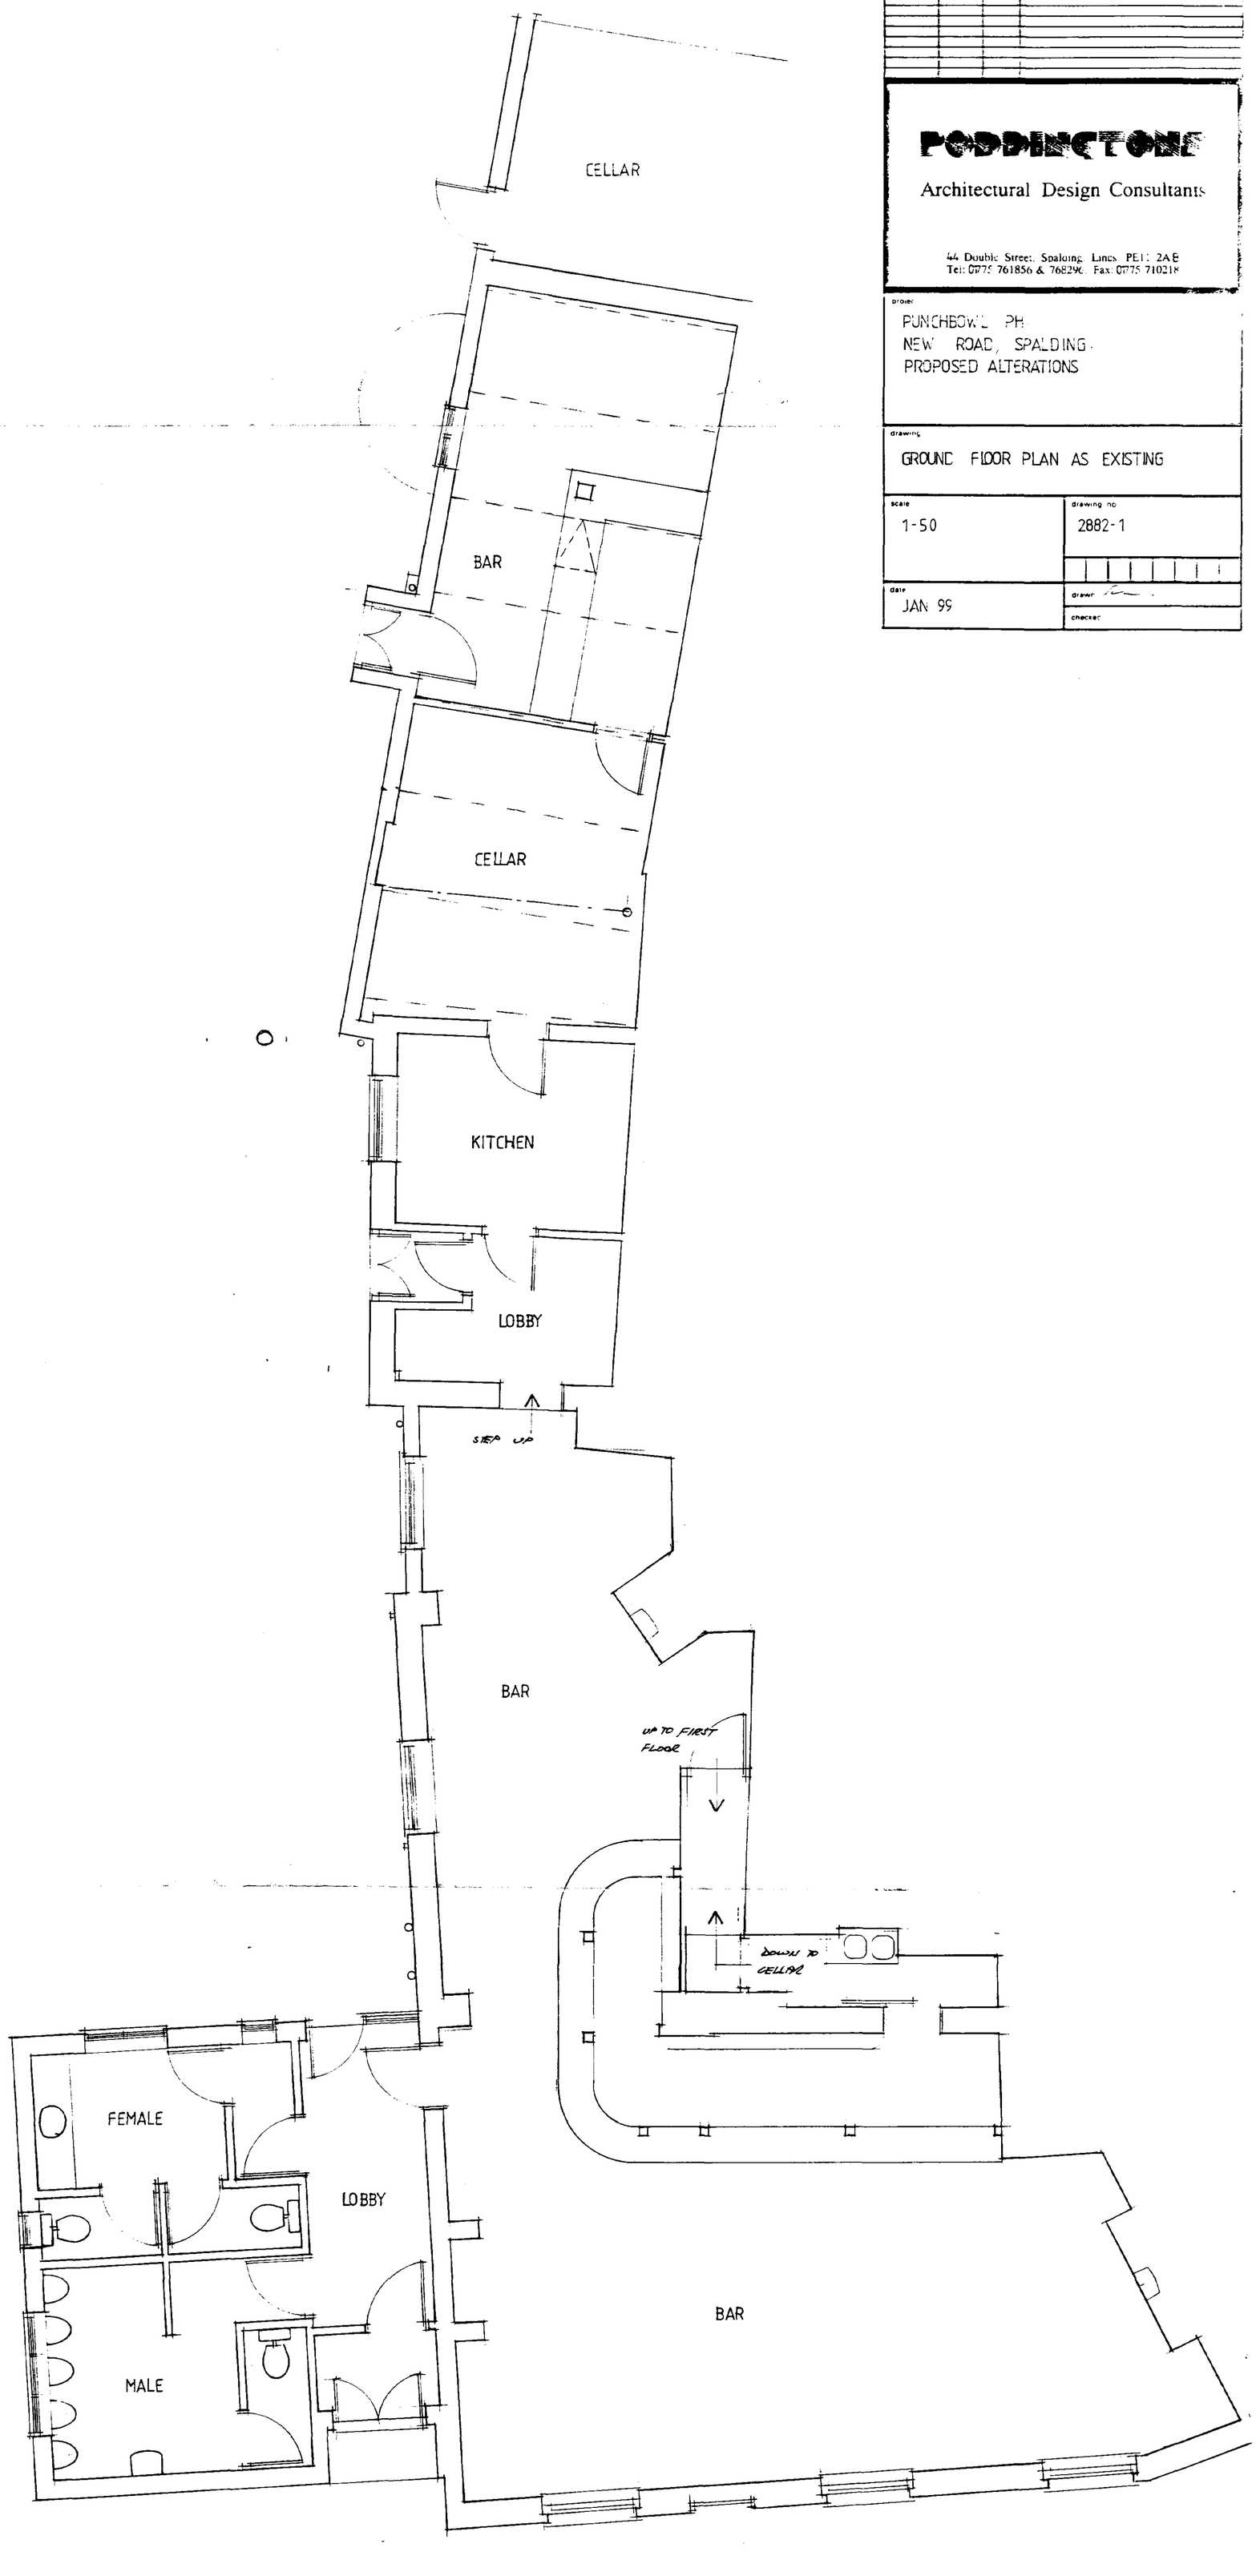

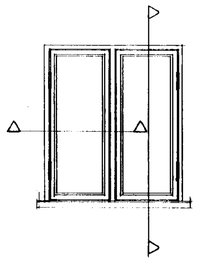


ELEVATION

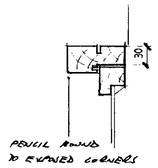

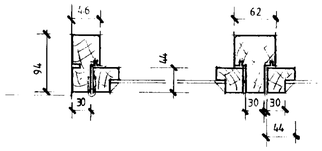


HORIZONTAL SECTION

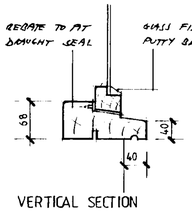


VERTICAL SECTION


TYPICAL WINDOW

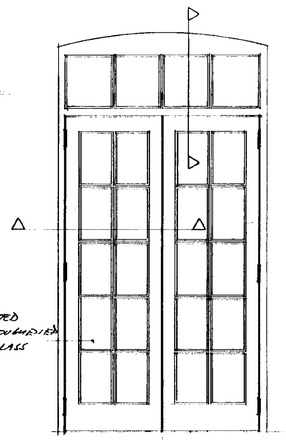

ELEVATION

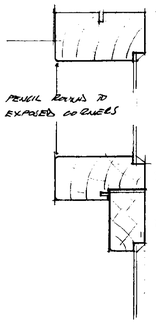

VERTICAL SECTION

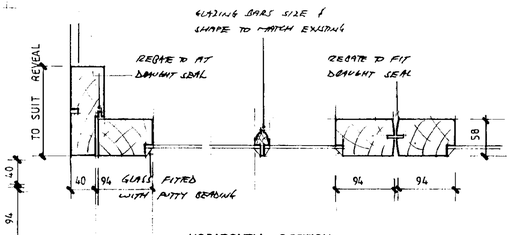

HORIZONTAL SECTION

TYPICAL FRENCH DOORS

CONTRACTOR TO CHECK ALL DIMENSIONS ON SITE BEFORE WORK COMMENCES.

revision	date	init.	revision details
A	14.10.99		CHANGE DOOR COLOUR FROM BLUE TO GREEN
B	25.11.99		ELEVATION AMENDED TO SHOW WINDOW DETAILS
C	01.12.99		ADDITIONAL NOTE ADDED TO SHOW WINDOWS TO BE PAINTED

PADGETT 3PD
Architectural Design Consultants
46 Chapel Street, Spalding, Lincs. PE11 2AB
Tel. (01775) 761616 & 766676 Fax. (01775) 761617

project: PUNCHBOWL P.H. NEW ROAD, SPALDING. PROPOSED ADDITIONS

drawing: ELEVATIONS

scale: 1:50

drawing no: 2892-3


date: JAN 99

drawn: RJ


checked:

DETERMINED PLAN


SOUTH HOLLAND DC HOUSING & PLANNING 19 FEB 1999 Ref. H/6/0163/99

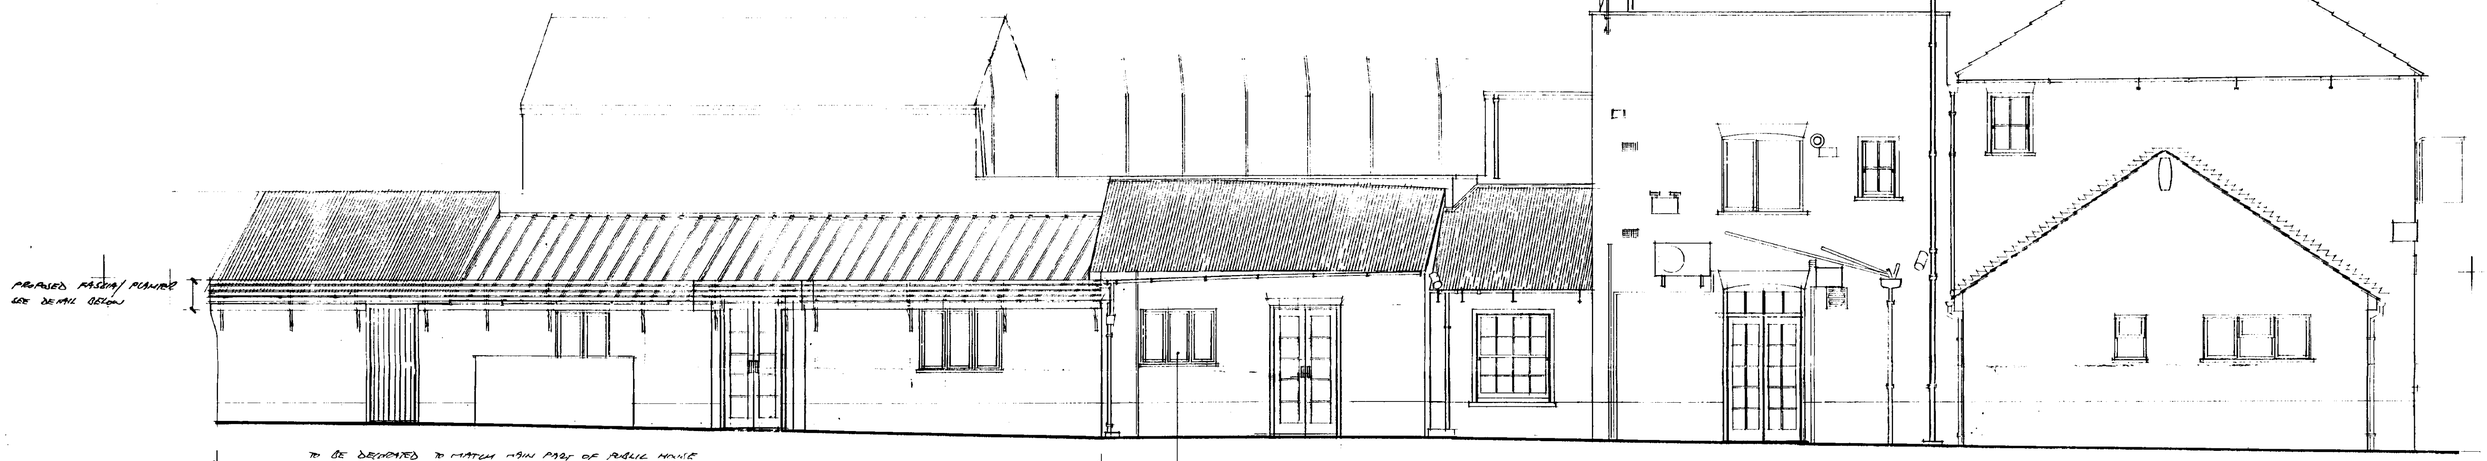

NORTH EAST ELEVATION AS PROPOSED

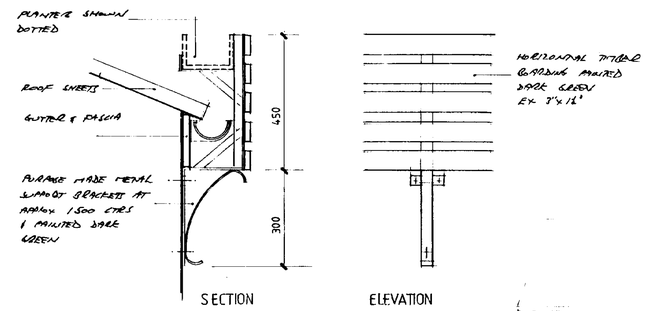

FASCIA DETAIL

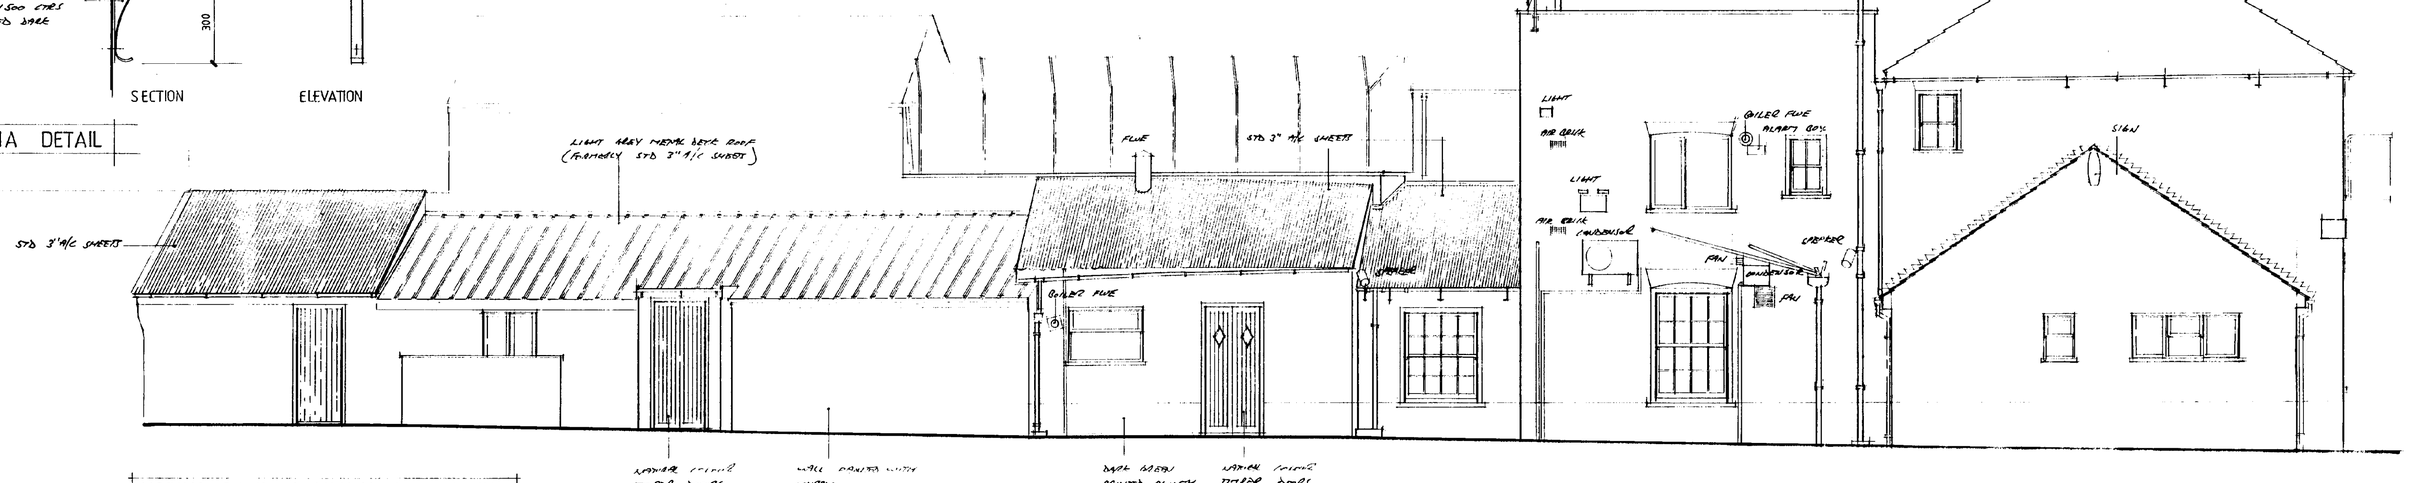

NORTH EAST ELEVATION AS EXISTING